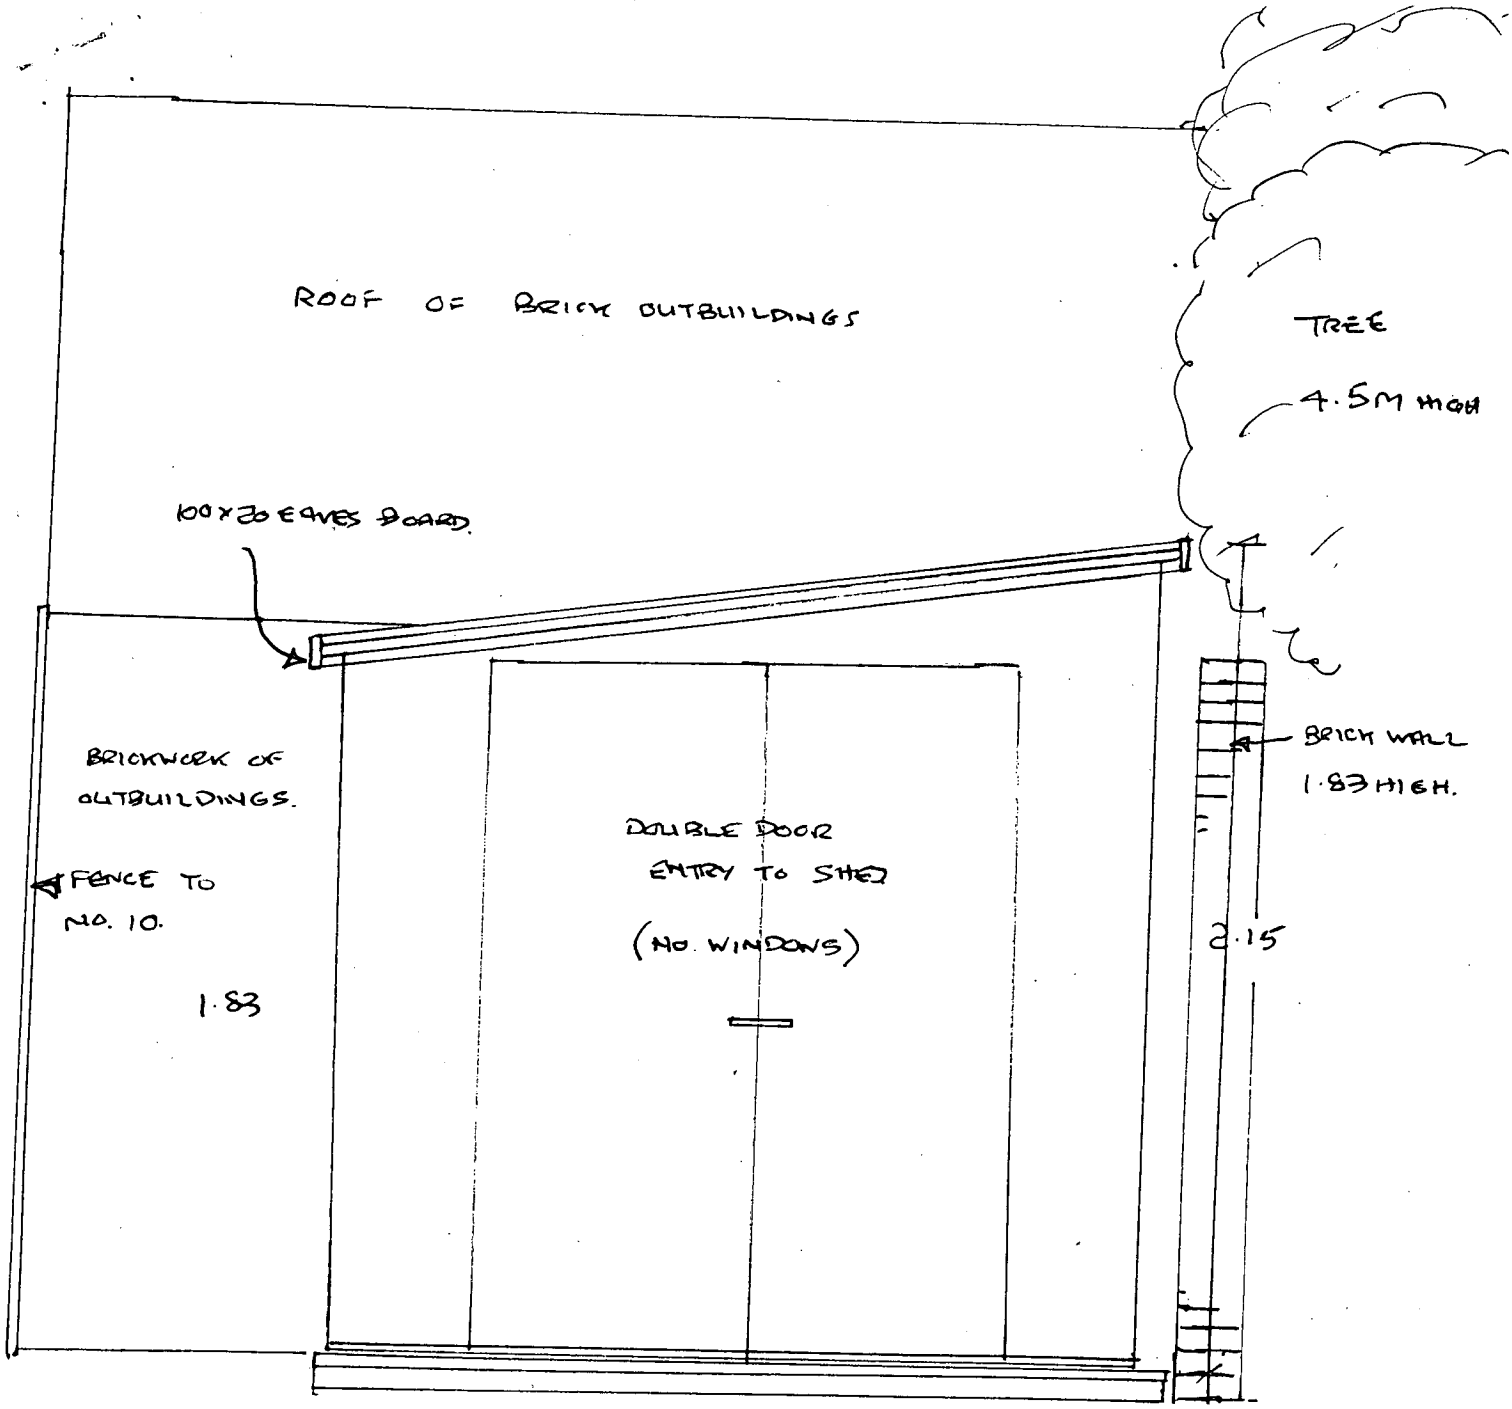


PREFABRICATED SHED (ROOF/WALLS(4NO.)/BASE)

HORIZONTAL FEATHER EDGED BOARDING + REBATE

50 x 50 FRAMING

STAINED TO MATCH FENCING.

ROOF 10YR. FELT. — 100 x 20 EAVES BOARD SCALE 1:20

BASE LAID LOOSE ON 600 x 600 GREY PAVED PATIO AREA. (EXISTING)

FRONT ELEVATION

SQUARE CAFÉ BISTRO
8. MARKET PLACE.
MARKET BOSWORTH
CV13 OLE