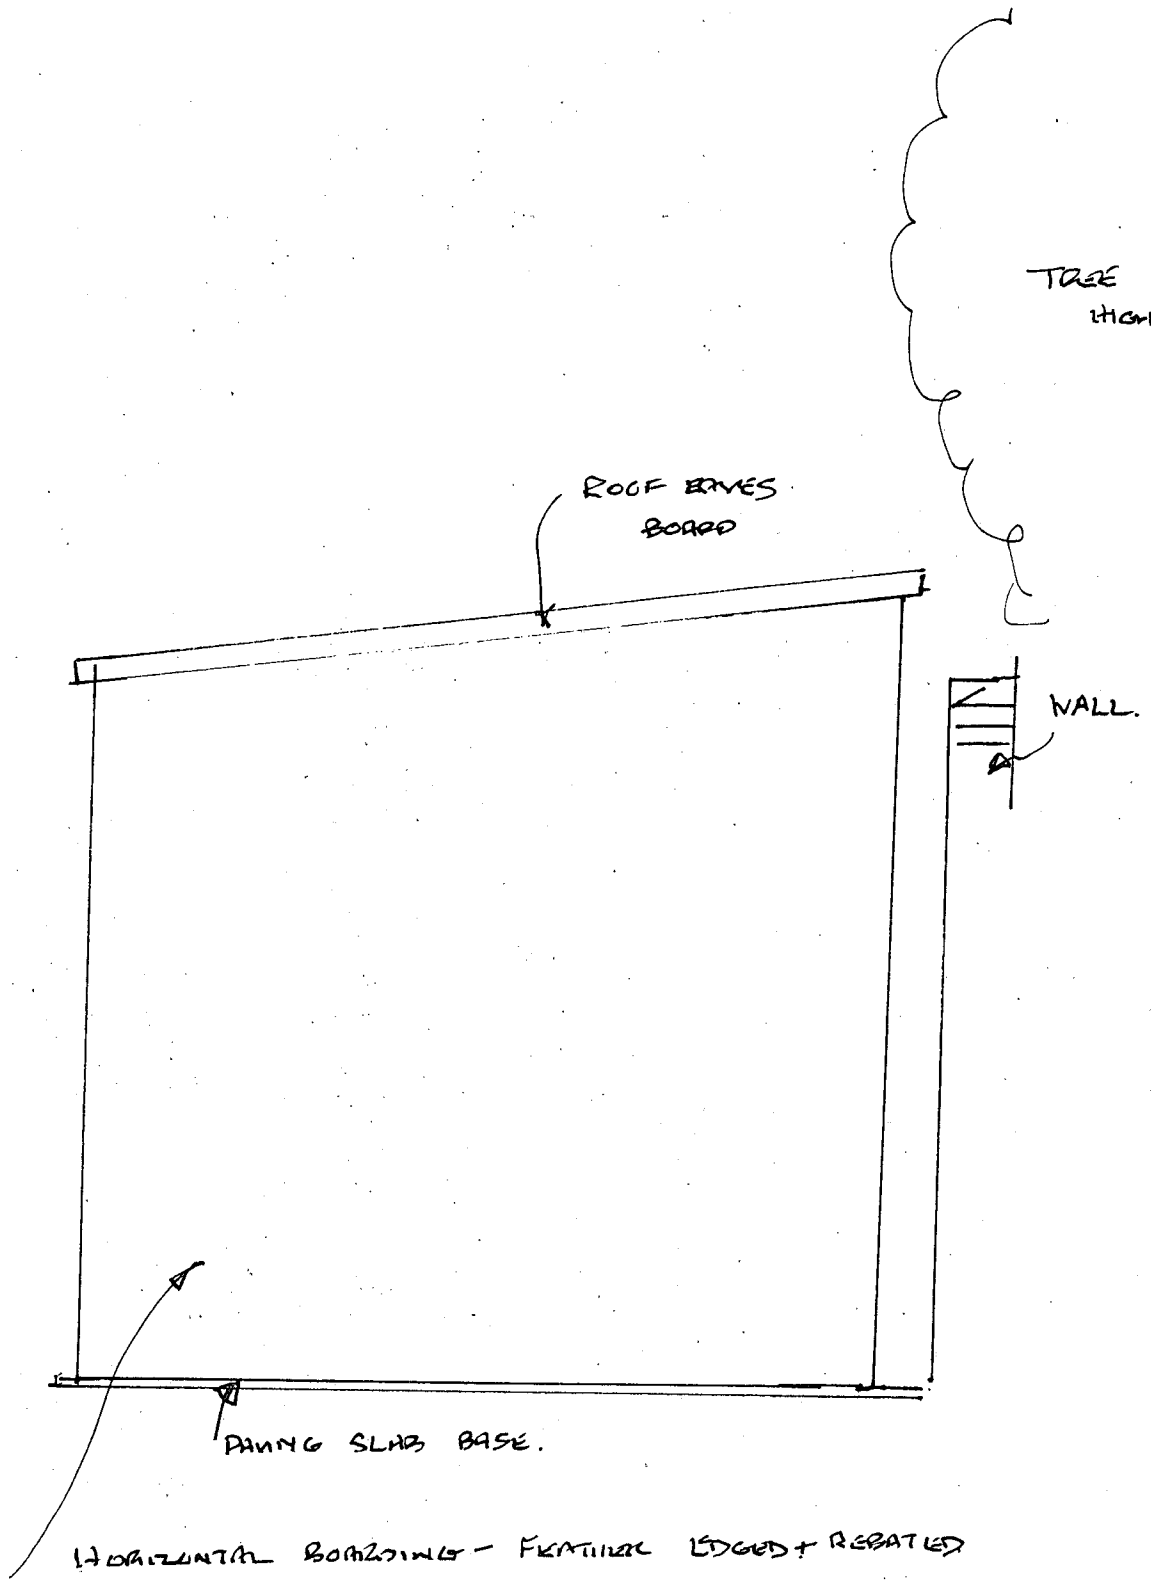


SCALE 1:20

BACK ELEVATION

SQUARE ONE BISTRO
St. MARKET PLACE.
MARKET HOSWORTH
CV13 0LE.