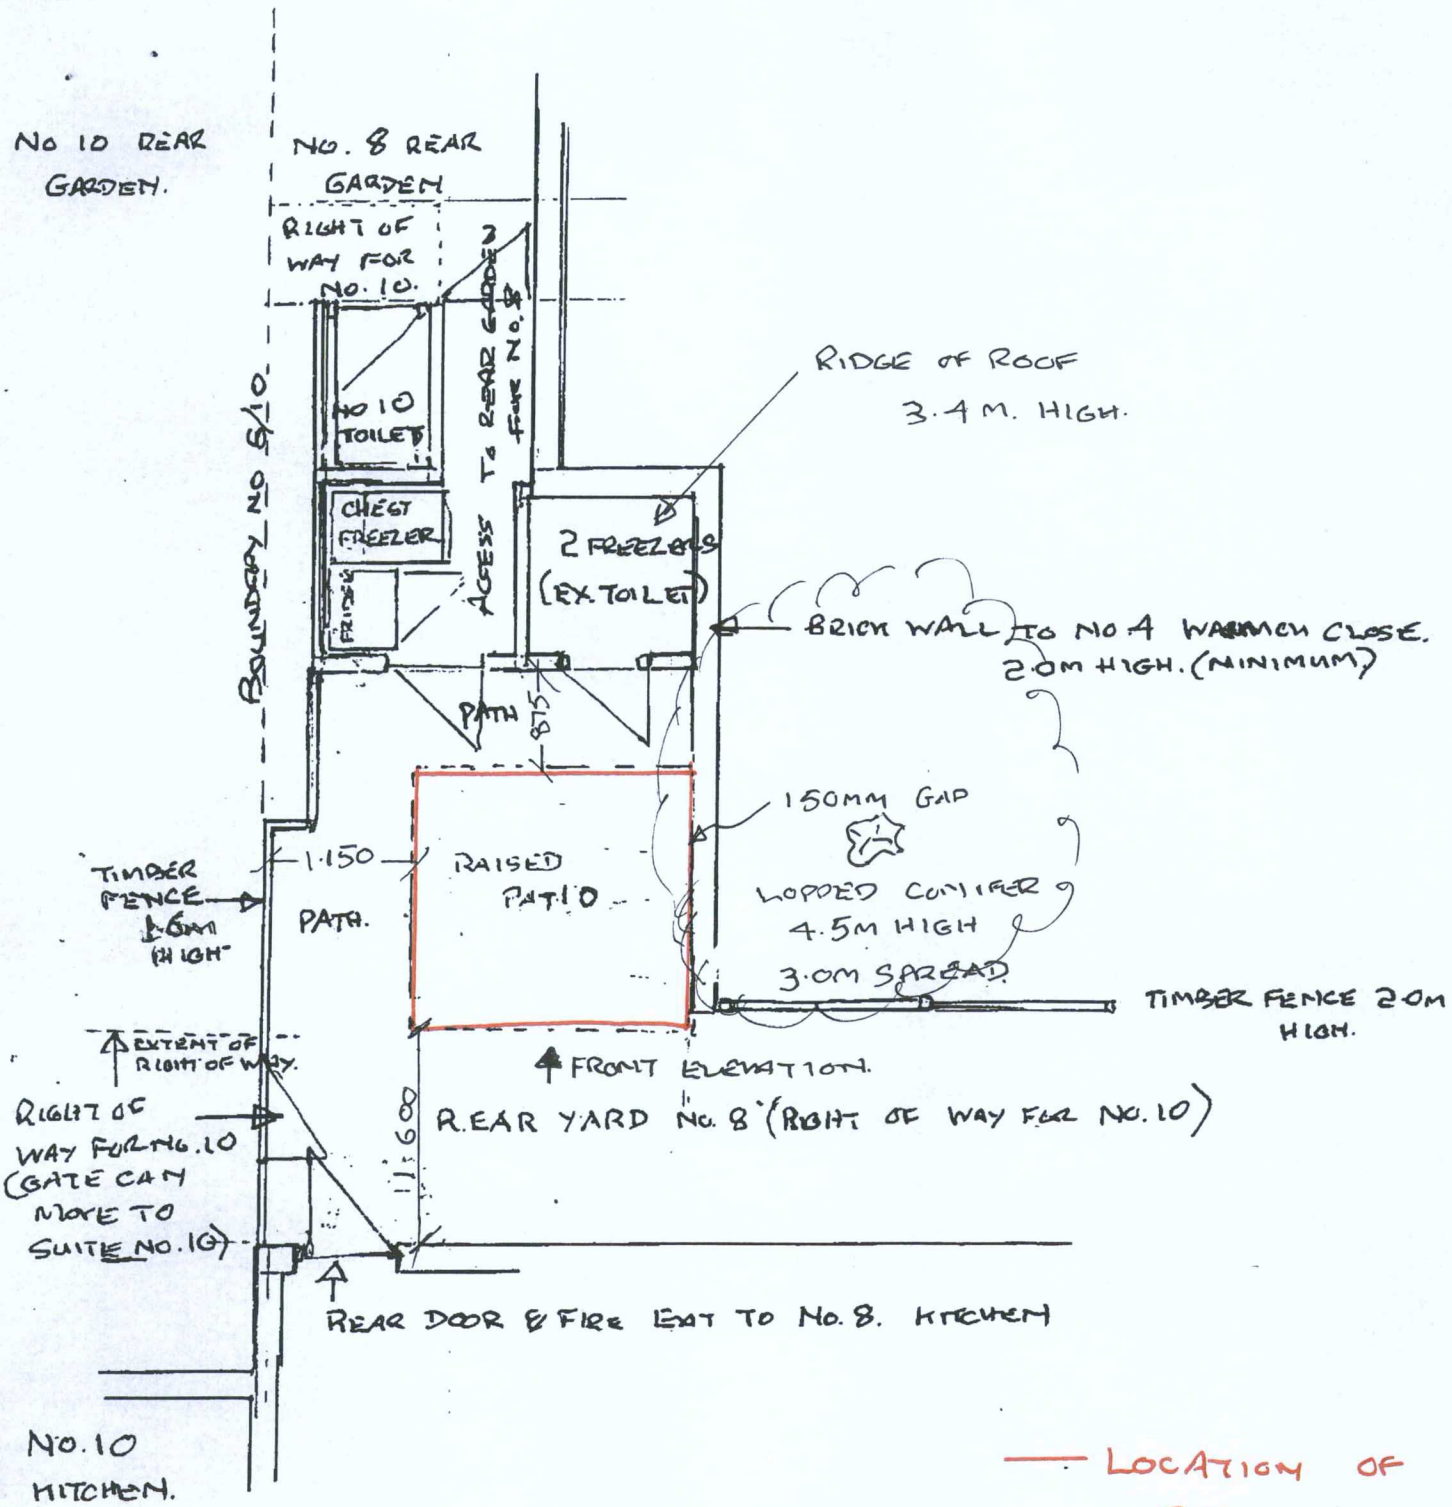

LOCATION OF SHED.

TIMBER SHED SINGLE SLOPE FLAT ROOF HORIZONTAL FEATHER EDGED BOARDING. 2.15M. TO HIGHEST POINT.

LAYOUT OF REAR GARDEN SHED & BRICK/SLATE BUILT TOILET BLOCK

SCALE 1:50

NOT TO SCALE - INDICATIVE ONLY

SQUARE ONE BISTRO
8, MARKET PLACE
MARKET BOSWORTH.
NR NUNEATON
WARKS.