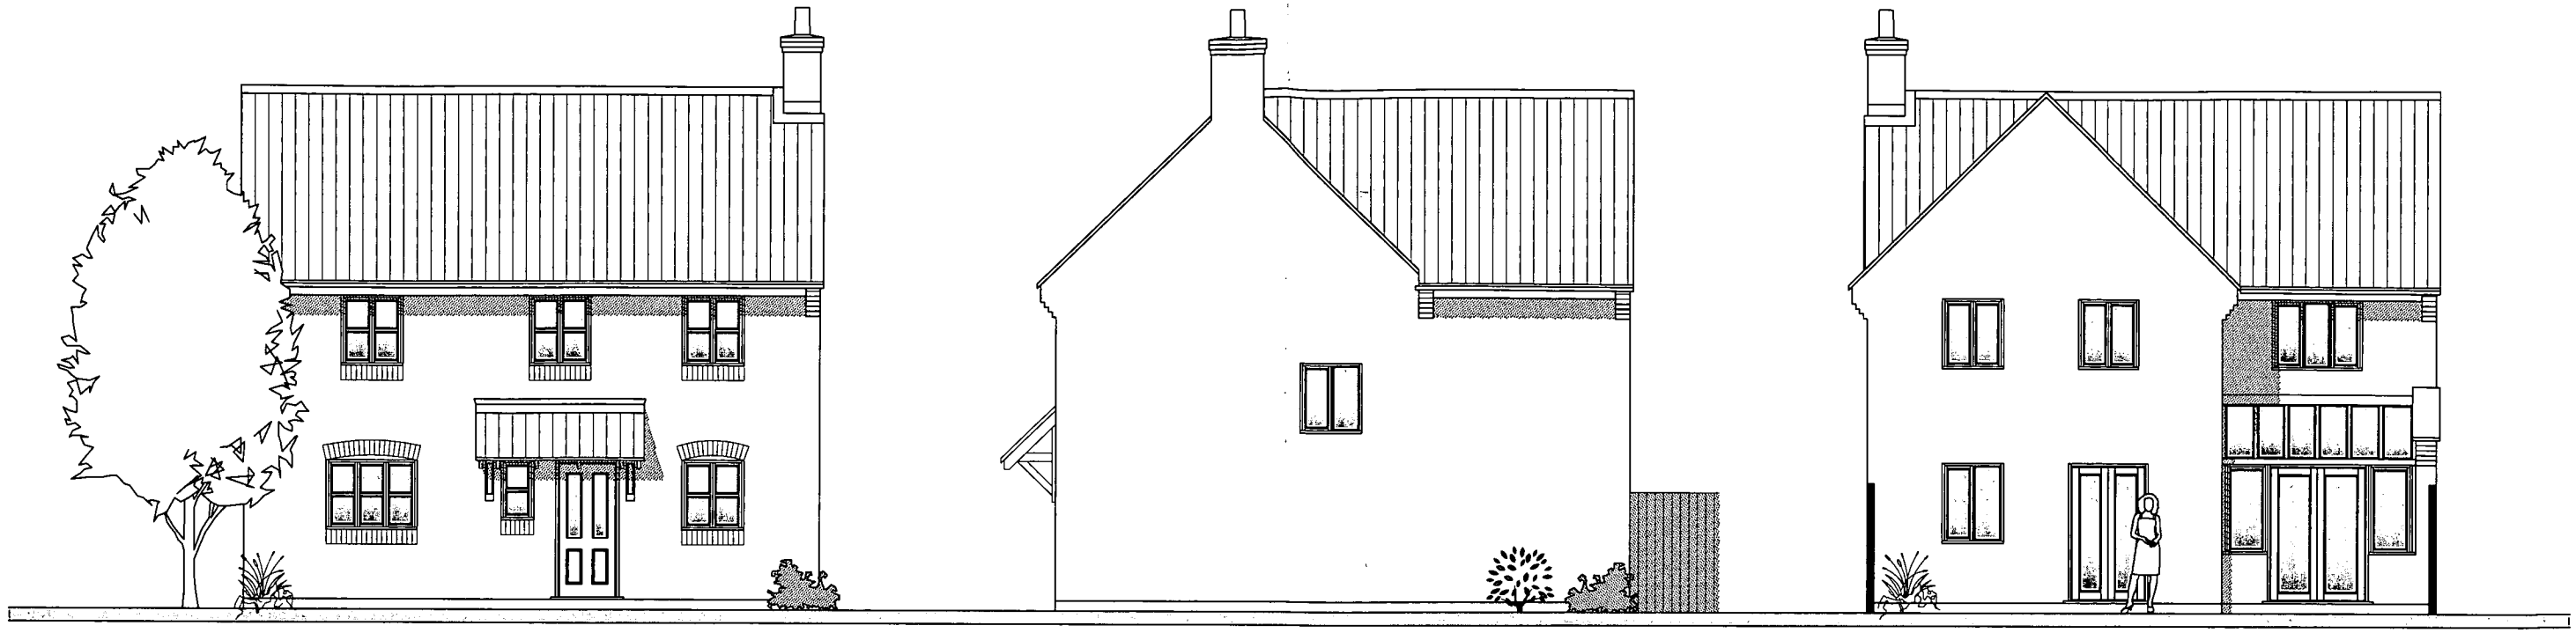

FRONT ELEVATION
SCALE : 1/100

SIDE ELEVATION

REAR ELEVATION

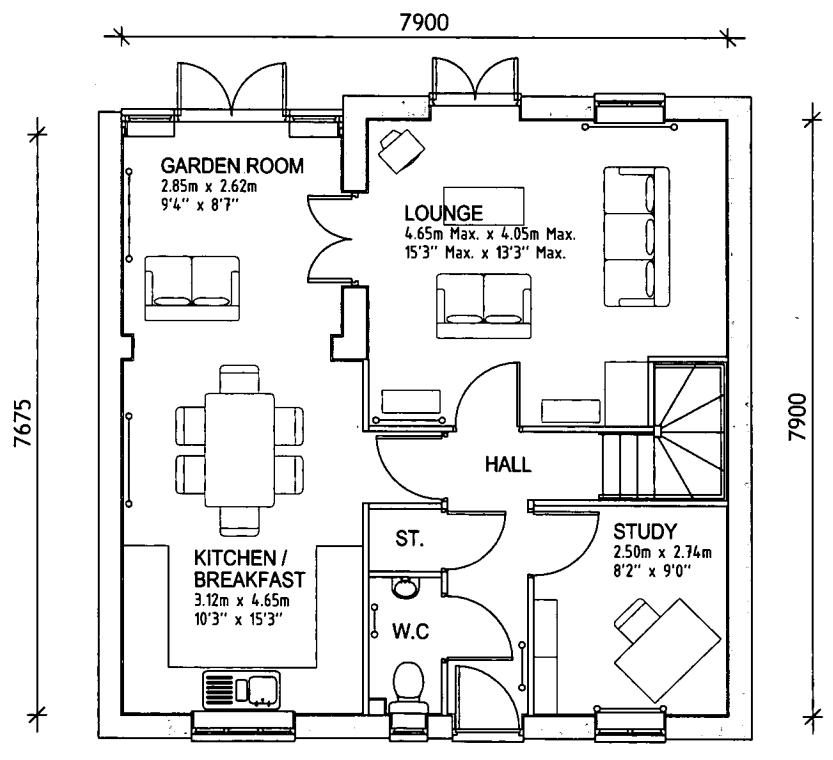

GROUND FLOOR
SCALE : 1/100

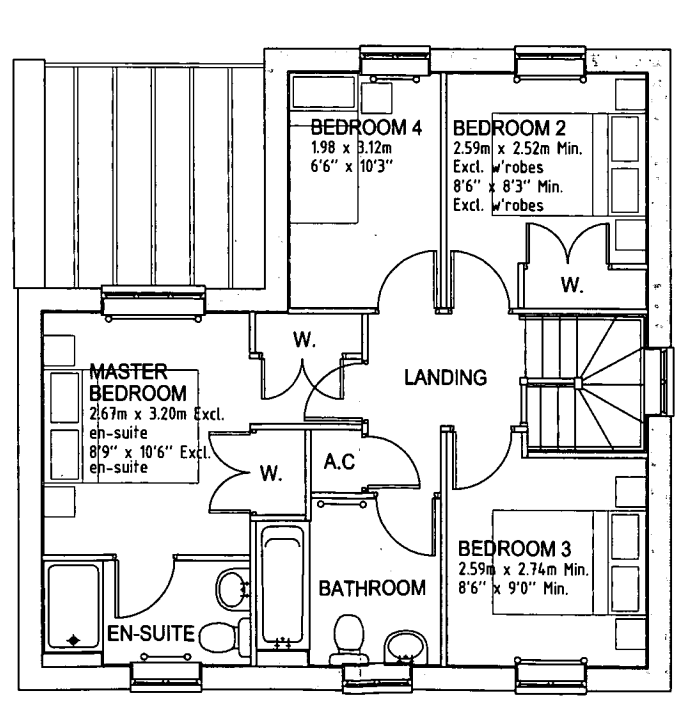

FIRST FLOOR

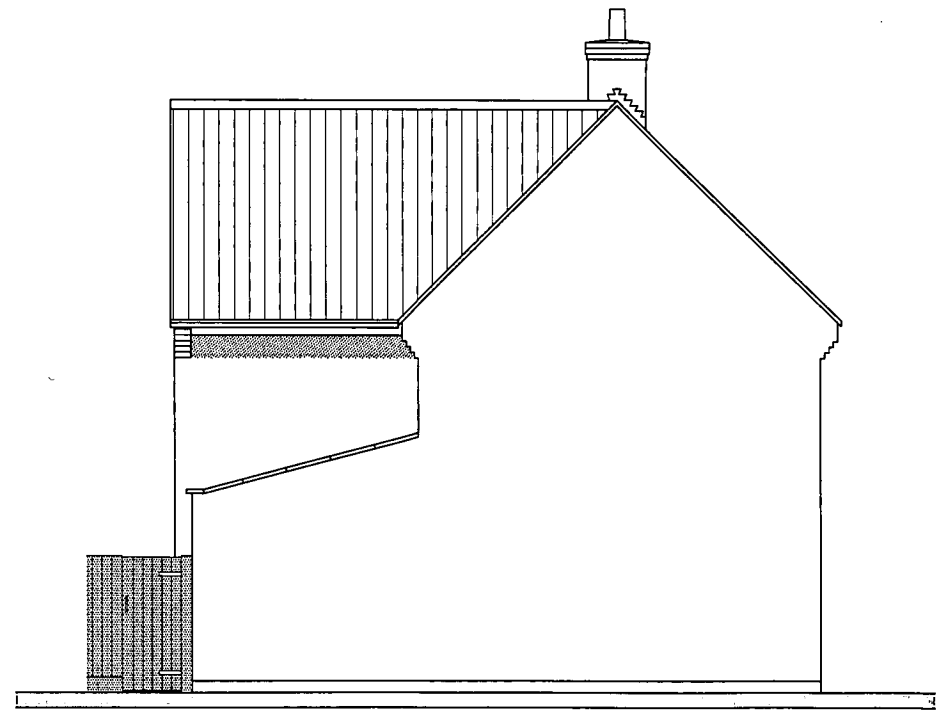

SIDE ELEVATION

TYPE 06.4205

4 BED DWELLING 1226ft²

PLANNING DRAWING

BLOOR HOMES®

Building for the Future bloorhomes.com

BREACH LANE, EARL SHILTON ~ PLOT 80.