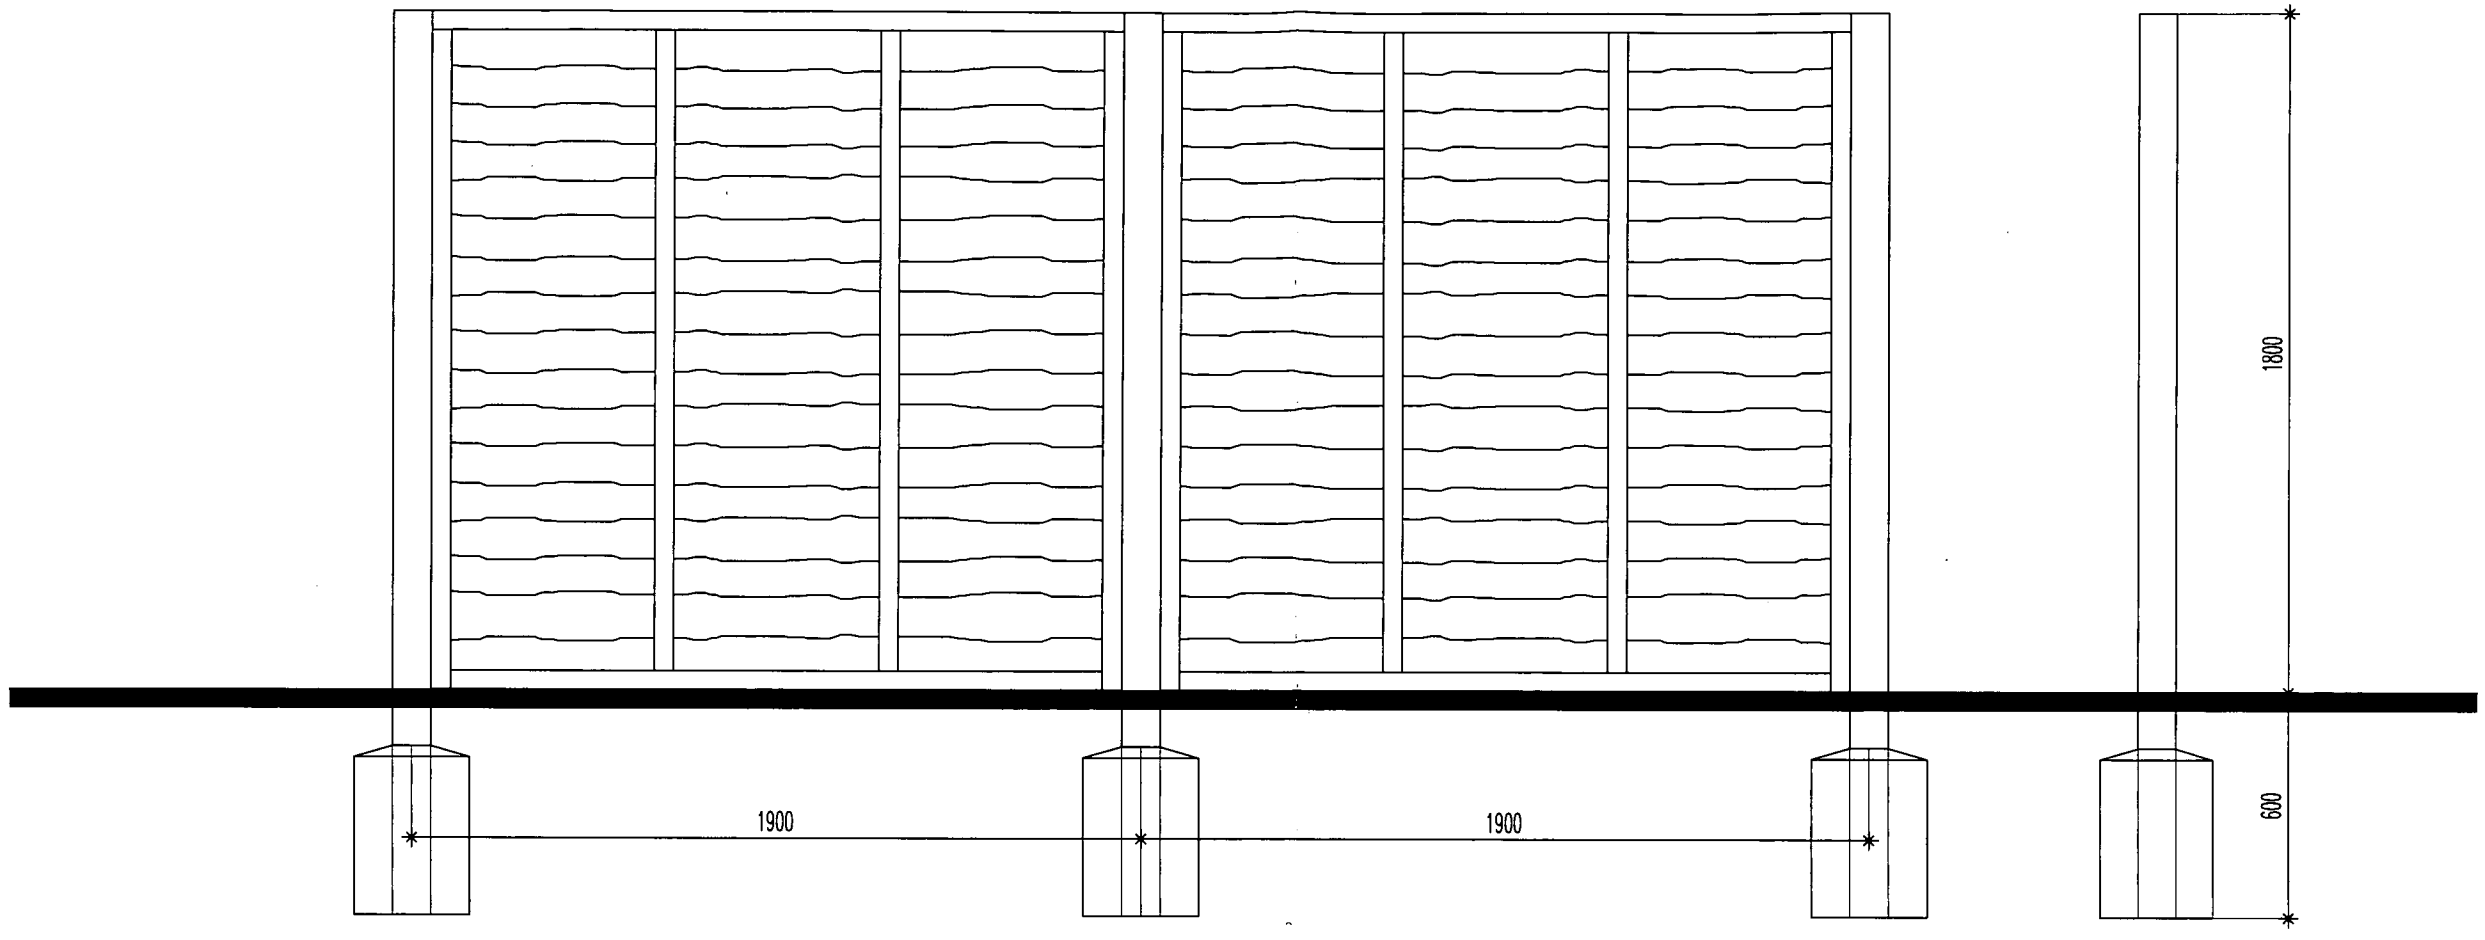

ELEVATIONAL DETAILS TO LARCH LAP PANEL FENCING. (1:20 SCALE).

Posts 100 x 100
Larch Lap Panels 1800 x 1800

Note - In Exposed Locations, Location Of Posts To Be Reduced To 1800 C/C.

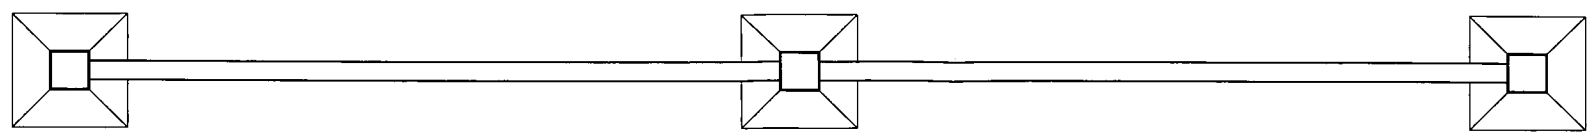

1.8 m HIGH LARCH LAP PANEL FENCE DETAIL
AT LAND OFF BREACH LANE,
EARL SHILTON.

DATE: 09/10/09 SCALE: 1/20

BLOOR HOMES®

JS BLOOR (SERVICES) LIMITED,
ASHBY ROAD. MEASHAM. SWADLINCOTE.
DERBYSHIRE DE12 7JP
TELEPHONE 01530 270100 FACSIMILE 01530 271440