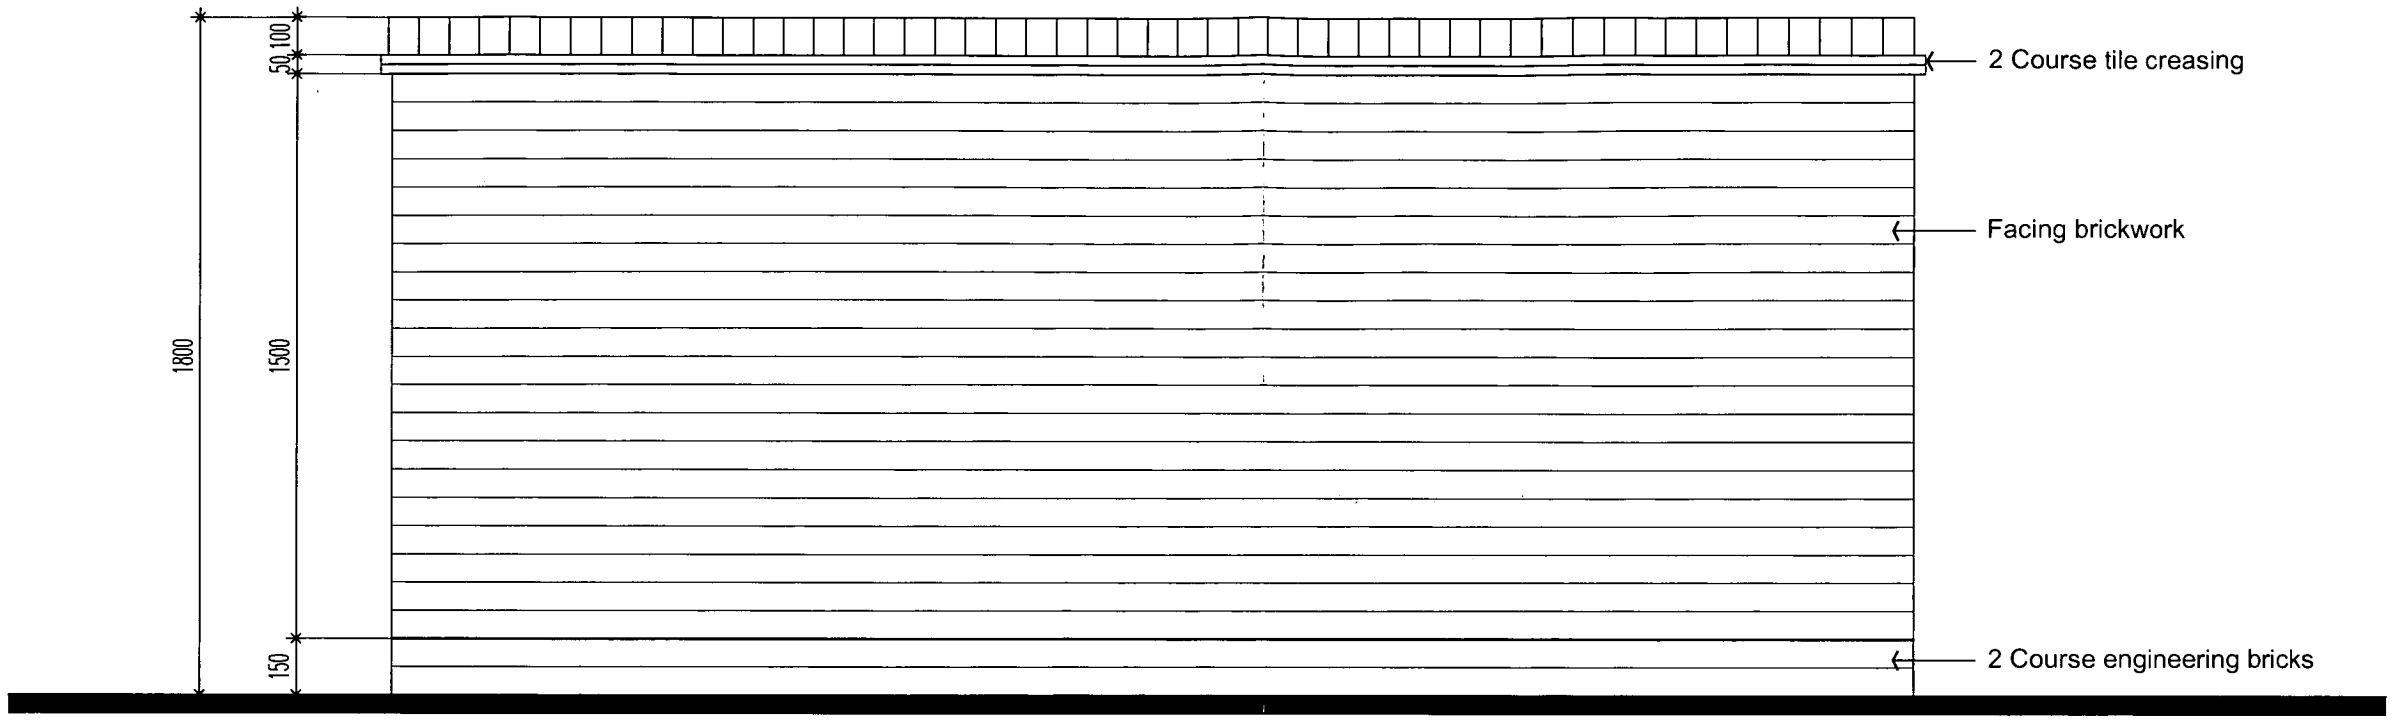

ELEVATIONAL DETAIL TO 1.8m HIGH SCREEN WALL WITH BRICK COPING (1:20 scale).

Foundations:
Concrete mix to be used for strip foundations with minimum concrete depth of 300 minimum depth of foundations to be 600mm o/a (dependant upon ground conditions). Note on sites where water table exceeds foundation depth sulphate resisting cement to be used.

Mortar Mixes:
1:4 mortar mix with proprietary air entraining agent such as 'entrainit' or equal. Sulphate resisting cement to be used below ground level in wet soil conditions with high sulphate levels.

Brickwork:
Common bricks to be used below ground level. Red semi engineering bricks or equal to be used one course below and two courses above ground level. 12mm Vertical expansion joints to be left at max of 10m c/c and filled with 'contriband' or equal and sealed with mastic.

1.8 m SCREEN BRICK WALL DETAIL
AT LAND OFF BREACH LANE,
EARL SHILTON.

DATE: 09/10/09 SCALE: 1/20

BLOOR HOMES®

JS BLOOR (SERVICES) LIMITED,
ASHBY ROAD. MEASHAM. SWADLINCOTE.
DERBYSHIRE DE12 7JP
TELEPHONE 01530 270100 FACSIMILE 01530 271440