


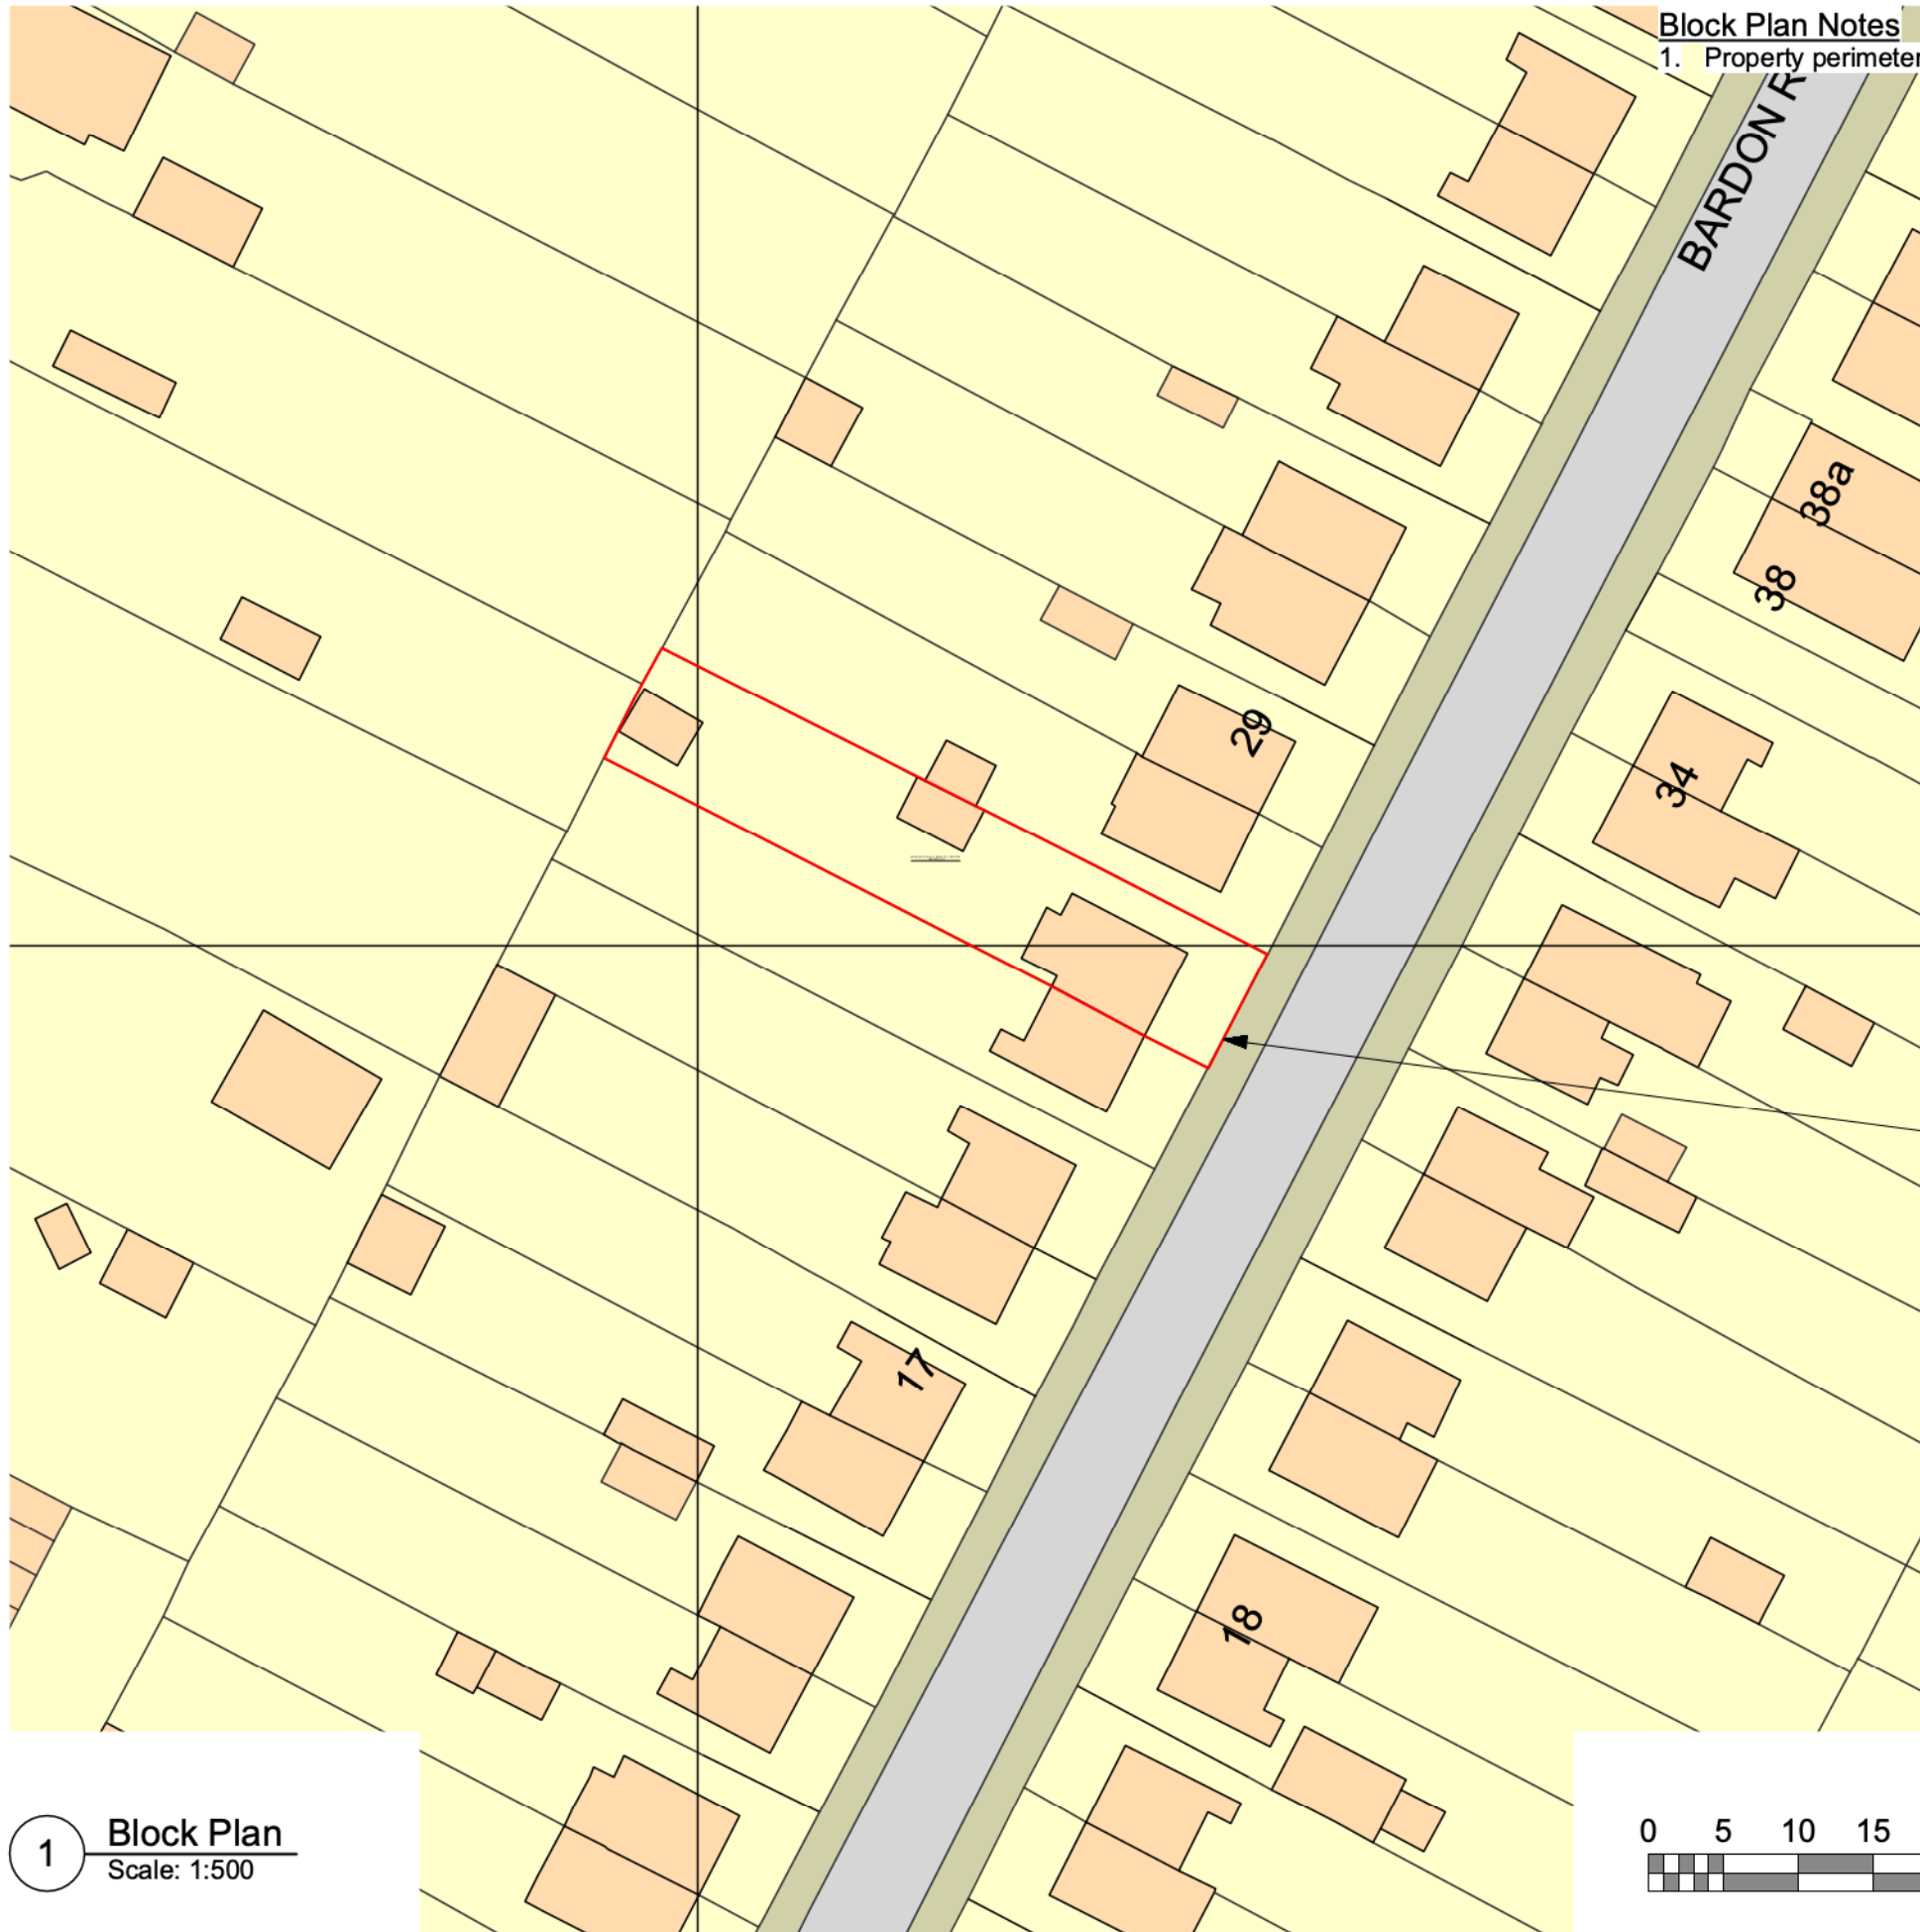

Block Plan Notes

1. Property perimeter outlined in red.

THE DESIGN SOCIAL

134 Kirkby Road Barwell LE9 8FN UK
T: +44 (0)1455 446521 F: +44 (0)1455 446521
E: admin@thedesignsocial.com

GENERAL DRAWING NOTES

© This drawing is not to be shown to any Third Party unless agreed by The Design Social.

This drawing shows 'design intent' only.
It is the responsibility of the appointed contractor to finalise development, using specialists approved by The Design Social, & produce detailed working drawings.
ALL working drawings to be approved by The Design Social prior to manufacture.

A		14/09/2023	Proposed dropped kerb removed from application.	B.R.
REV.	DATE	NOTES		REV. BY

THE DESIGN SOCIAL

Chris Beards

25 Bardon Road, Barwell, Leicester, LE9 8FG

Block Plan

AUTHOR	L.R.	DATE	08/08/2023	APPROVED	C.B.
SCALE	1:500 @ A3		READ WITH	0289 (A) GA 001	
DRAWING No.	0289	(A)	GA	002	A
Project No.	Type	Area	Number	Rev	
DRAWING STATUS	For Approval				