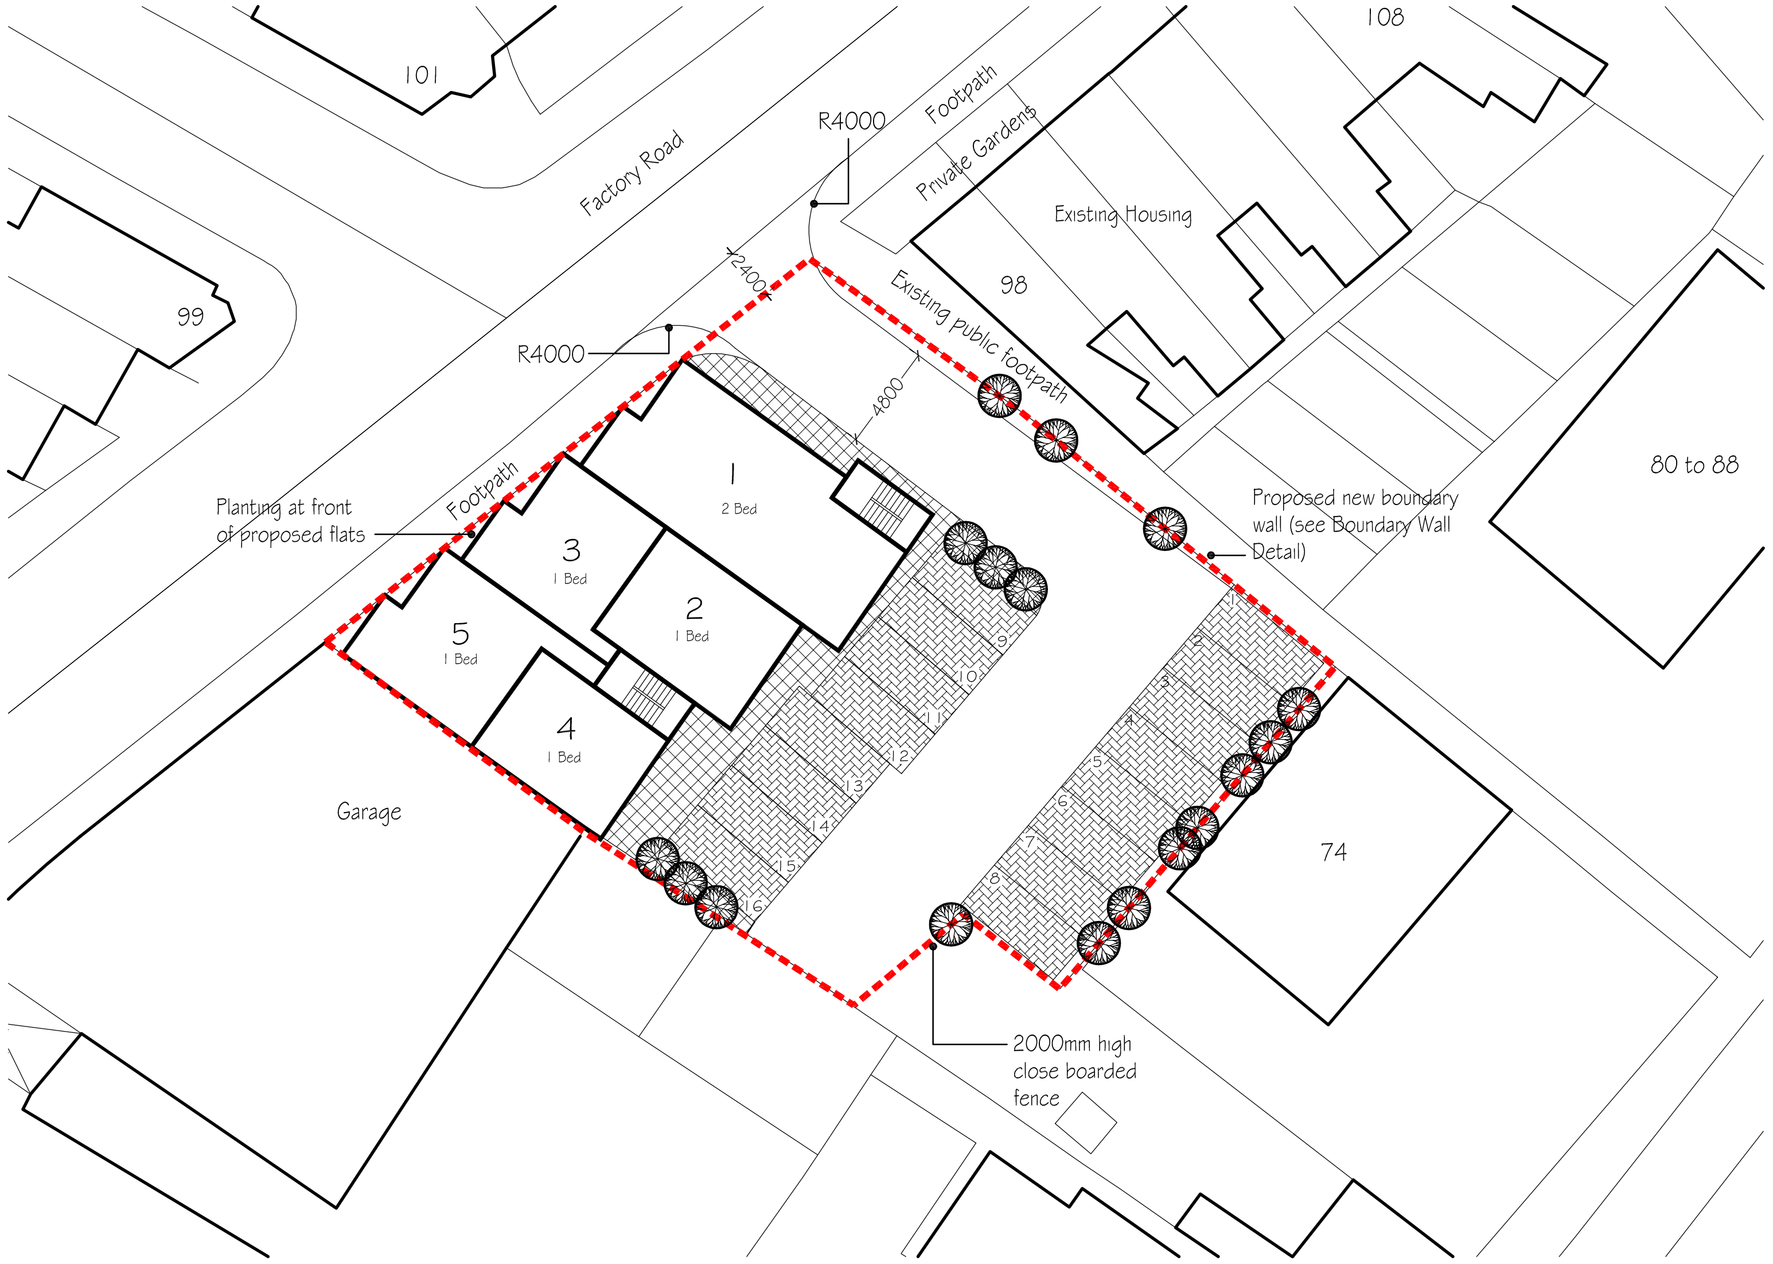

Site Plan and Access 1:200

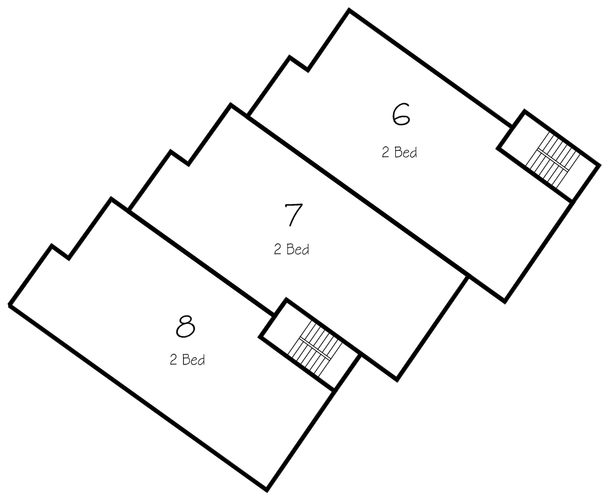

First Floor Plan 1:200

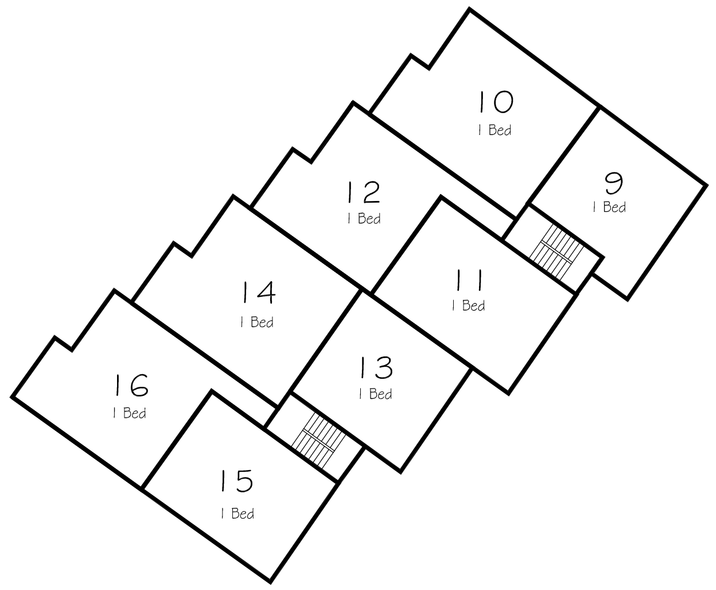

Second Floor Plan 1:200

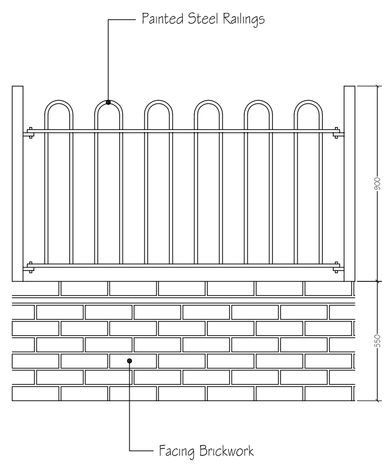

Boundary Wall Detail 1:20



Location Plan 1:1250

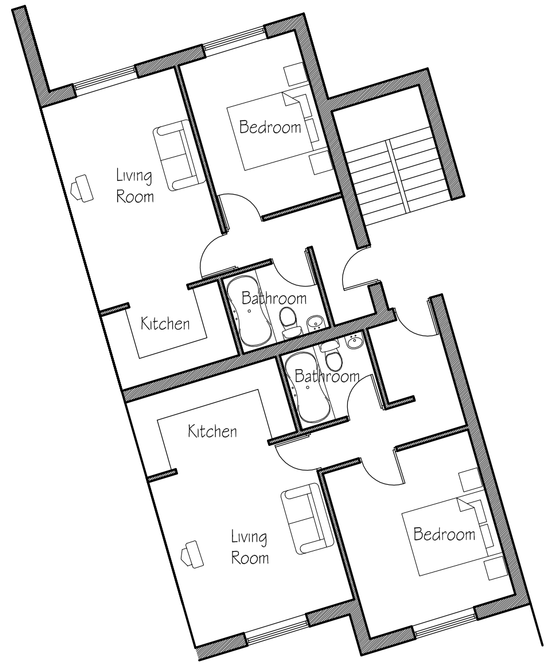

Typical Flat Layout 1:100

notes

This drawing is the copyright of the Architects and may not be reproduced or used except by written permission.

Dimensions must not be scaled from this drawing. The Contractor is to check and verify all building and site dimensions before work is put in hand.

The Contractor is to check and verify with all the Statutory Authorities and the Employer the location and condition of any under ground or overhead services or confirm that none exists prior to work commencing on site.

The Contractor shall comply with enactments regulations and working rules relating to safety health and welfare of work people.

HSSP
ARCHITECTS

HSSP Architects Limited

44 Asfordby Road Melton Mowbray
Leicestershire LE13 OHR

Telephone 01664 563288 Facsimile 01664 503360

E-Mail Info@HSSPArchitects.co.uk Web www.HSSPArchitects.co.uk

project
Housing Development
98 Factory Road
Hinckley
for Mr B Hood

title Outline Planning

date August 2009

scale 1:20, 1:100, 1:200, 1:1250

drawn ajm checked

dwg no 5594P-01