

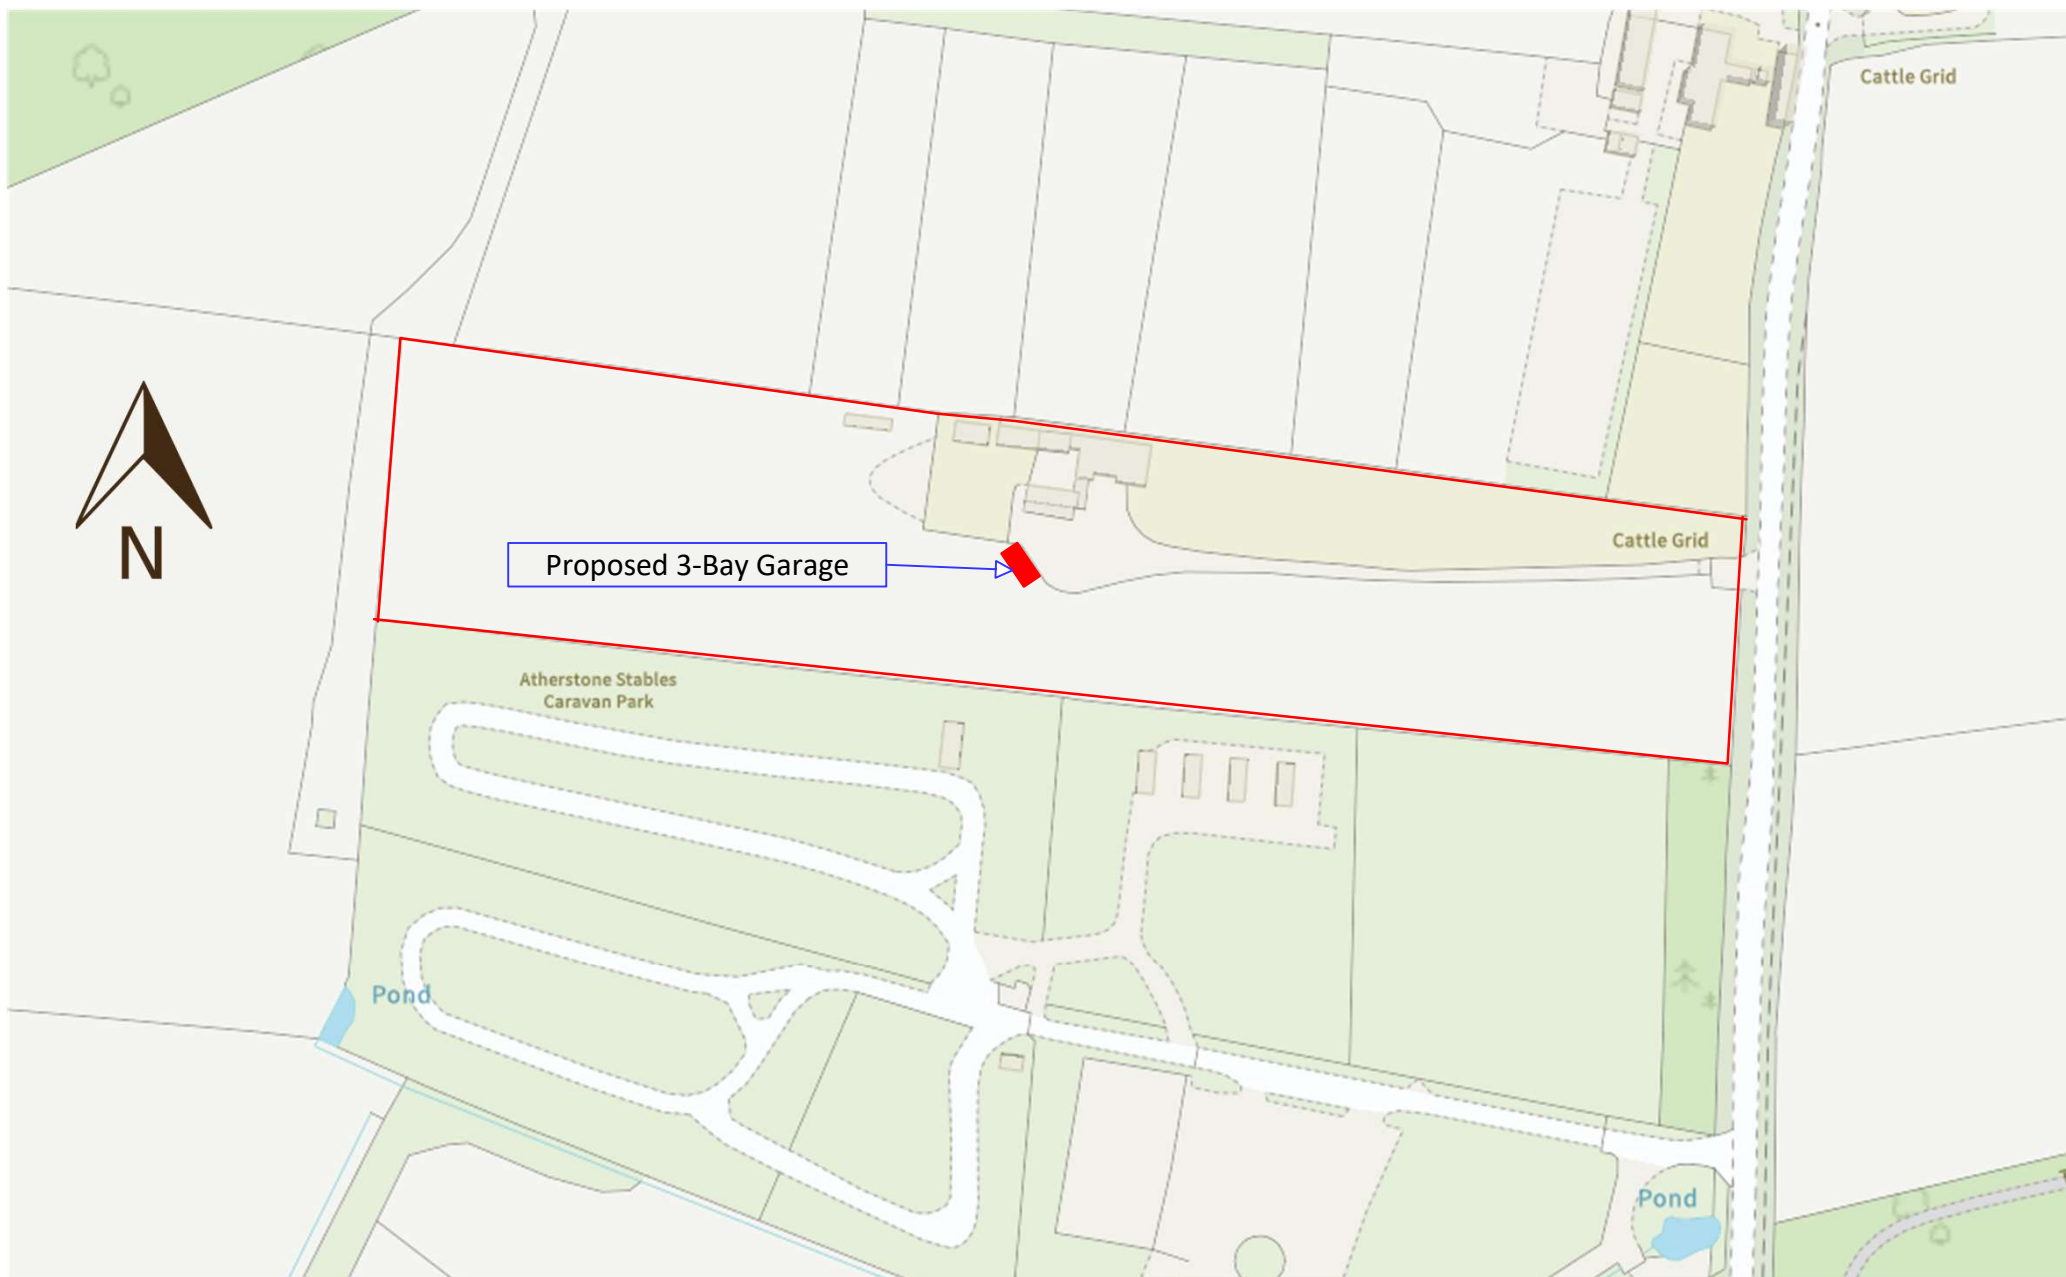


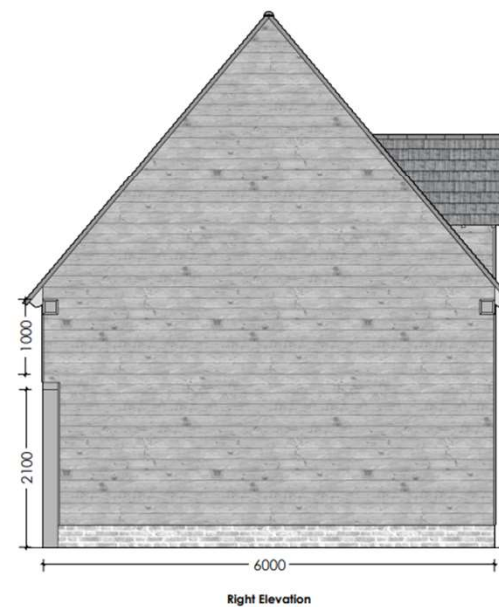

ADDRESS: Mythe Cottage Farmhouse
Atherstone Road
Ratcliffe Culey
CV9 3QW

APPLICANT: Simon Heptonstall
Simon.heptonstall@gmail.com
07595 465656

TITLE: Location Plan - Proposed 3-Bay Garage
SCALE: 1:1250
DATE: 19/11/2023
Drawing Ref: MCF-001 Rev: 001

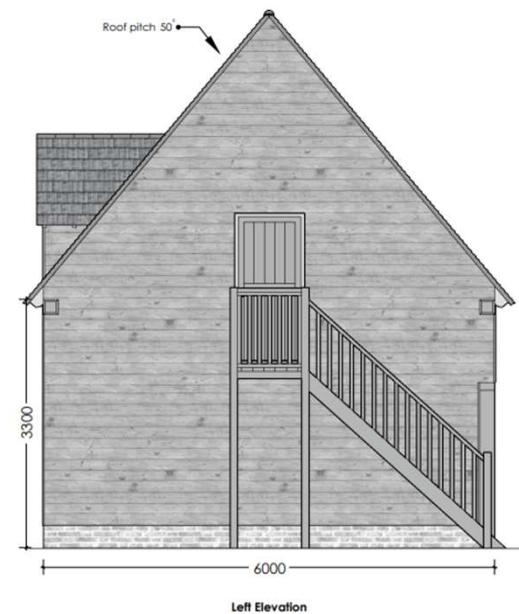

ADDRESS: Mythe Cottage Farmhouse
Atherstone Road
Ratcliffe Culey
CV9 3QW

APPLICANT: Simon Heptonstall
Simon.heptonstall@gmail.com
07595 465656

TITLE: Elevations - Proposed 3-Bay Garage
SCALE: 1:1250
DATE: 19/11/2023
Drawing Ref: MCF-002 Rev: 001