

SIDE ELEVATIONS



REAR ELEVATION

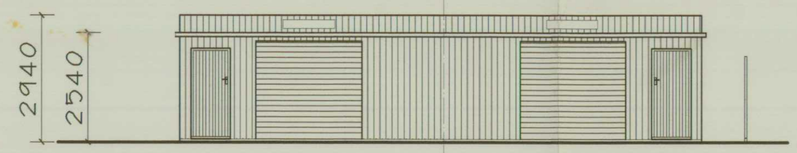

FRONT ELEVATION

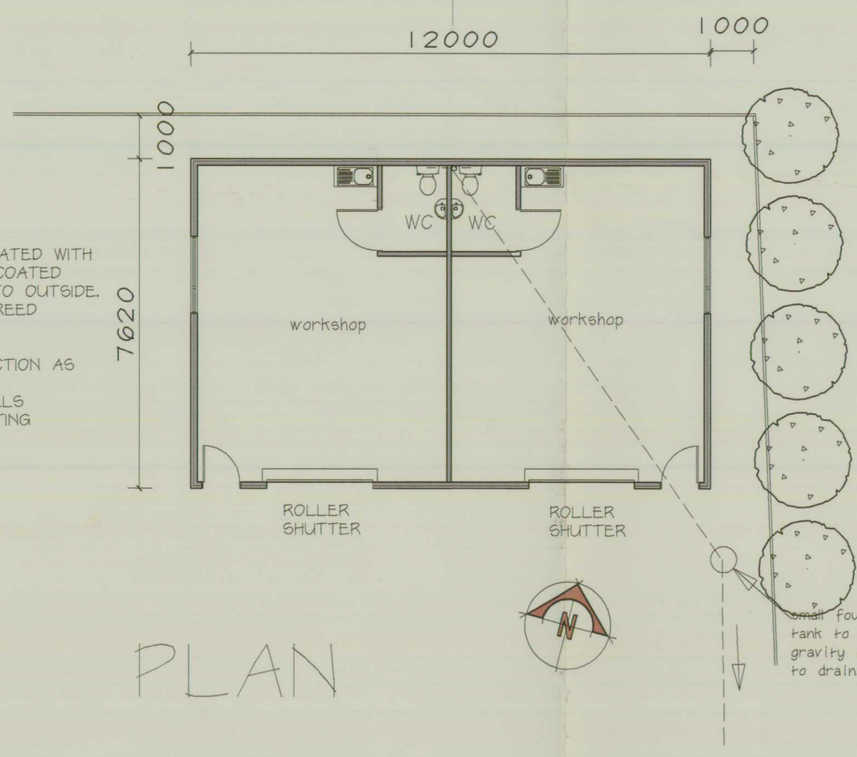

WALLS
DOUBLE SKIN INSULATED WITH PROFILED PLASTIC COATED COLOURED SHEET TO OUTSIDE. COLOUR TO BE AGREED

ROOF
PITCH 6°, CONSTRUCTION AS WALLS BUT WITH TRANSLUCENT PANELS FOR NATURAL LIGHTING

small foul water pumping tank to pump to next m.h. gravity fall from second m.h. to drainage in road.

PLAN

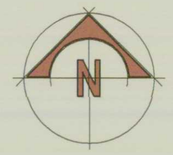

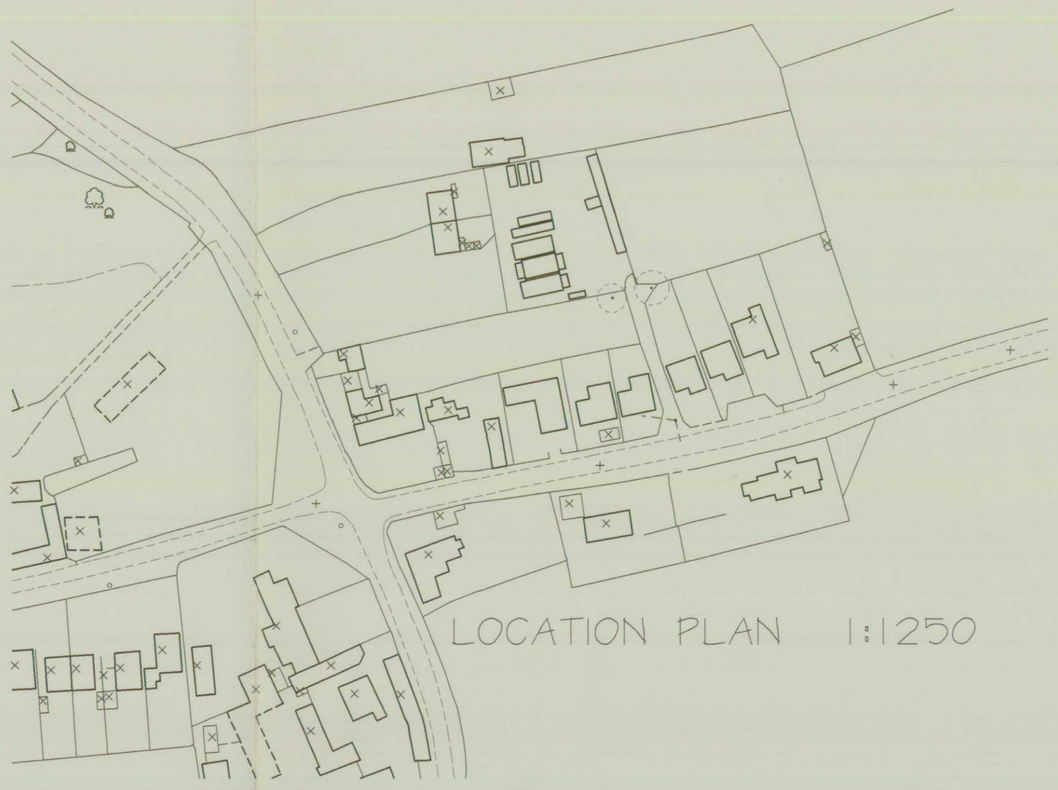

LOCATION PLAN 1:1250

CAR AND PART STORAGE

BUILDER'S STORAGE

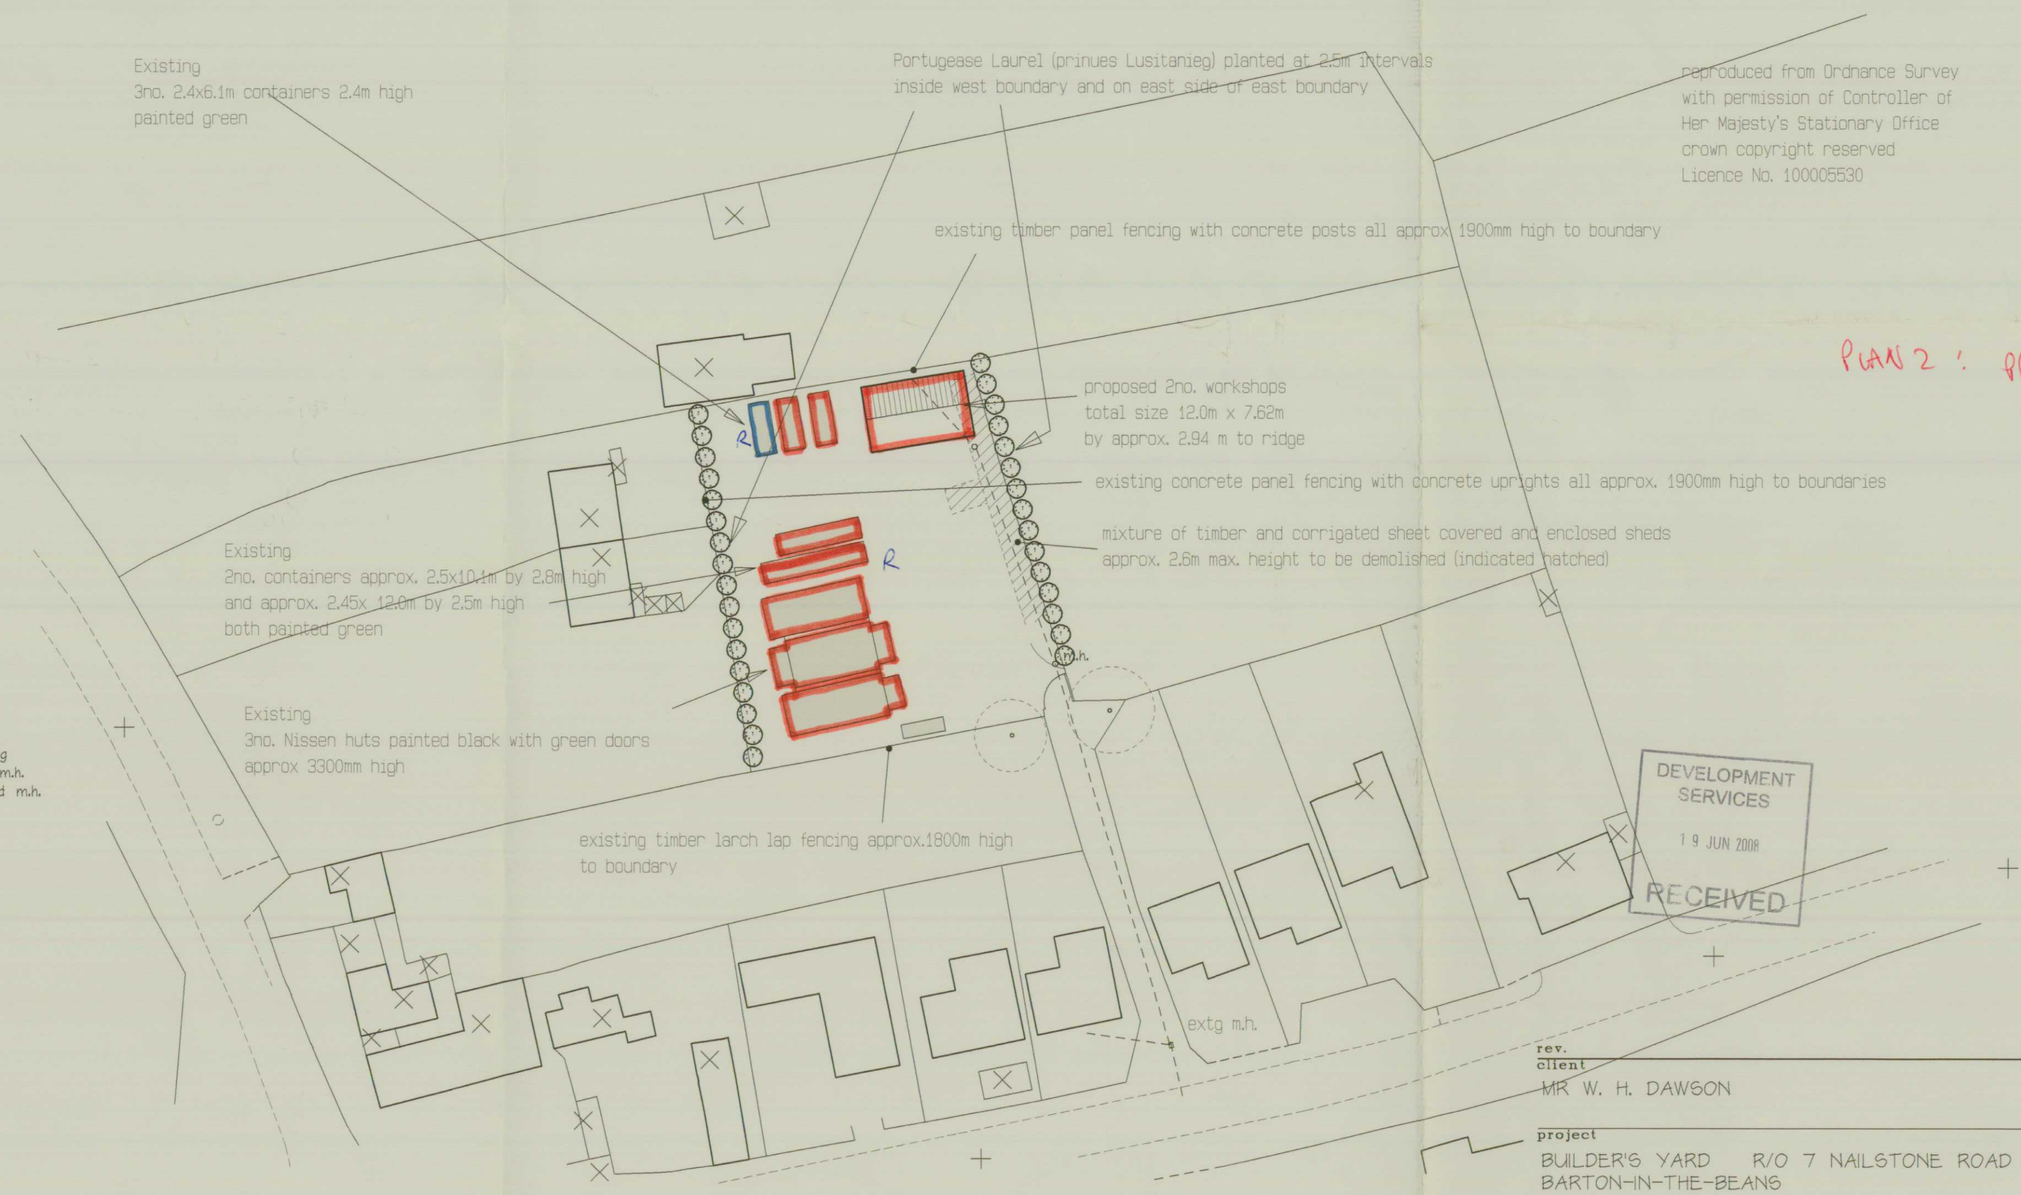

BLOCK PLAN 1:500

reproduced from Ordnance Survey
with permission of Controller of
Her Majesty's Stationary Office
crown copyright reserved
Licence No. 100005530

PLAN 2 : PROPOSED STORAGE USES SUBJECT OF REVISED APPLICATION

DEVELOPMENT SERVICES
19 JUN 2008
RECEIVED

rev.
client
MR W. H. DAWSON

project
BUILDER'S YARD R/O 7 NAILSTONE ROAD
BARTON-IN-THE-BEANS

title
WORKSHOP INCLUDING WC FACILITIES

drawn	page size	scale	ref.	rev.
ARE	A1	1:100	2008-70-3	

EMERY ARCHITECTURAL DESIGN LTD
Greenacres
South Kilworth Road
North Kilworth
Leicestershire
LE17 6HE
Tel: 01858 881702
E-mail: emerydesign@btinternet.com
Chartered Institute of Architectural Technologists

SCANNED

Barton in the Beans