


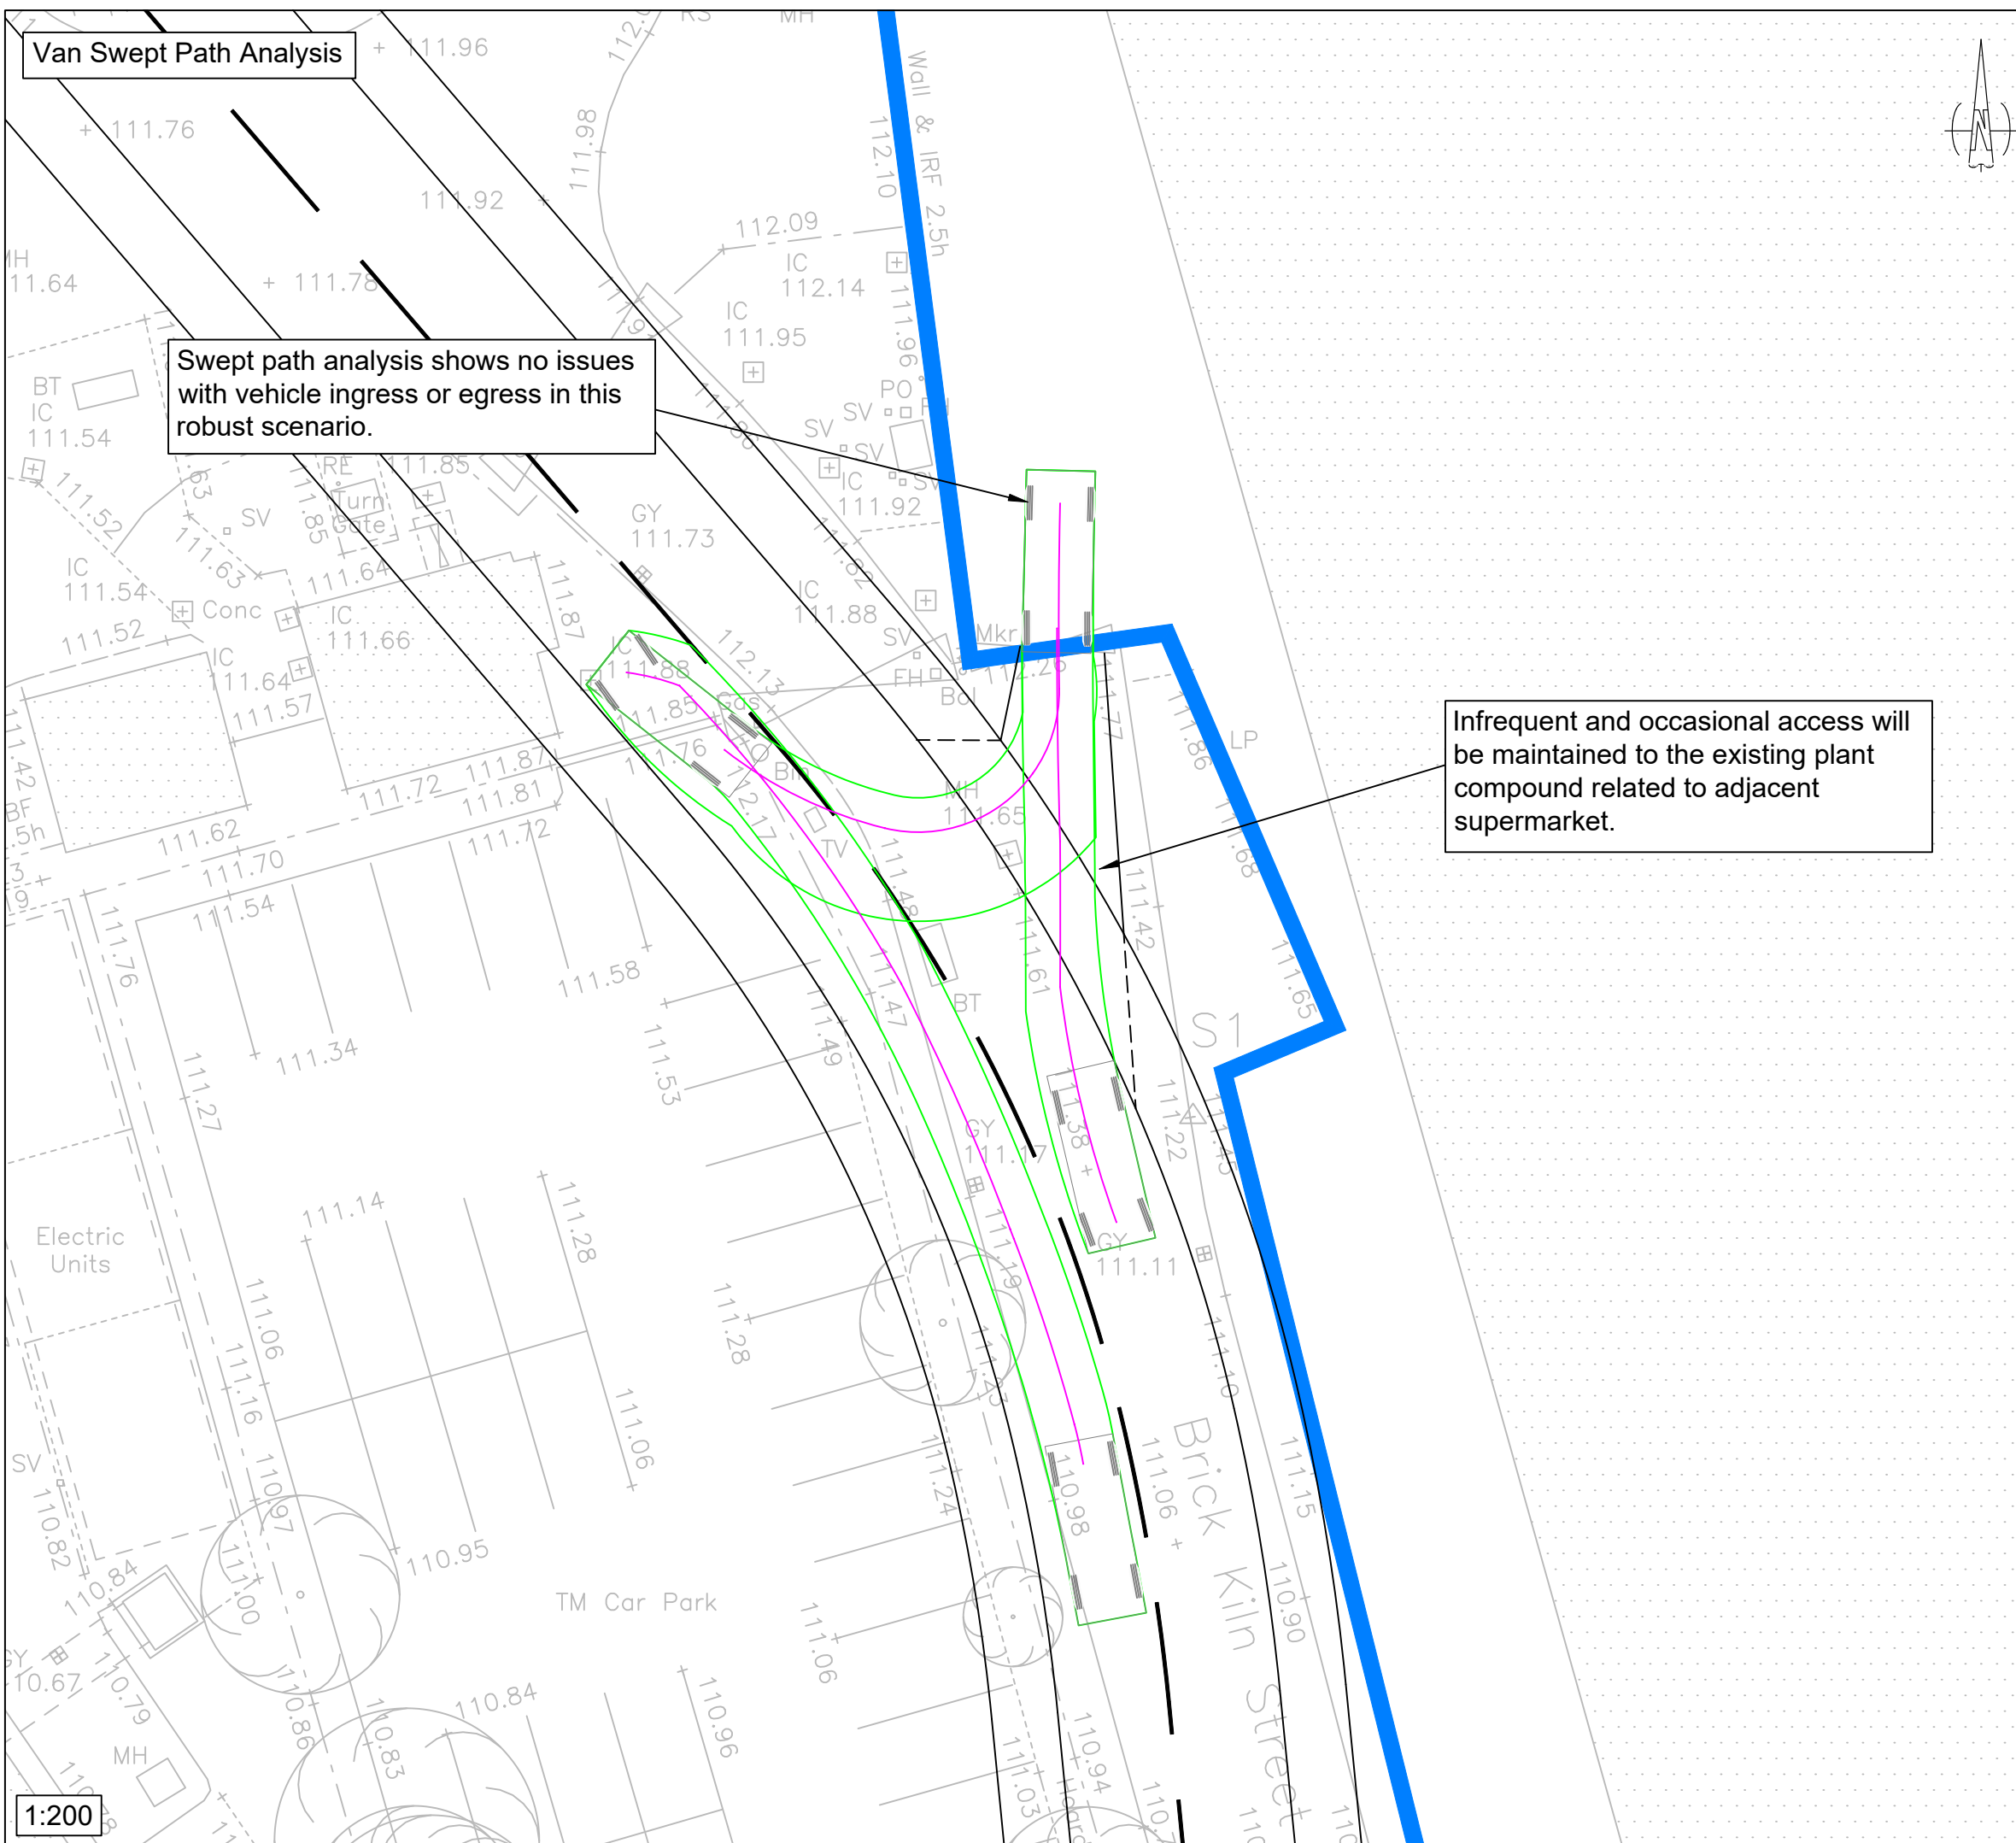

1:200

Date of 1st Issue 06/10/23	Description First Issue	Drawn by BH	Checked by JC
-------------------------------	----------------------------	----------------	------------------


REVISIONS

Mark	Revision	Drawn	Date	Chkd
A	Response to LHA Comments	BH	22/01/24	JC
B	Vehicle tracking updated.	SB	11/10/24	JC

Key:

- Topographical Survey
- Proposed
- Land within Applicant's Ownership
- Vehicle Body

- Notes:
- Drawing based on topographical survey.
 - Junction designed in accordance with the Leicestershire Highway Design Guide.

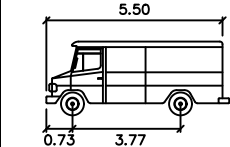

VAN 35T

Width : 2.08
Track : 2.08
Lock to Lock Time : 6.0
Steering Angle : 41.5

A3 SCALE 1:200

0 m 10 m

Scale 1:200 @ A3

Drawing Title

Brick Kiln Street, Leicestershire
Proposed Access Arrangements
Sheet 3 of 3

Architect

Drawing Status

Planning

27 Park Street
Leamington Spa
CV32 4QN
E: info@ttc-transportplanning.com

ttc the transportation consultancy

Drawing Number	210891-01	Revision	B
----------------	-----------	----------	---