
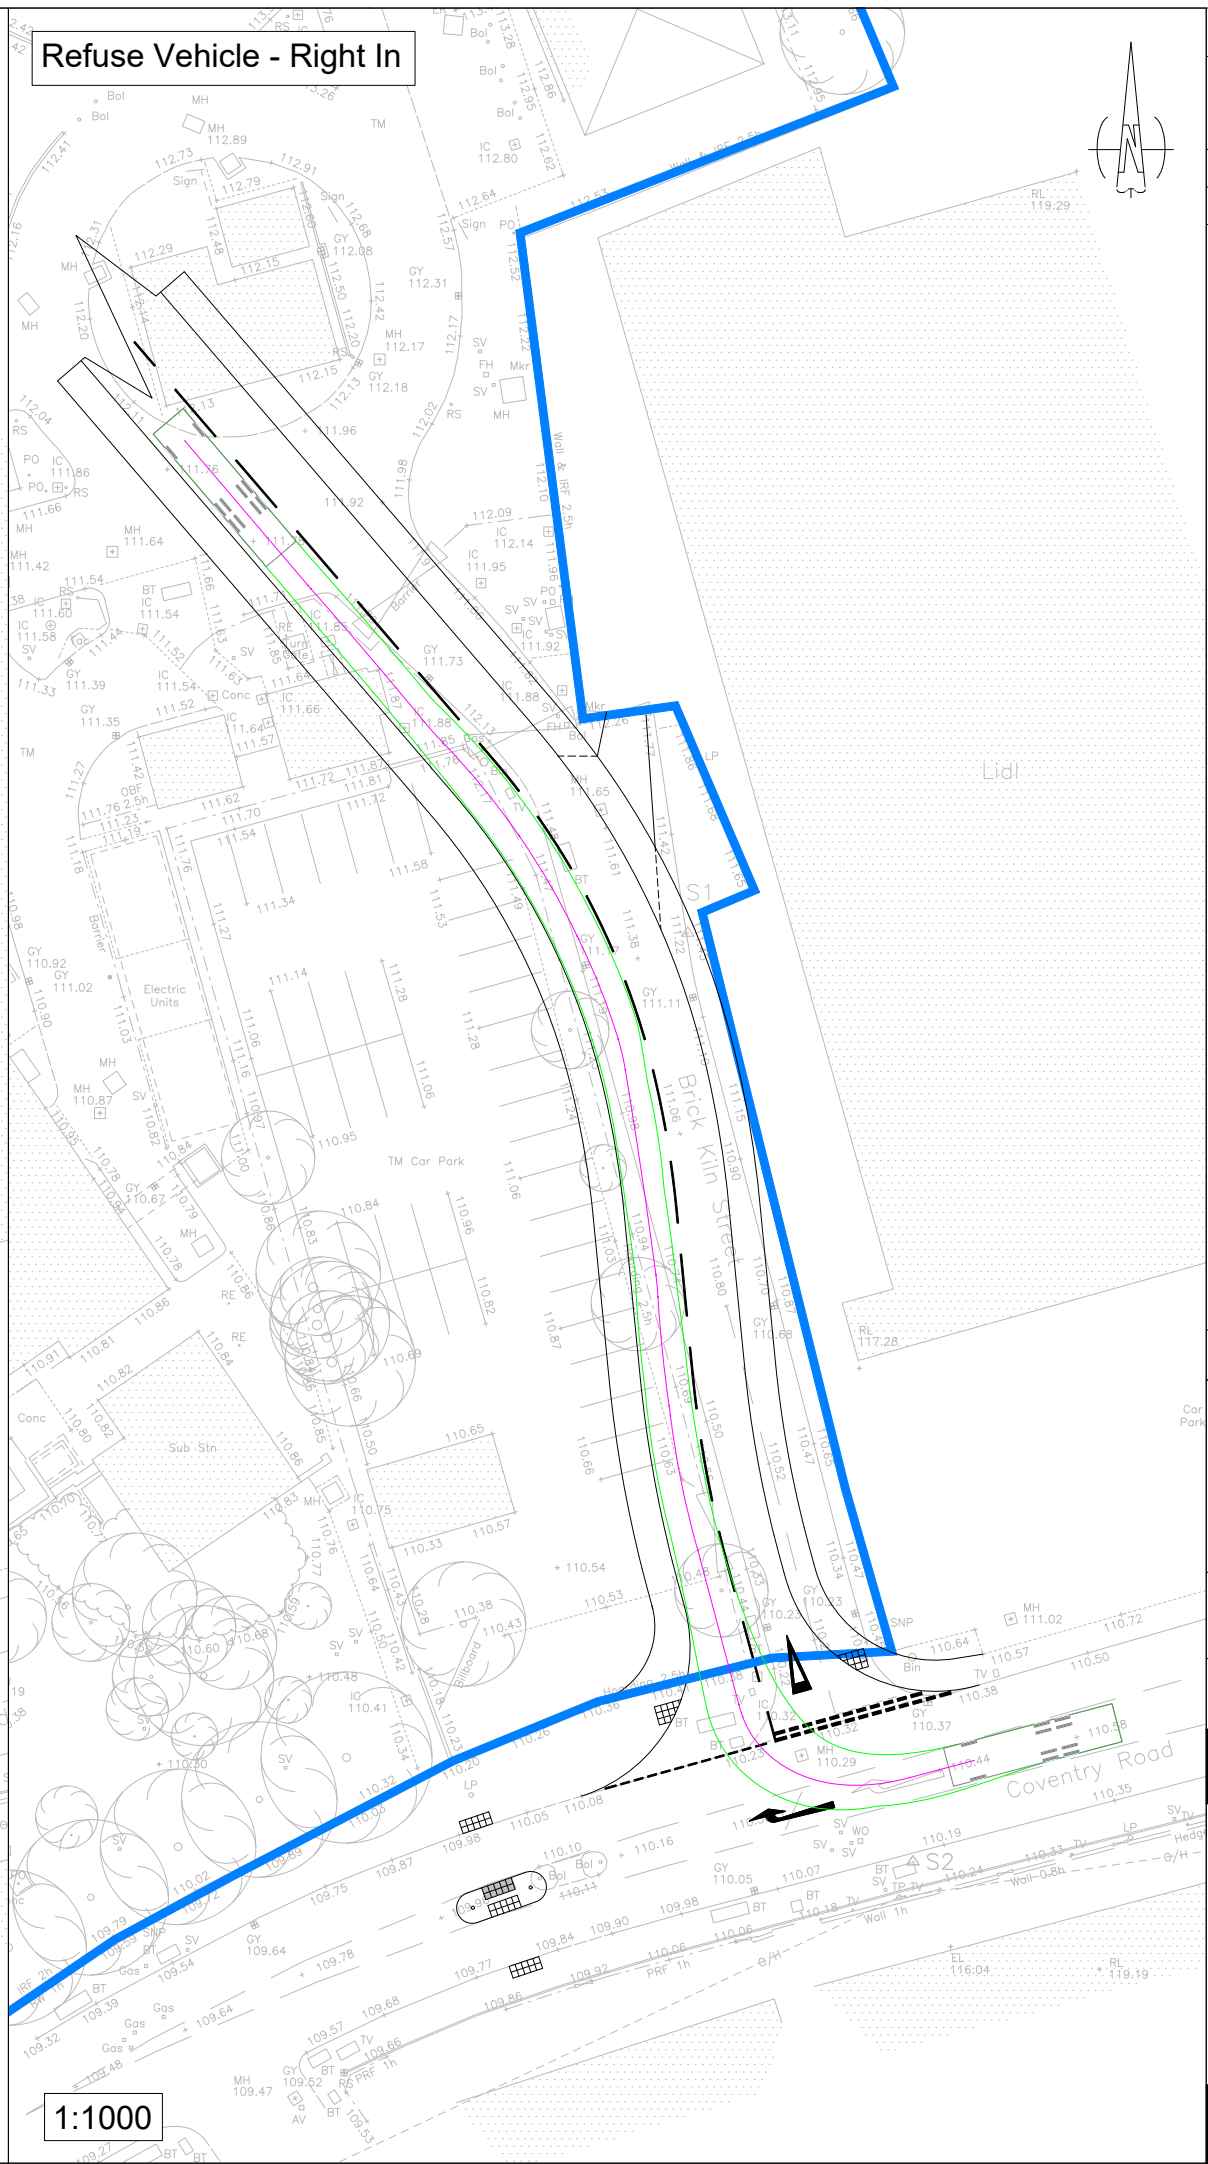


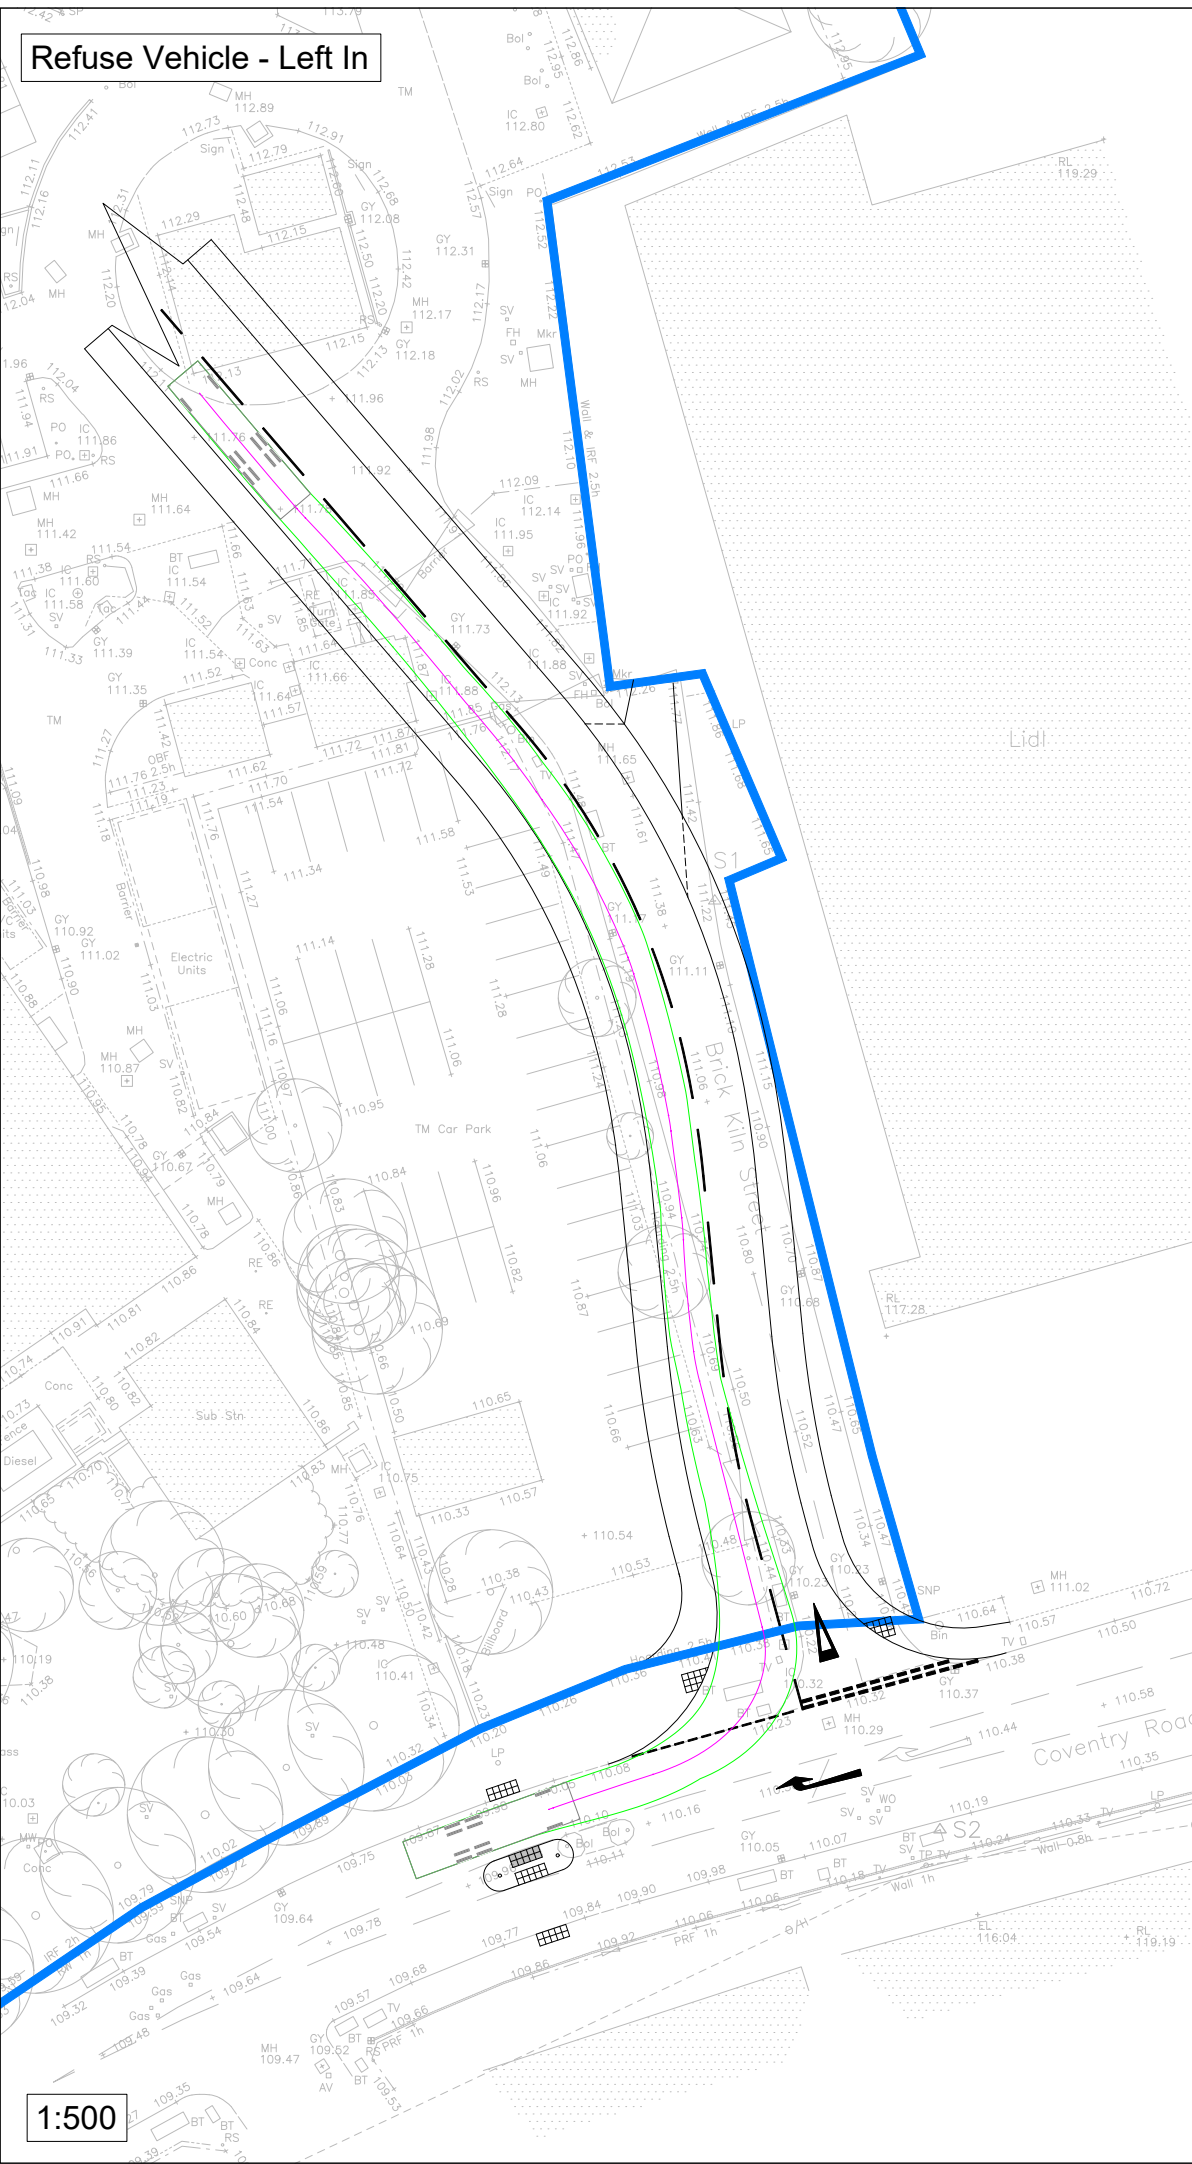

Date of 1st Issue 22/05/24	Description First Issue	Drawn by SB	Checked by JC
-------------------------------	----------------------------	----------------	------------------

REVISIONS

Mark	Revision	Drawn	Date	Chkd
A	Vehicle tracking updated.	SB	11/10/24	JC

Key:

Topographical Survey

Proposed

Land within Applicant's Ownership

Vehicle Body

Notes:

1. Drawing based on topographical survey.

2. Junction designed in accordance with the Leicestershire Highway Design Guide.

11.20

Refuse 11.2m

Width : 2.53

Track : 2.53

Lock to Lock Time : 6.0

Steering Angle : 40.4

0 m50 m

0 m30 m

Scale 1:1000 @ A3

Scale 1:500 @ A3

A3 SCALE
As Shown

Drawing Title

Brick Kiln Street, Leicestershire
Swept Path Analysis
Sheet 1 of 2

Architect

Drawing Status
Planning

27 Park Street
Leamington Spa
CV32 4QN
E: info@ttc-transportplanning.com

ttc

the
transportation
consultancy

Drawing Number
210891-02

Revision
A