
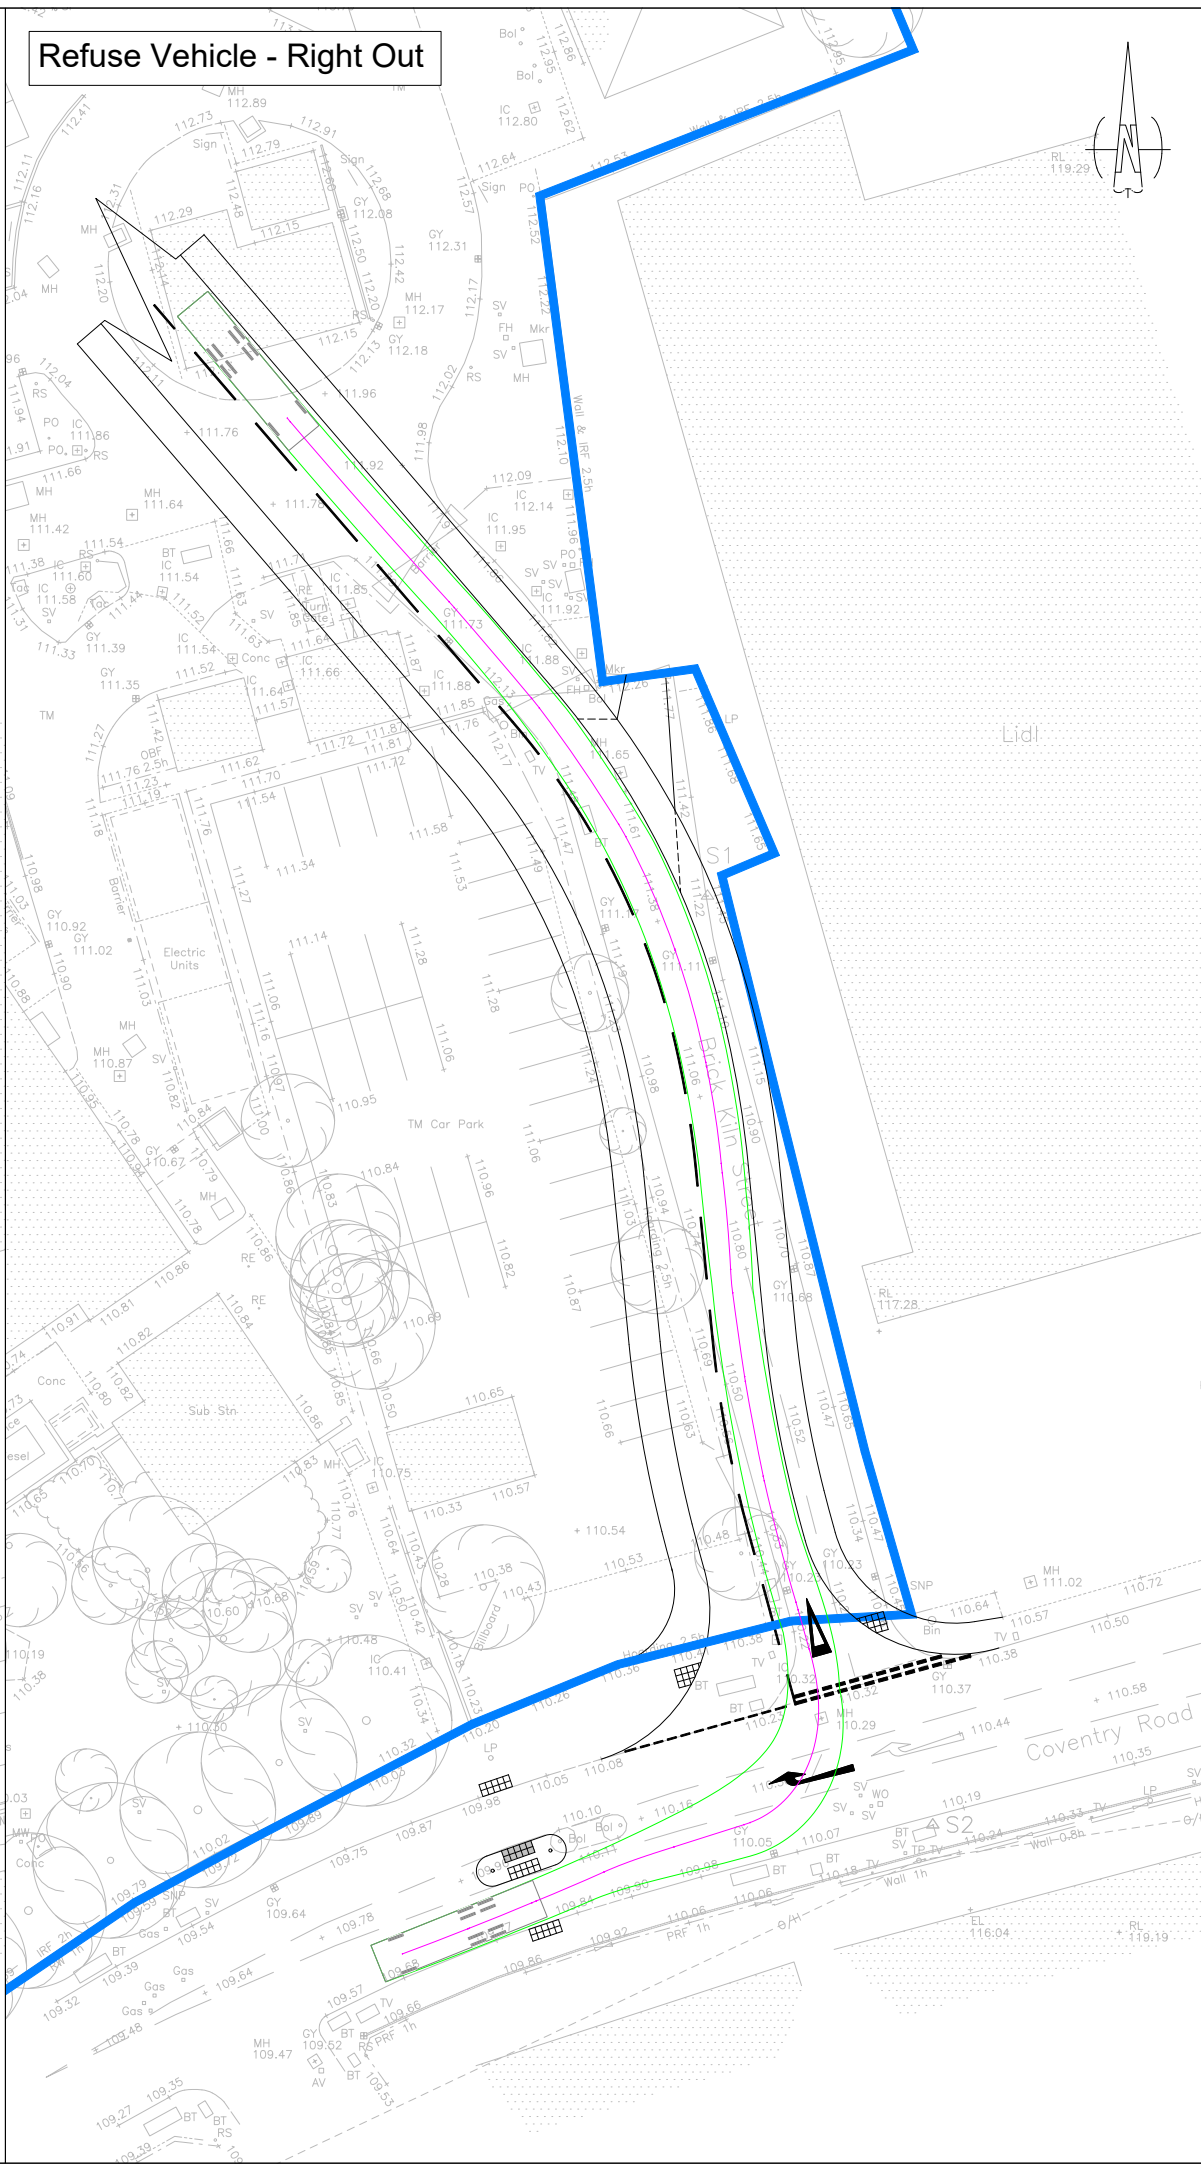
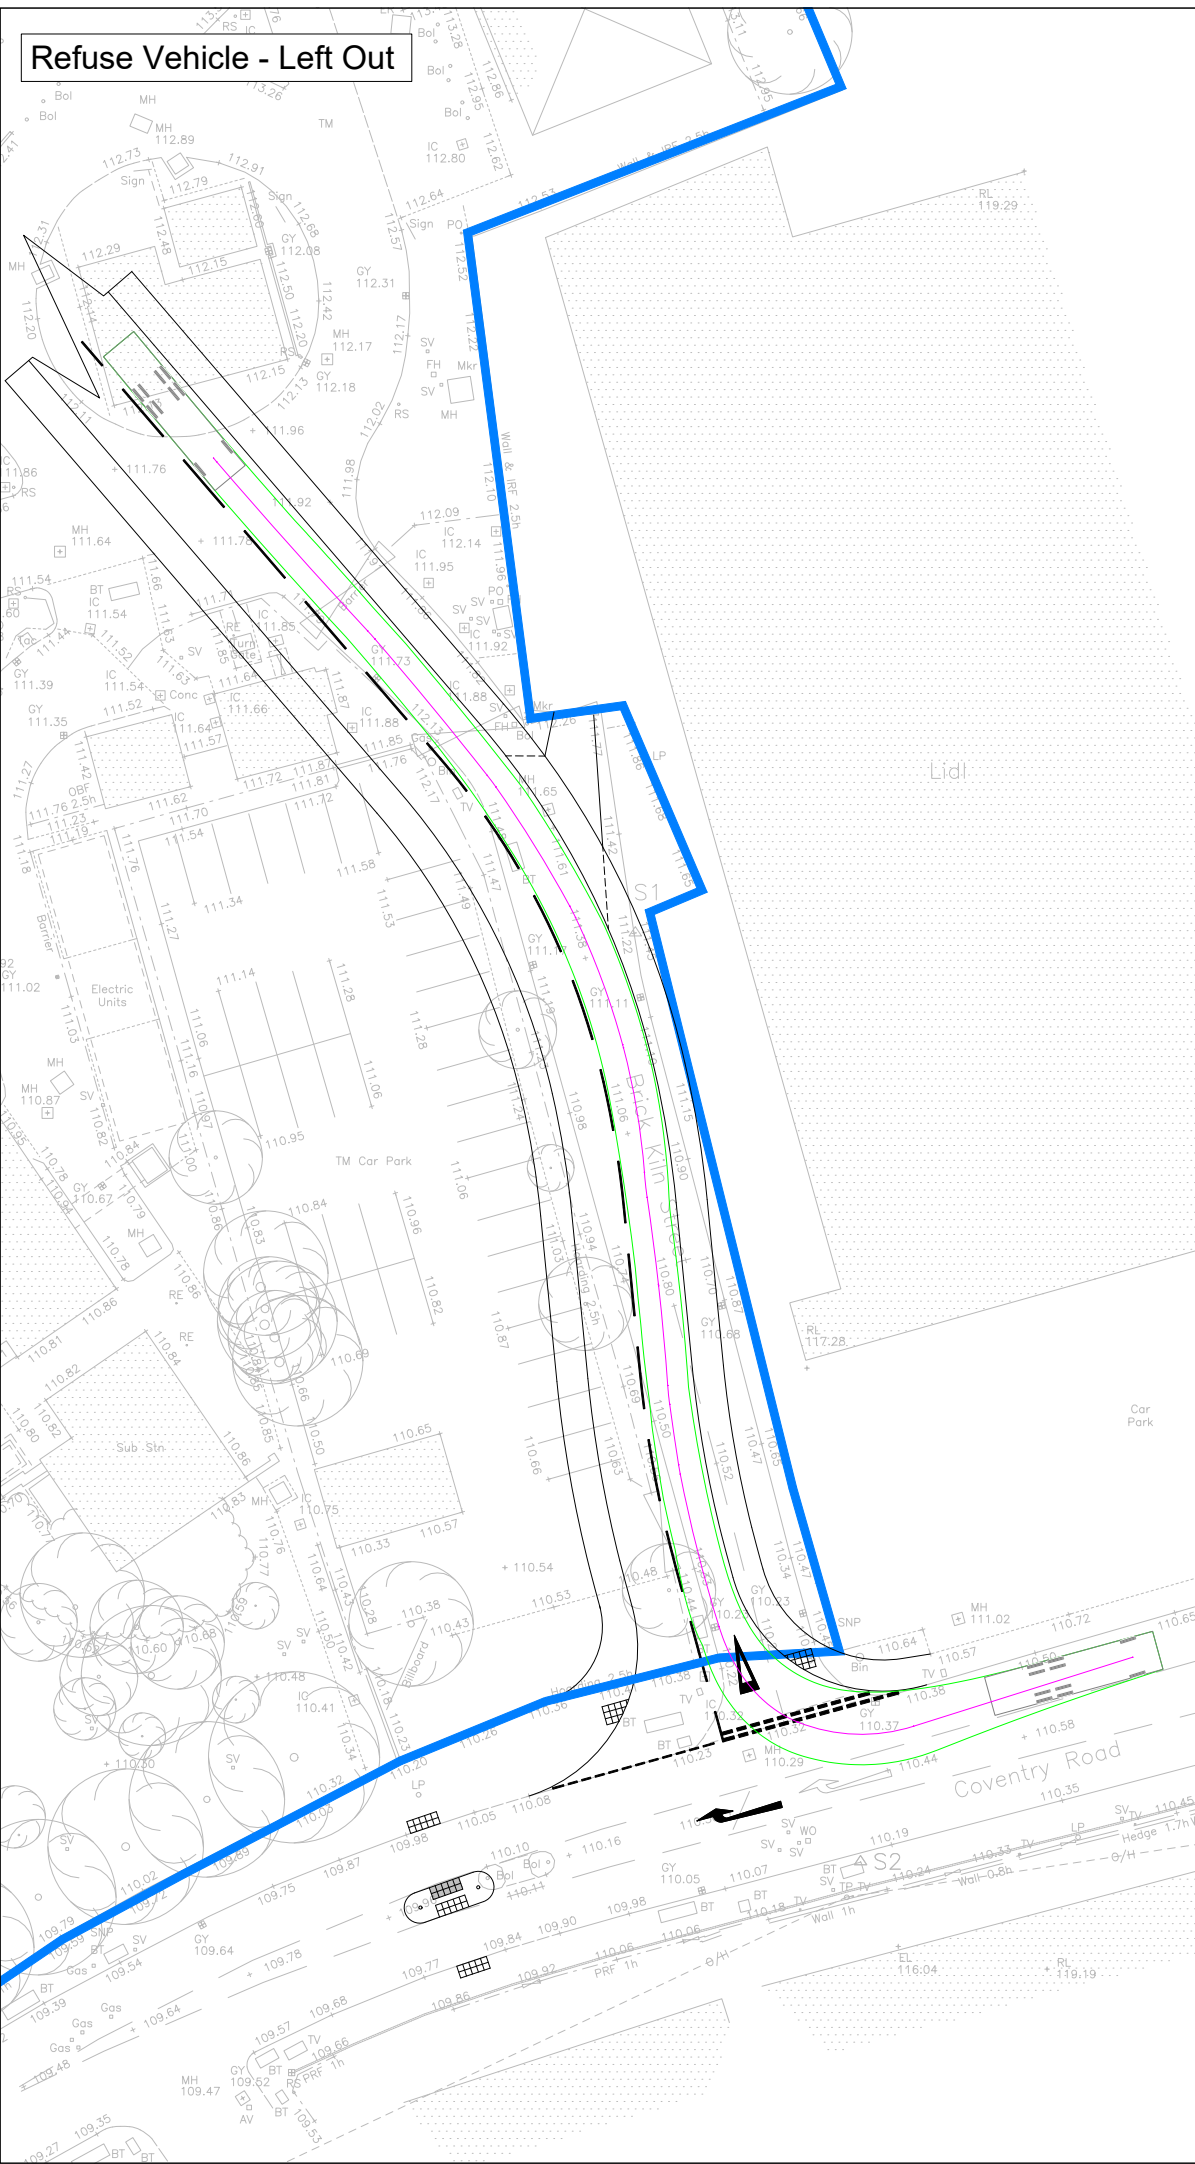


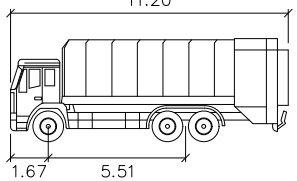

Date of 1st Issue 22/05/24	Description First Issue	Drawn by SB	Checked by JC	
REVISIONS				
Mark	Revision	Drawn	Date	Chkd
A	Vehicle tracking updated.	SB	11/10/24	JC
Key:				
 Topographical Survey				
 Proposed				
 Land within Applicant's Ownership				
 Vehicle Body				
Notes:				
1. Drawing based on topographical survey.				
2. Junction designed in accordance with the Leicestershire Highway Design Guide.				
				
Refuse 11.2m				
Width : 2.53 meters				
Track : 2.53				
Lock to Lock Time : 6.0				
Steering Angle : 40.4				
A3 SCALE 1:500				
0 m 30 m Scale 1:500 @ A3				
Drawing Title				
Brick Kiln Street, Leicestershire Swept Path Analysis Sheet 2 of 2				
Architect				
Drawing Status				
Planning				
27 Park Street Leamington Spa CV32 4QN E: info@ttc-transportplanning.com				
				
Drawing Number				Revision
210891-02				A