
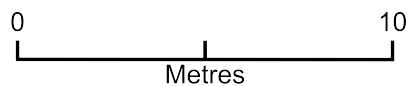


9 Pinfold Close - Proposed Extension Block Plan

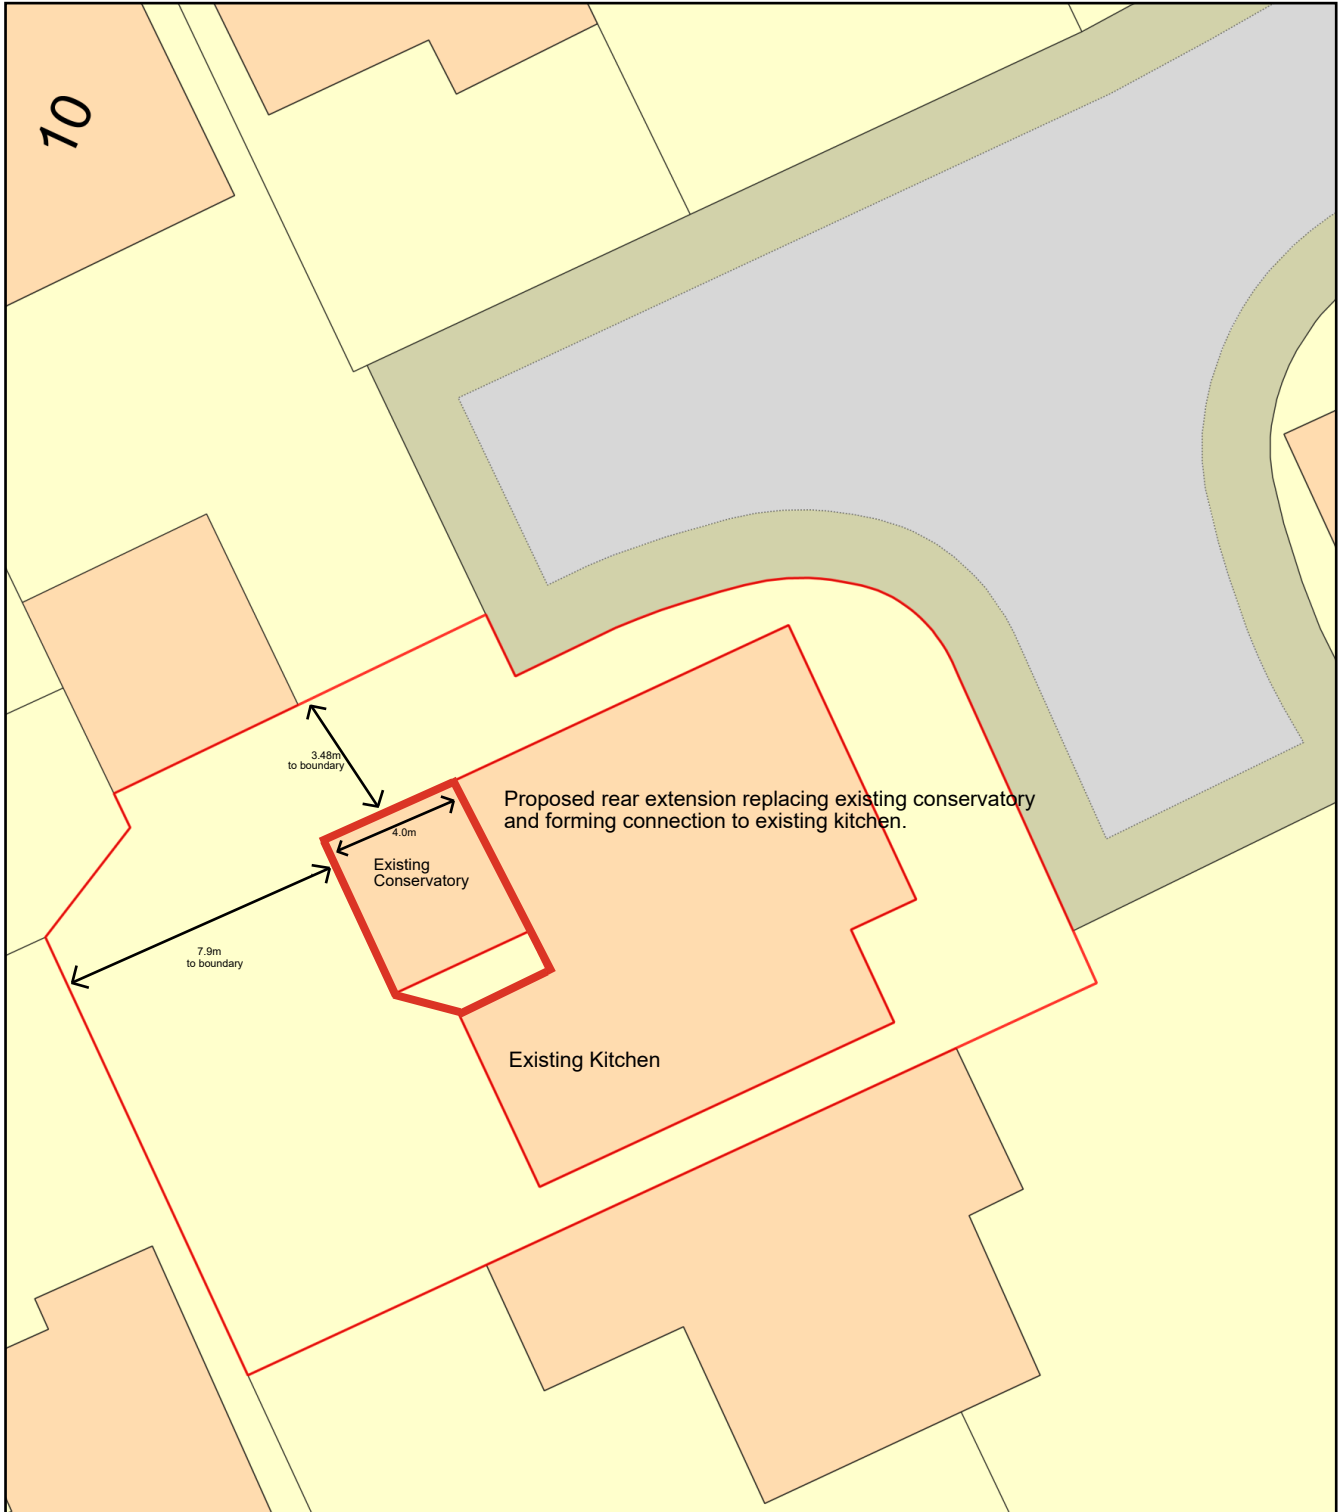

Plan Produced for: Jenny Mawee

Date Produced: 19 Jun 2026

Plan Reference Number: TQRQM26170101802162

Scale: 1:200 @ A4