


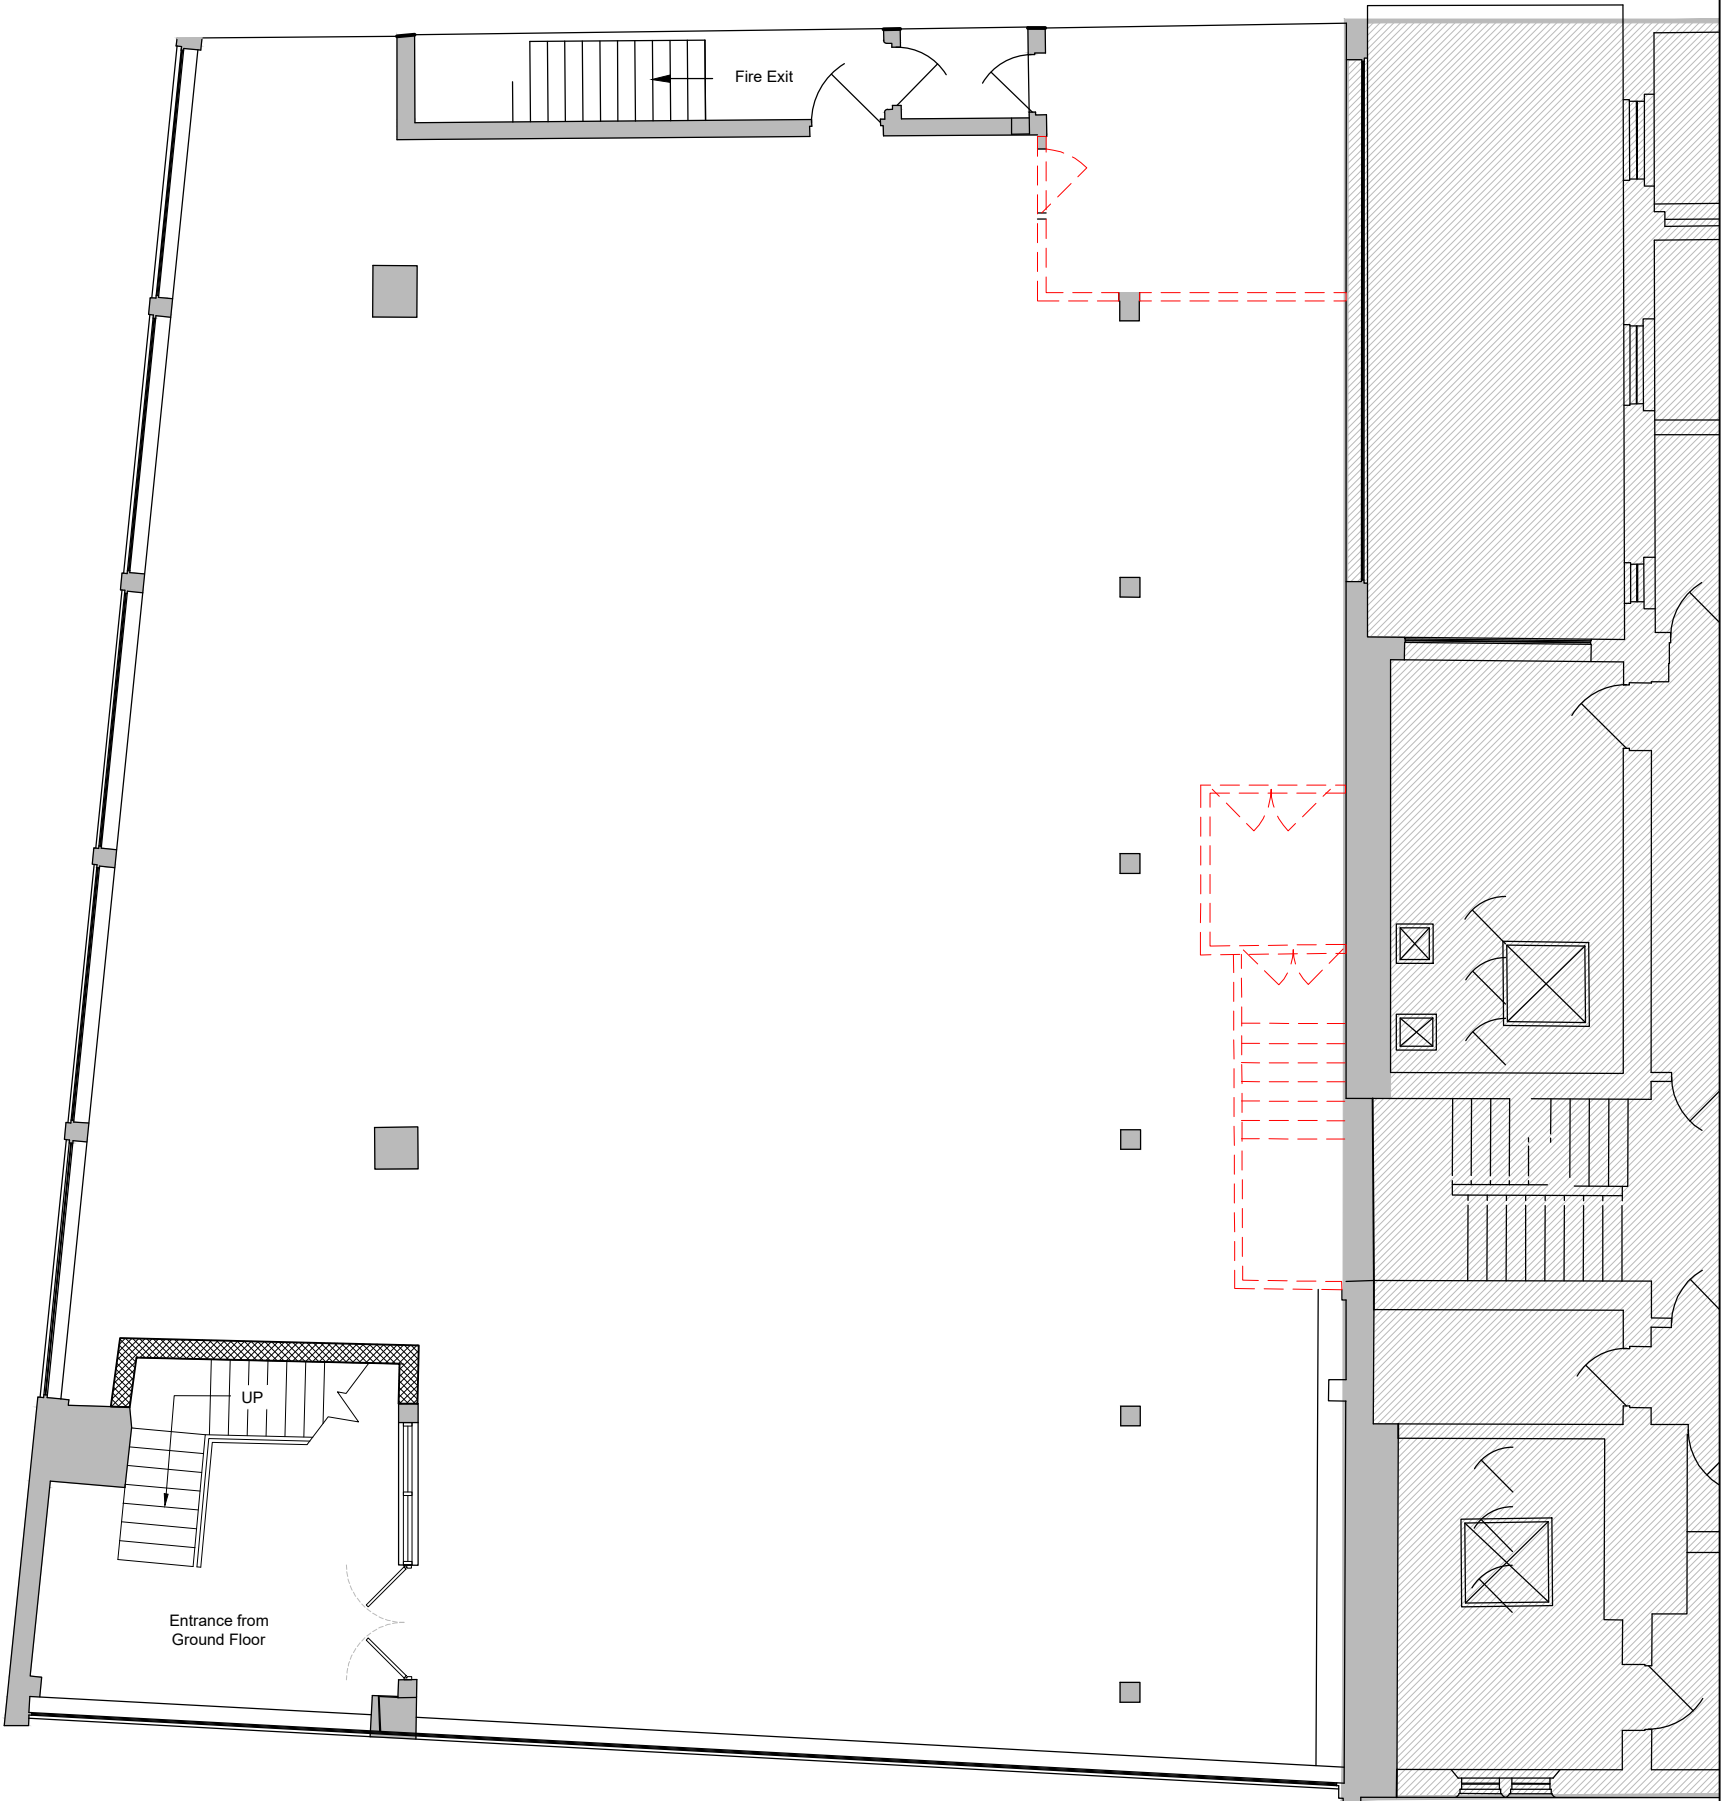

⊕

Existing Floor Levels

Demolitions

Adjacent occupancies

New walls

GIA: 366m²