

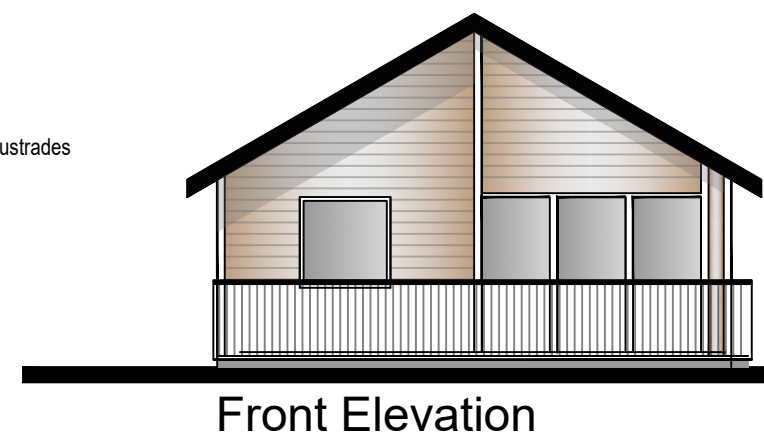
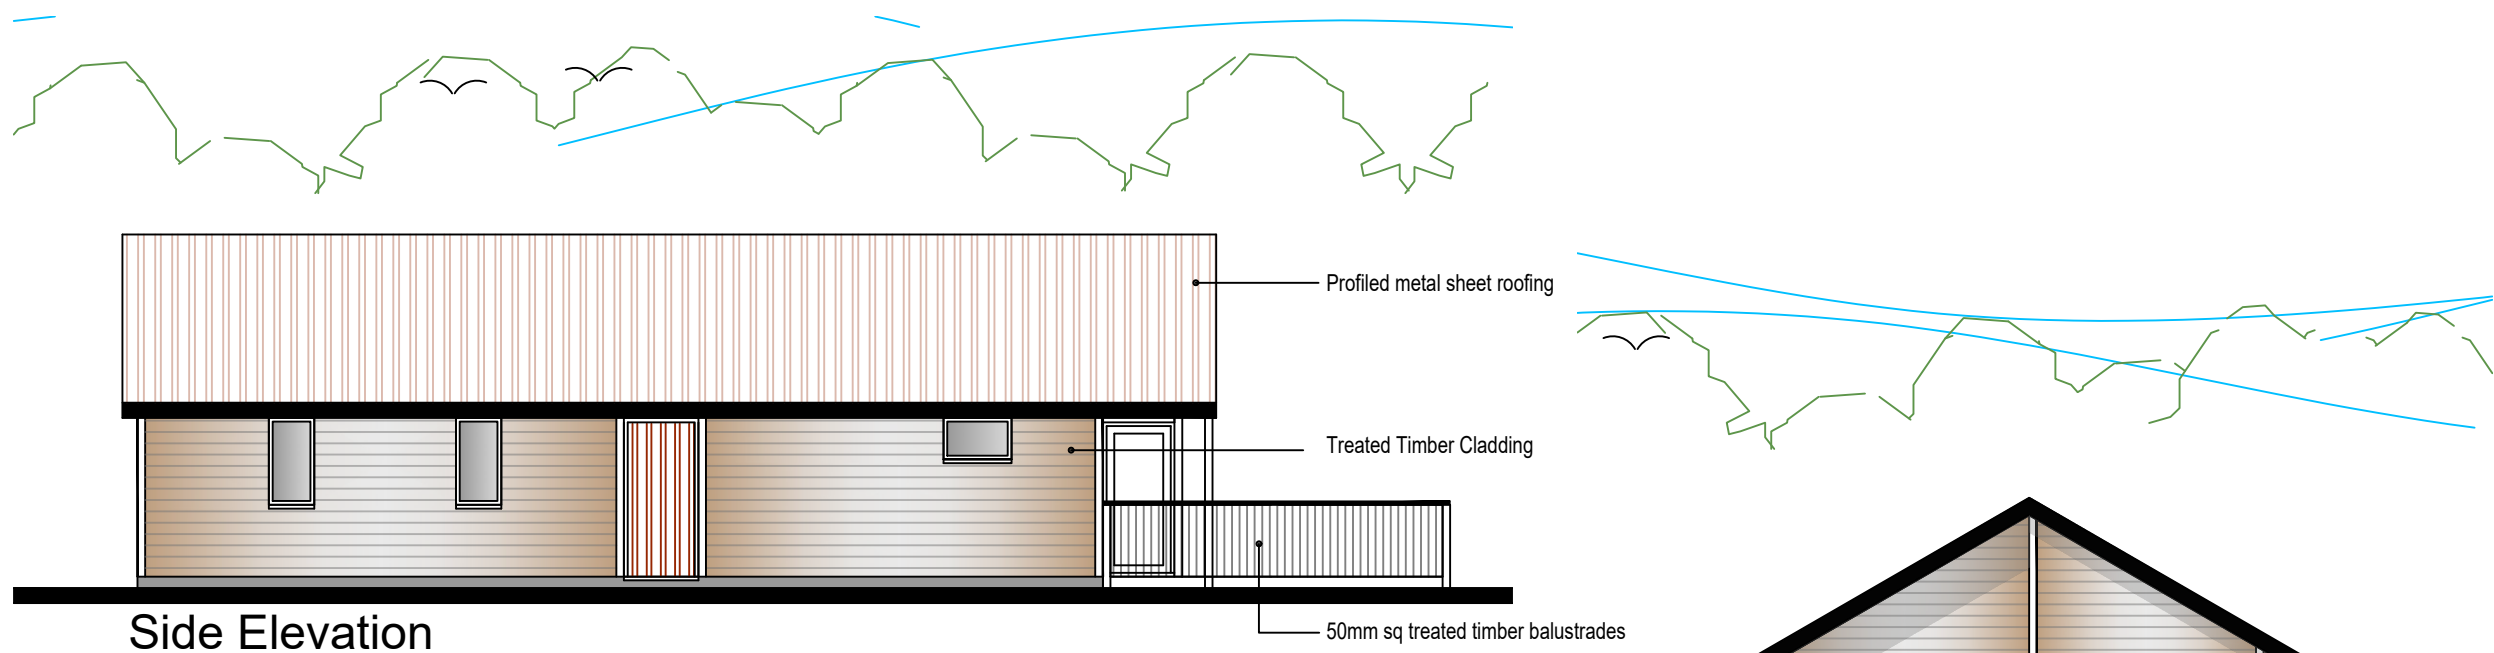


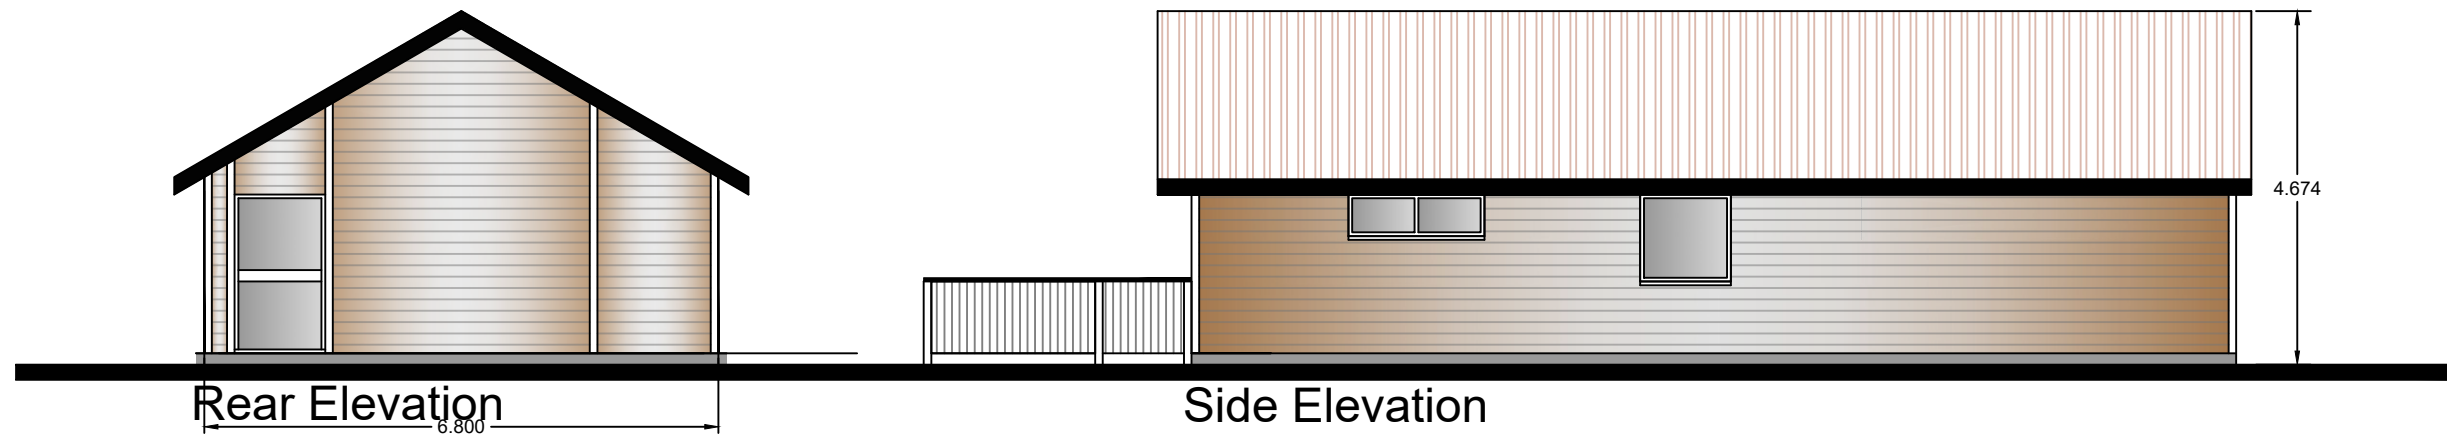

A. Revised to 2bed 4person unit. 18-02-22

2 bed 4 person cabin lodge.

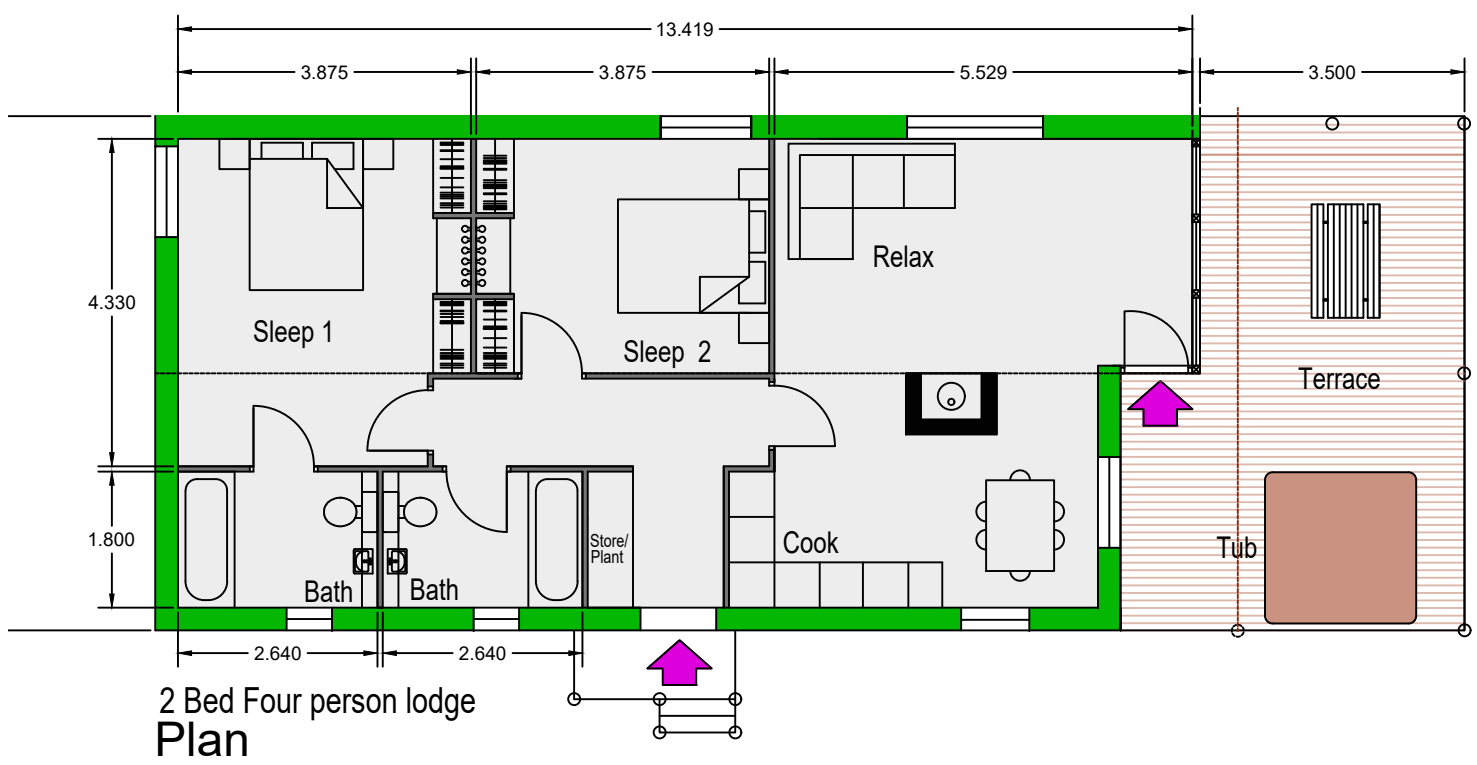

Plans

Scale.	1:100@ A3	Date.	Oct 2021
Dwg No.	Id01	Revision.	A

Brook House Consulting

BHC 72 Boston Road
Leicester
LE4 1HB

Tel:- 0116 2169415 E mail:- mail@brookhouseconsulting.com