

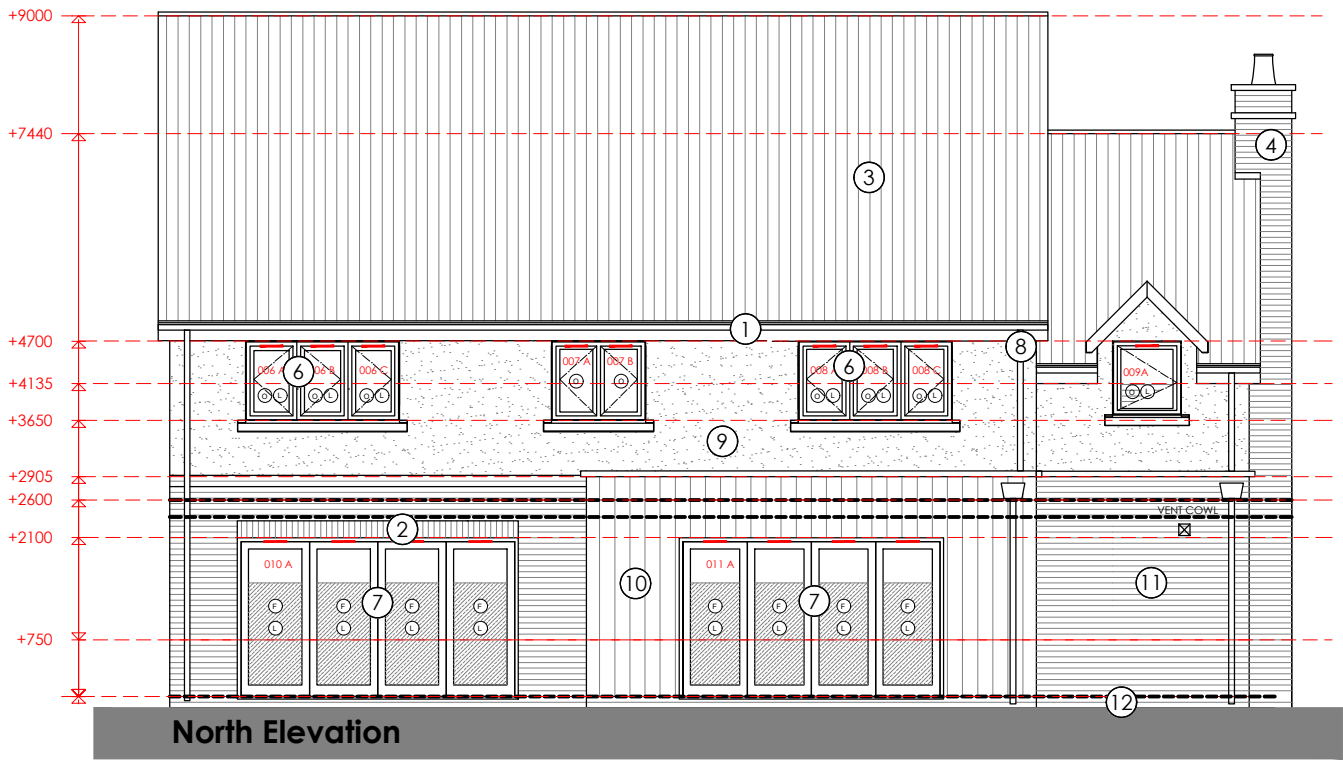
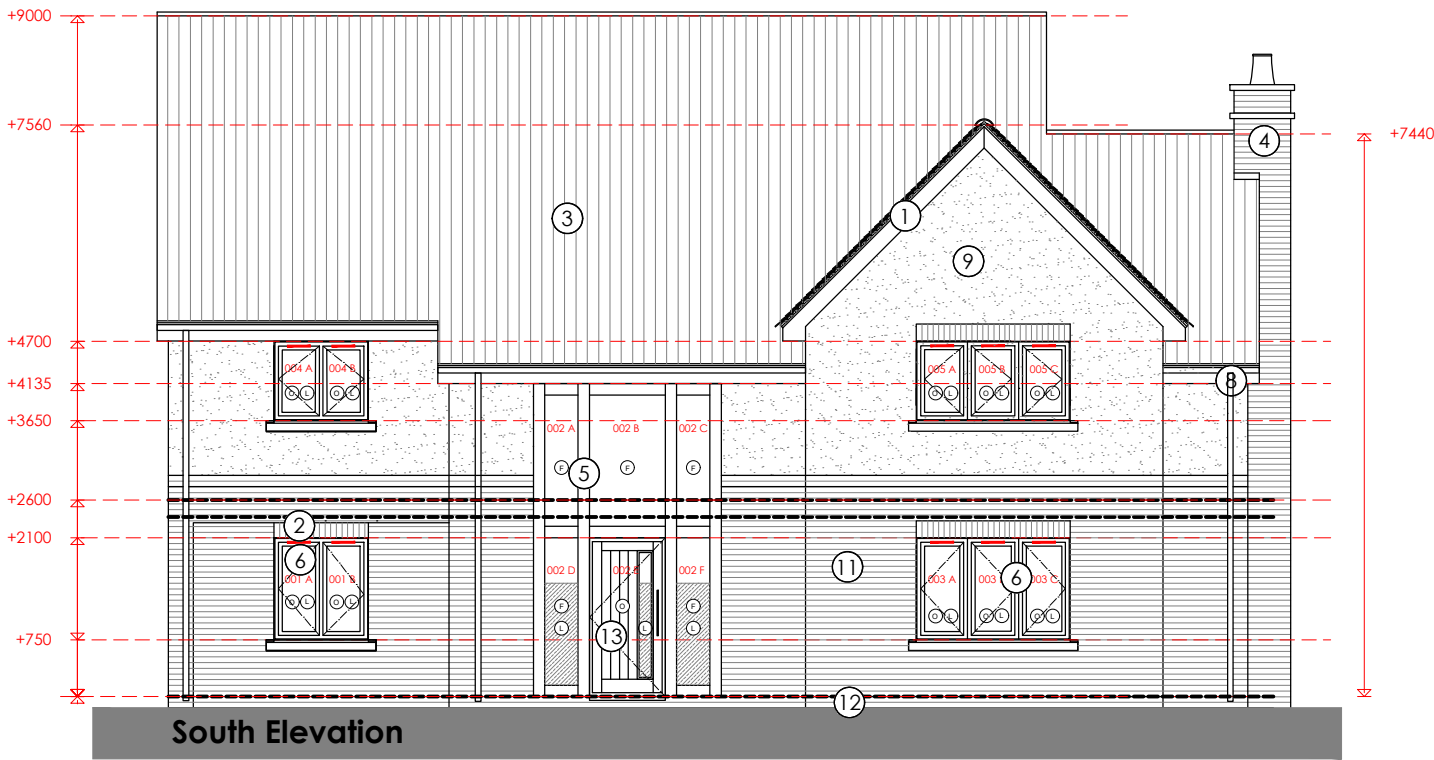


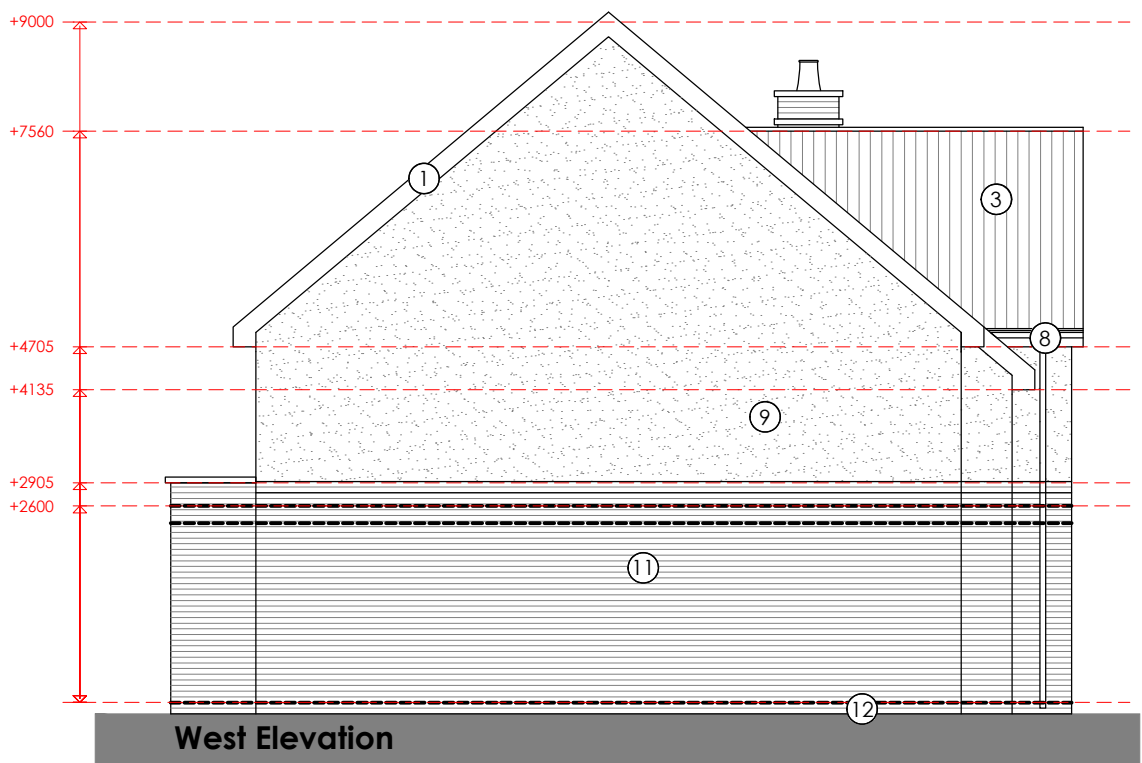

Approved Materials Key:

- UPVC fascia soffits and barge boards, foil faced Colour grey or black
- Brick header dentil detailing, brick as main body brick
- Redland Cambrian reconstituted slate tiles, with matching colour clay ridge tiles
- Traditional brickwork chimney with functioning flue, and terminal coursing and pots
- Oak framing with flush glazing
- UPVC windows colour grey
- Dark grey aluminium bi fold doors
- Dark grey/ black rainwater goods
- Parex Monocouche rough cast render, colour ivory weatherproofed
- Vertical timber boarding to feature panels
- Facing brickwork, ibstock water struck, Warwickshire Olde English or similar approved
- DPC brickwork Ibstock Staffordshire blue brindle smooth natural
- Composite/ timber front door

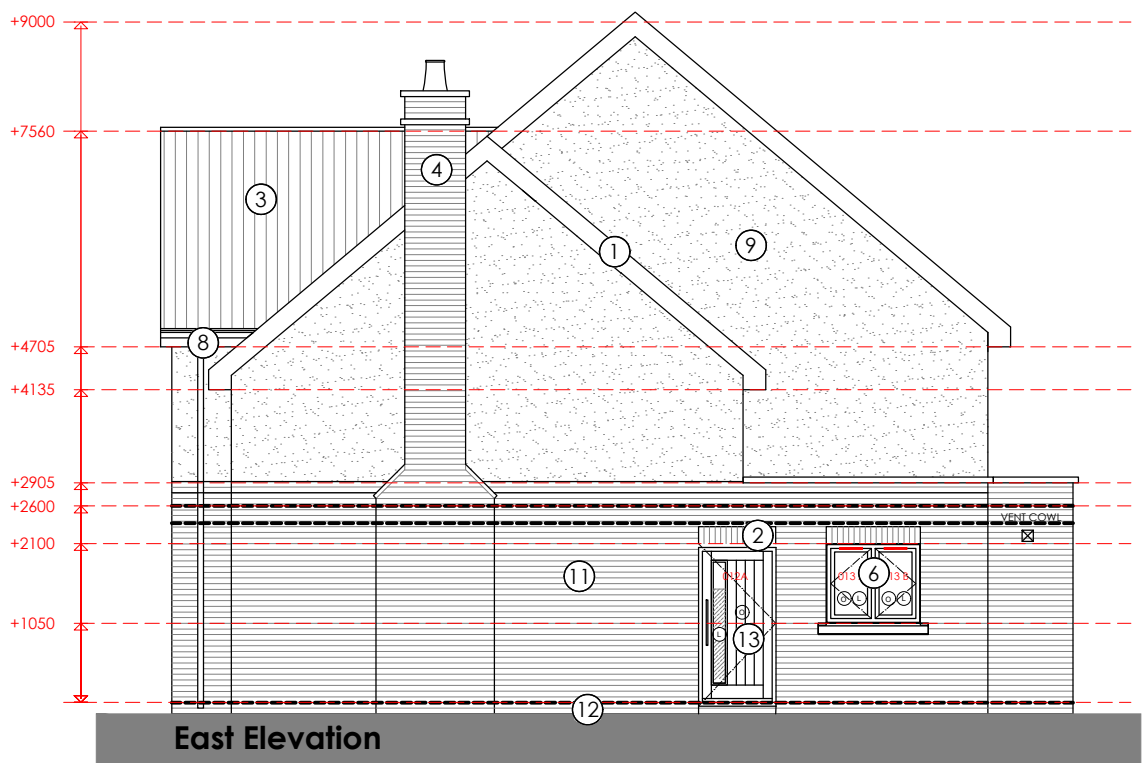

Revision Notes:

Drawing Status:

PLANNING

hssp
architects

Pera Business Park, Nottingham Road
Melton Mowbray, LE13 0PB

Telephone: 01664 563 288 Fax: 01664 563 360
E-Mail: info@hssparchitects.co.uk Web: www.hssparchitects.co.uk

Project:
Proposed Residential Development
13 Sapcote Road Burbage
Hinckley
Paramount Building Contractor

Title:
Elevations Dwelling A

Scale: 1:100	Drawn: DCW	Checked: -	Date: 04/23
Drawing No: 8869-03-01	Revision: -		