




Proposed Site Section [Facing Higham Lane]
Scale 1:50

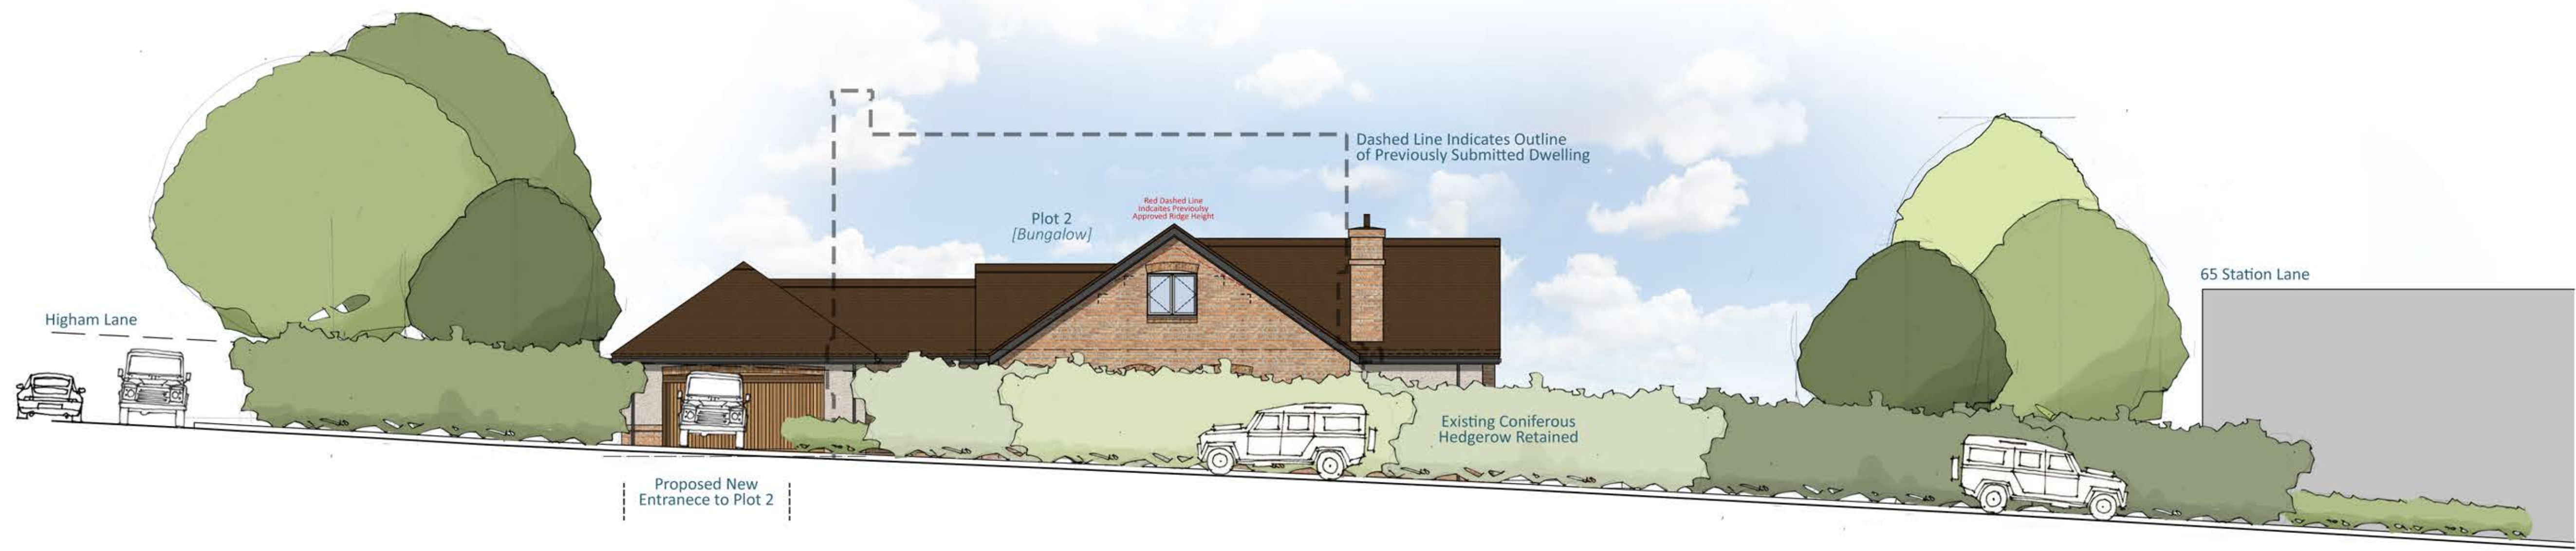

Proposed Street Scene [Facing Station Road]
Scale 1:50

0 1 5 10 20

Disclaimer

© This drawing is the copyright of Lawrence & Finley Architects Ltd. and may not be reproduced or used except by written permission.
Figured dimensions to have precedence over scaling.
Please read this drawing in conjunction with the specification.
Check all site dimensions prior to any construction.
Refer any discrepancies found to the Architects.

Revisions

A	Revised In Line With Planners Comments	30/11/2022
B	Revised In Line With Planners Comments	08/12/2022
C	P2 Revised In Line With Clients Comments	04/04/2023

Contact + Location

T 07974 834305
E kristian@lfarchitects.co.uk

Lawrence & Finley Architects Ltd.
27 Templar Road,
Ashby-De-La-Zouch,
Leicestershire, LE65 2AD

Details

Client	Mr & Mrs P Grice
Job Title	Green Crest, Stoke Golding, Nuneaton
Job Type	New Residential Development
Drawing Title	Plot 2 - Proposed Elevations
Job Number	235
Drawing Number	PL-26C
Scale	1:100 A1
Status	PLANNING



LAWRENCE | FINLEY
ARCHITECTS