


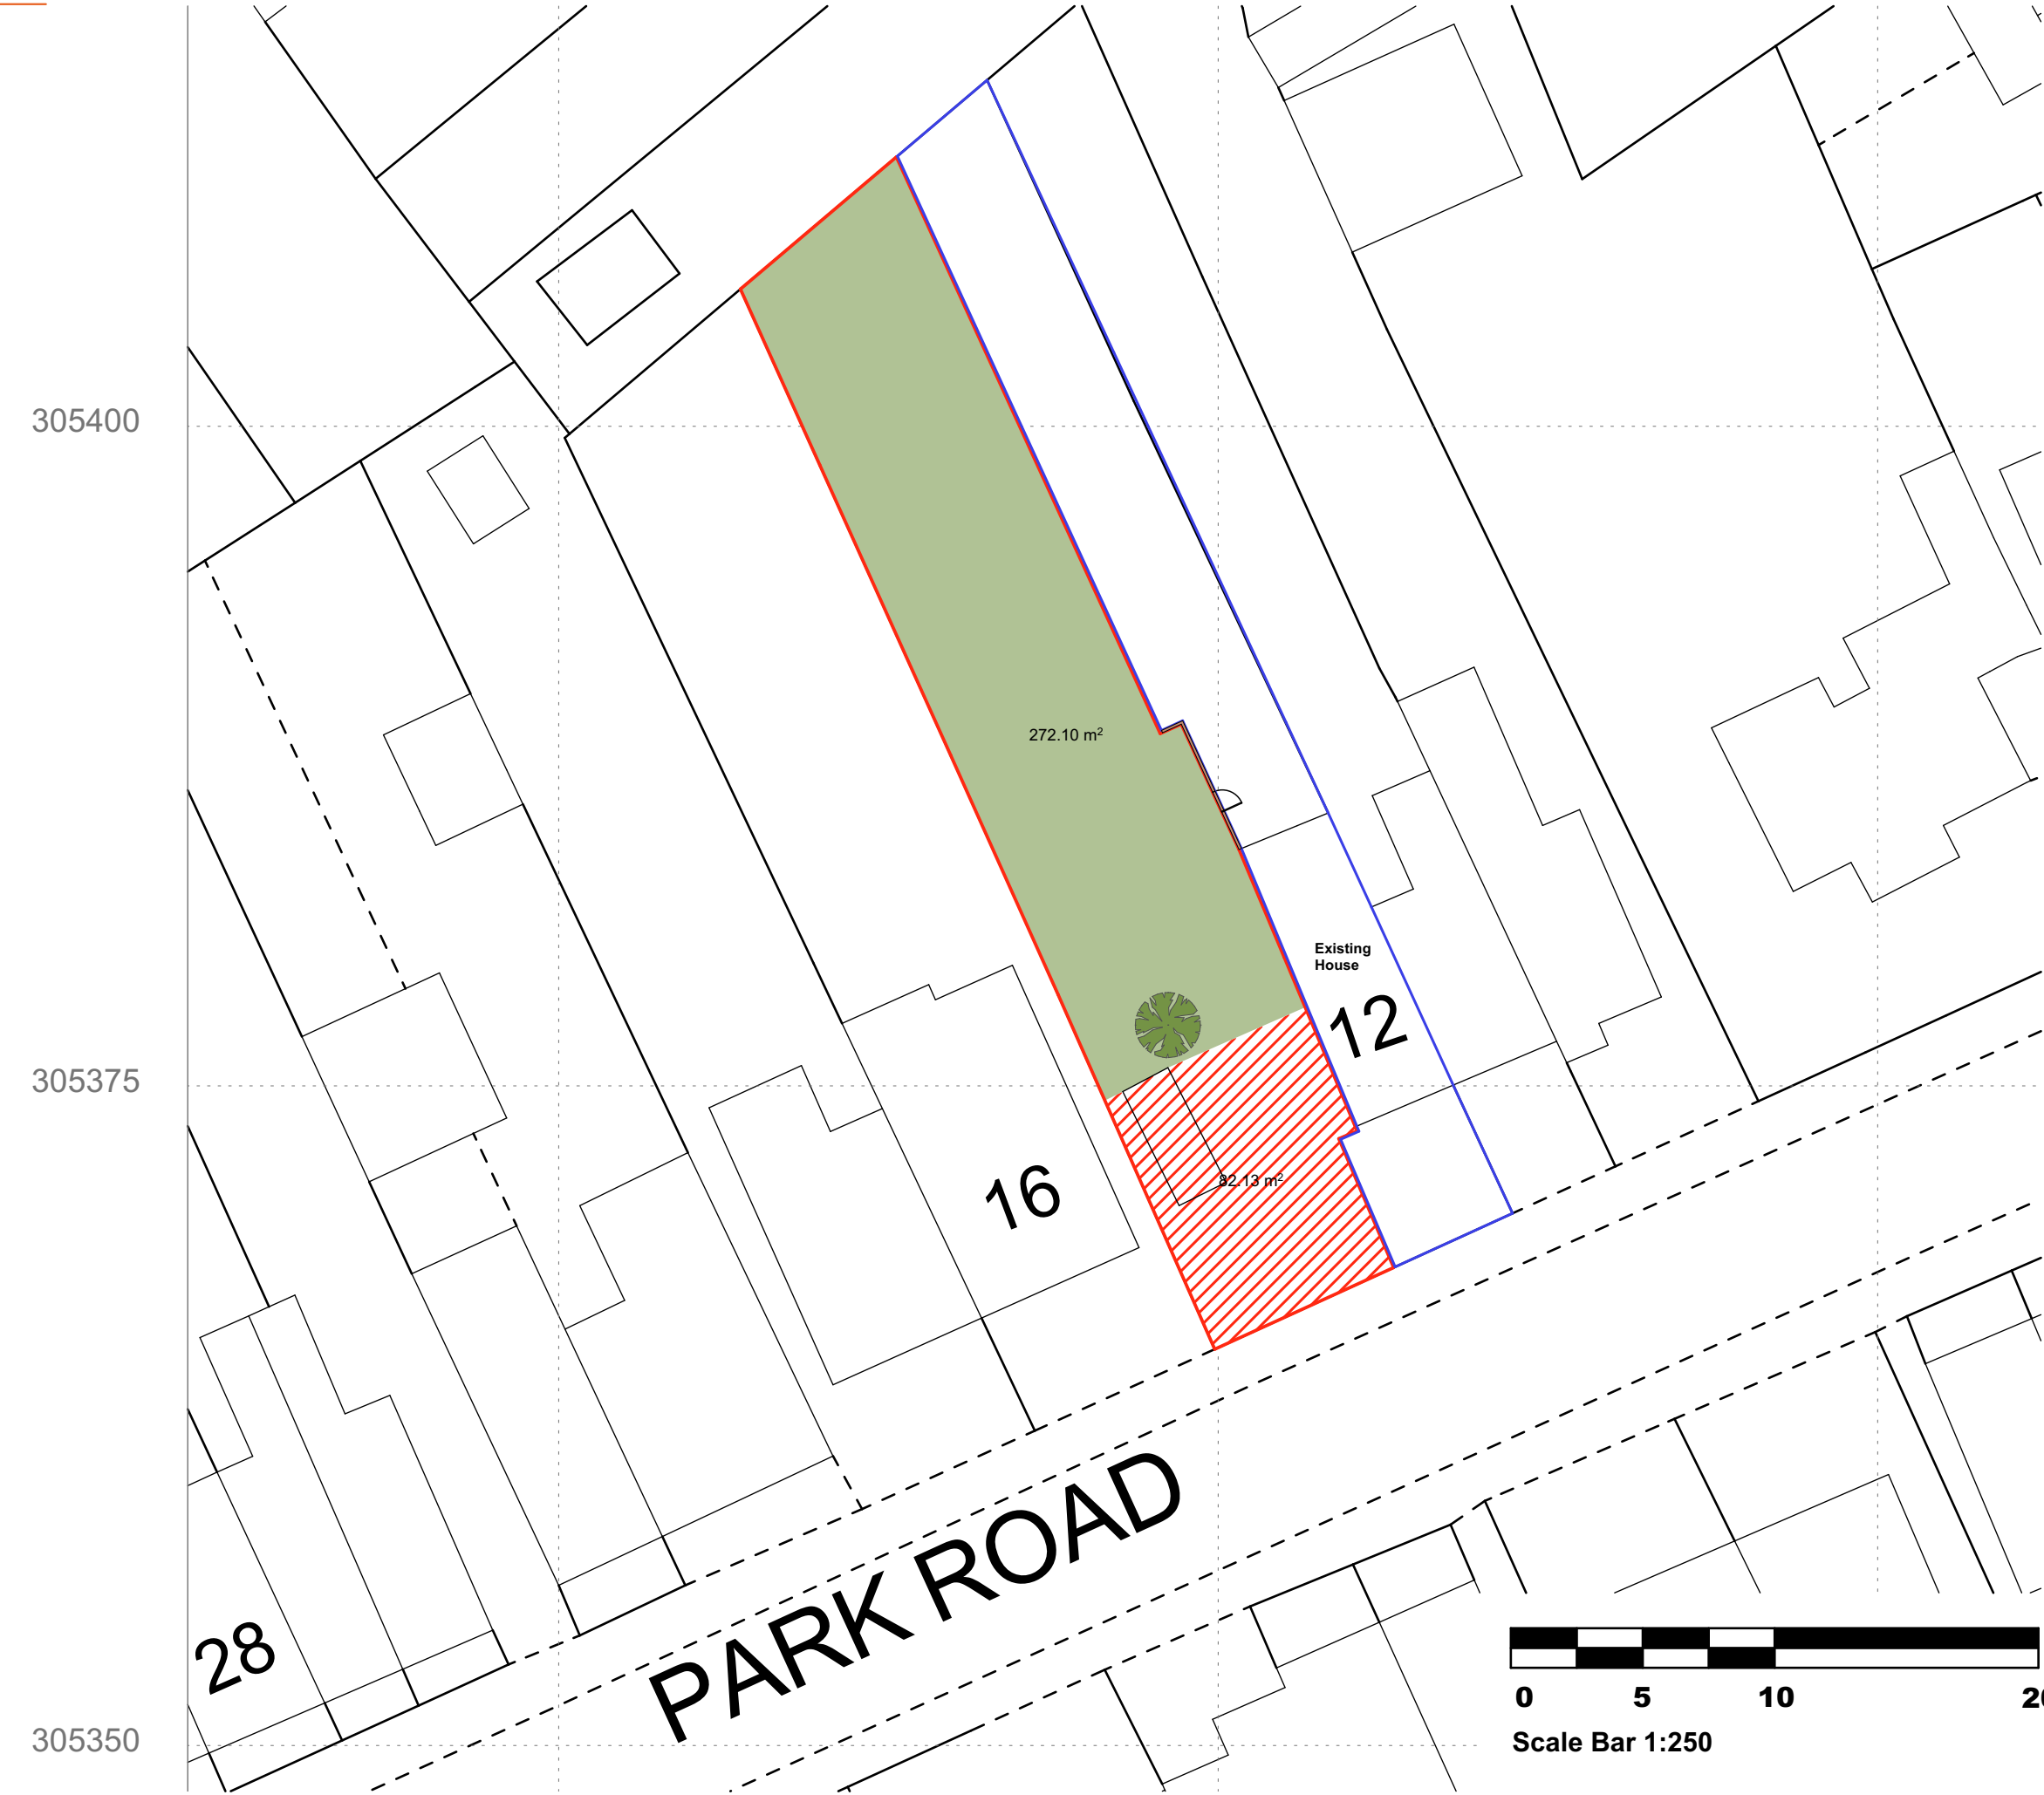

- Please Note:**
- This drawing may be printed and scaled FOR PLANNING PURPOSES.
 - All dimensions to be CHECKED ON SITE and any DISCREPANCY reported to Design Three Sixty.
 - The site boundary shown is the best assumed from available data & does NOT represent legal ownership.
 - All dimensions in mm unless otherwise stated.

 **Developed Land; Sealed Surface**

 **Vegetated Garden**

 **Small - DBH ≤ 30cm Tree**

Revisions.

DESIGN THREE SIXTY

E: info@designthreesixty.co.uk
T: +44 (0) 7904 224864
W: www.designthreesixty.co.uk

Project:
New Build Scheme

Land at
12 Park Road,
Ratby,
Leicester,
LE6 0JJ
Client:
Mr Kane O'Donnell

Drawing Title:
Baseline Habitat Plan

Drawing by: IG / KF	Checked by: IG / KF
Date: 09-09-2024	Scale: As Shown @A3
Drawing Number: 137-005	Revision: 0 / A / B / C / D / E F / G / H / I / J / K