Oak timber framed building on brick base with thatched roof.

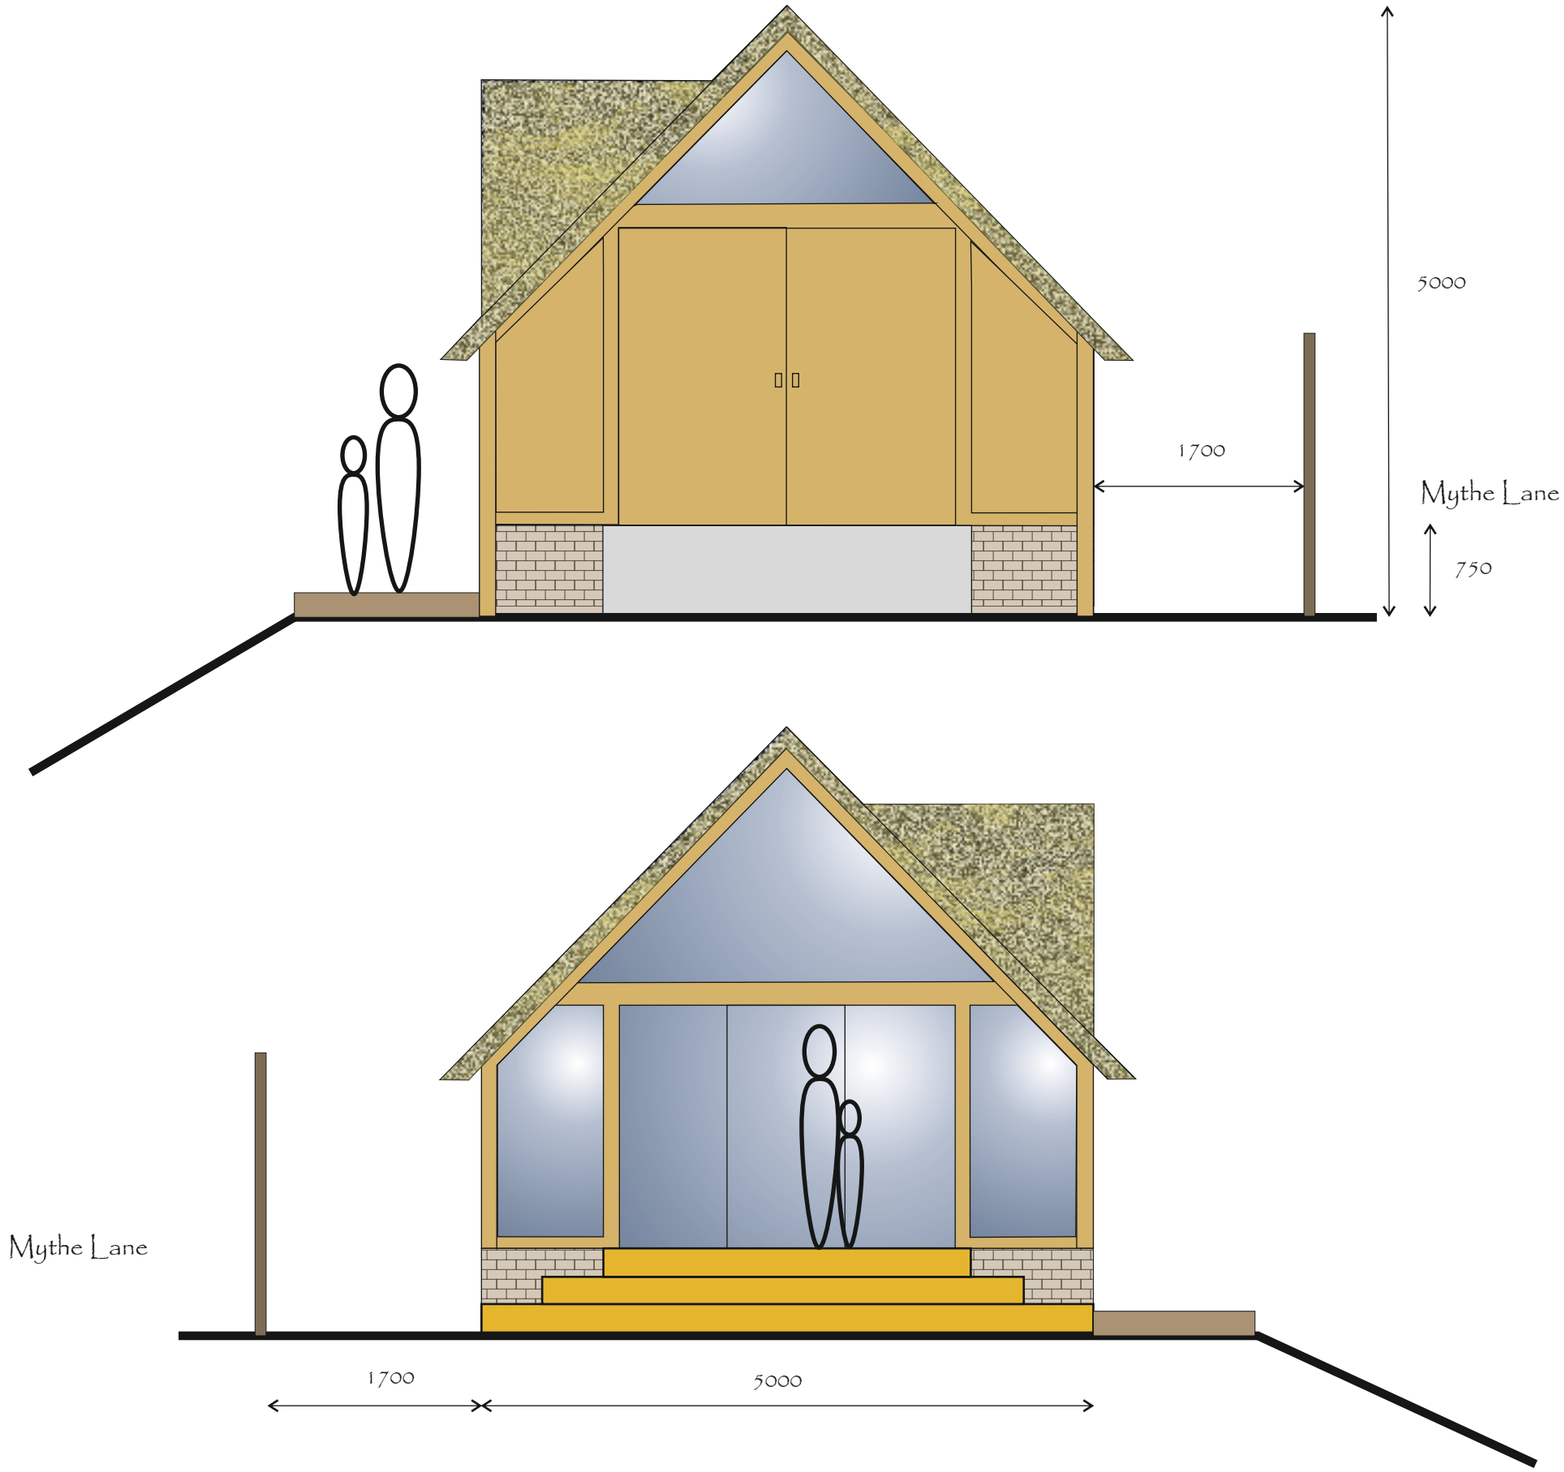

End Elevations: 21/01 Ga 7/7/11
Proposed Garden Room and Store
THE EDGE, WITHERLEY

Scale 1:50 @ A3

0 1 2 3 4 5m

Heritage Matters
Heritage Planning and Design Consultants
Arlington House, 7 Hunters Walk, Witherley, Atherstone, Warks, CV9 3SU
Tel: 01827 722153 www.heritage-matters.com