Heritage Matters

Heritage Planning and Design Consultants

Arlington House, 7 Hunters Walk, Witherley, Atherstone, Warks, CV9 3SU

Tel: 01827 722153 www.heritage-matters.com

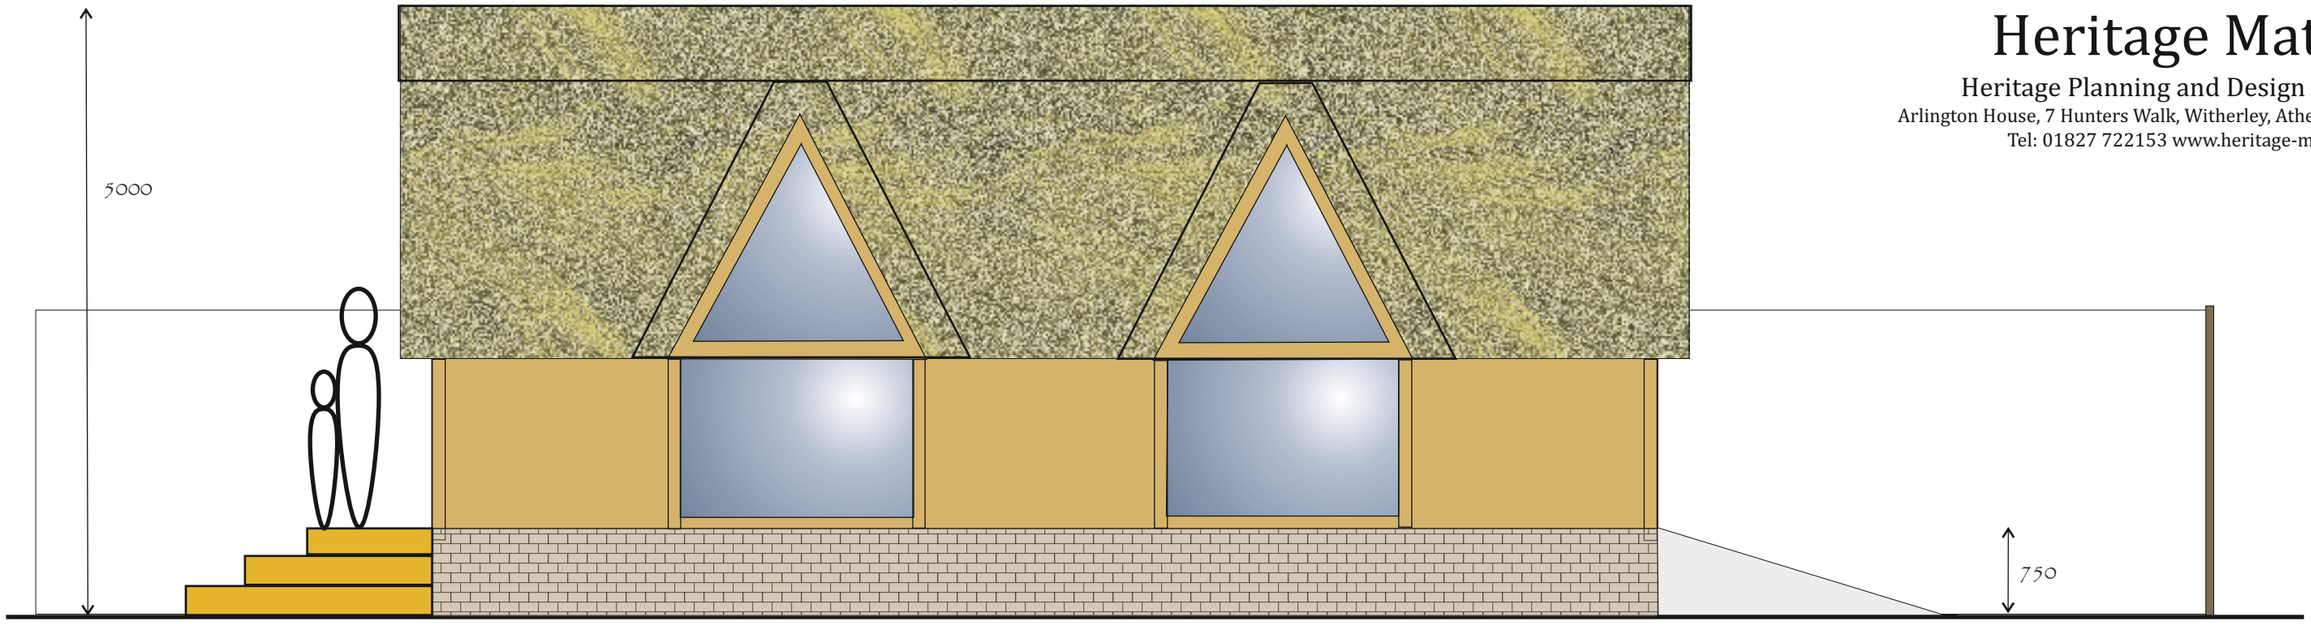

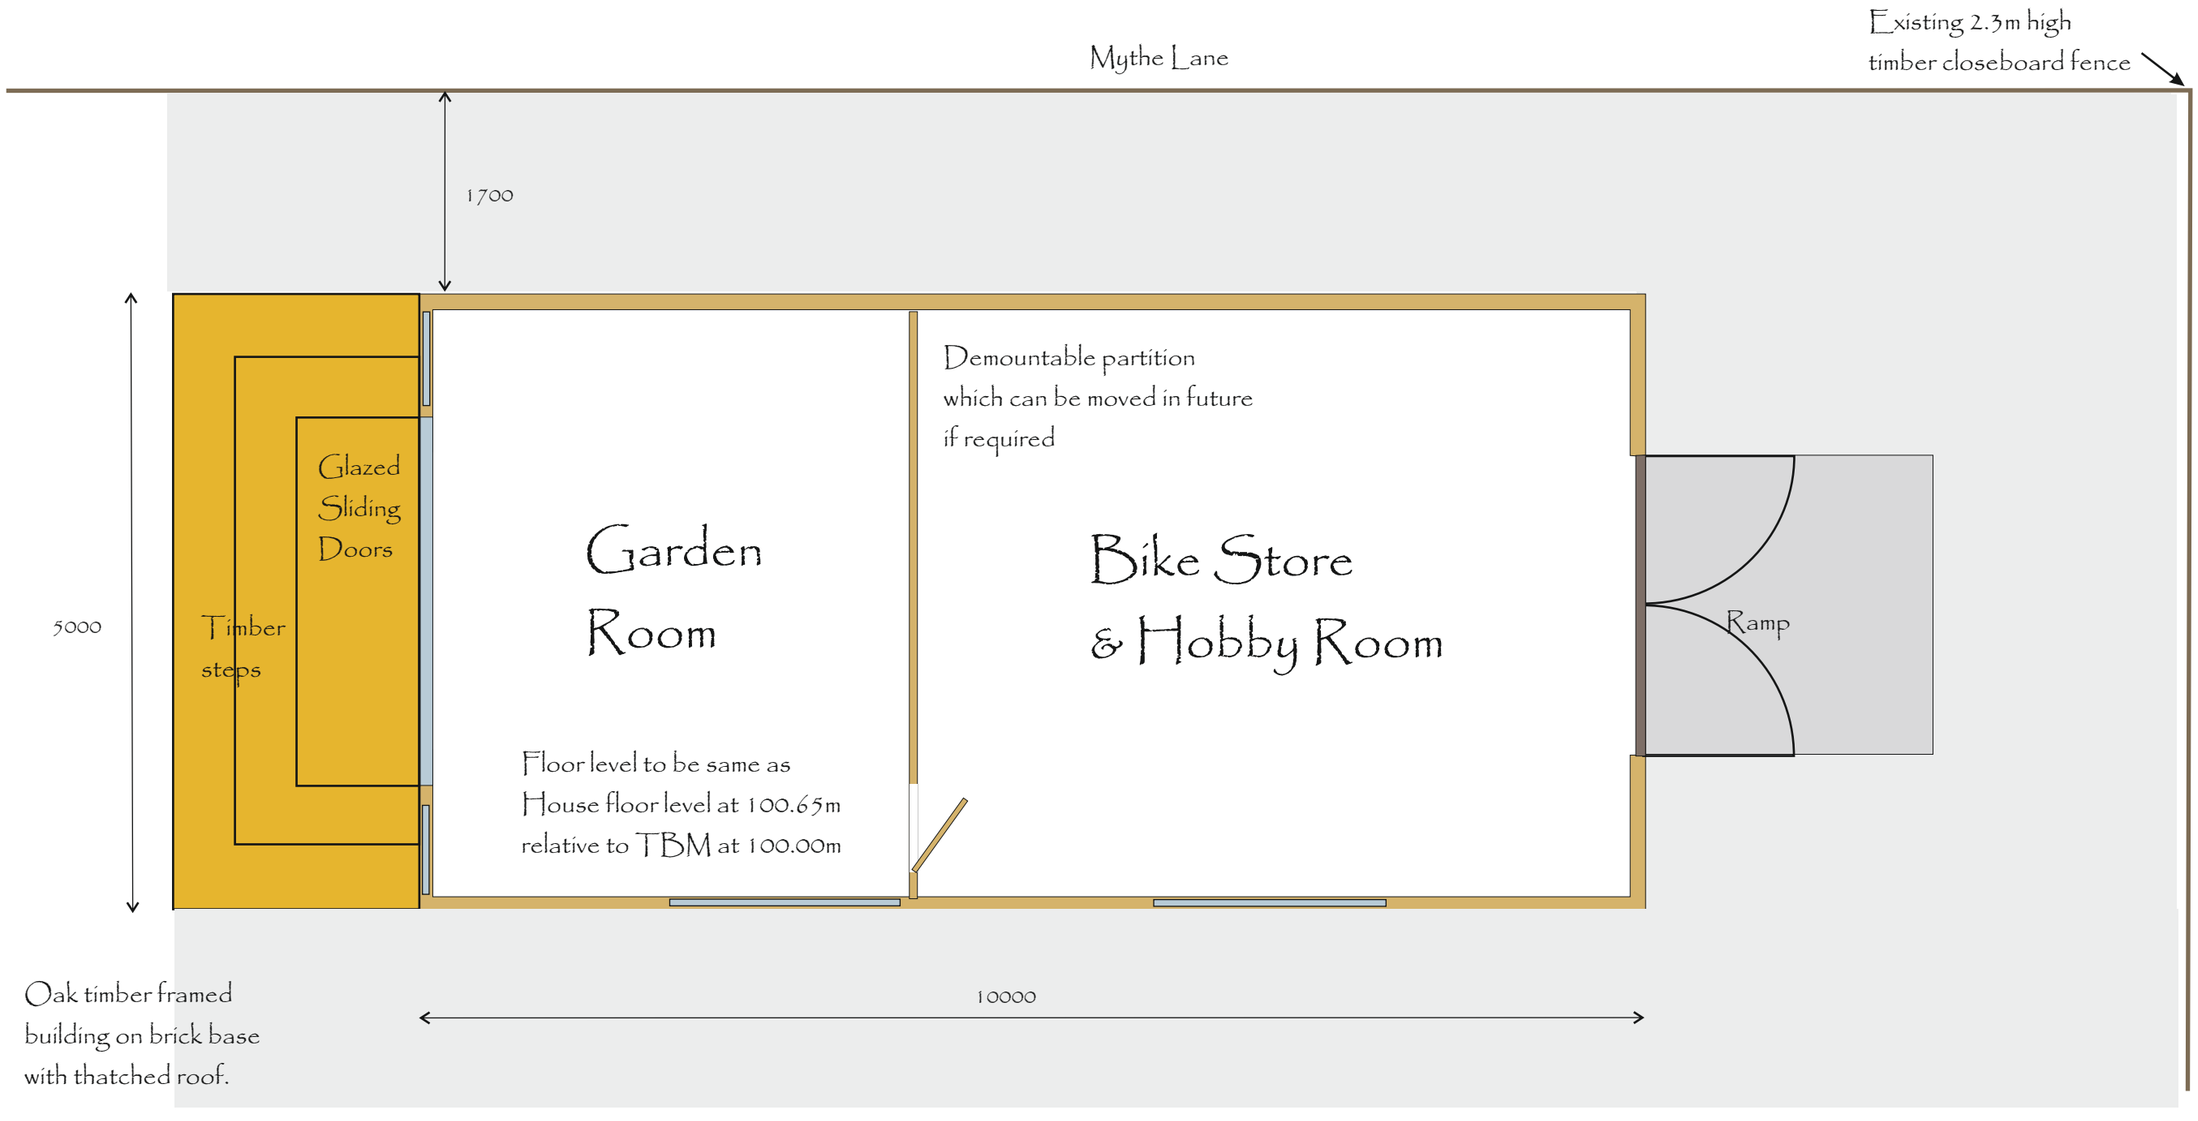

Oak timber framed building on brick base with thatched roof.



Scale 1:50 @ A3

{Revision G: Relocation 1.7m from fence}

Plan: 21/04 Version Ga 7/7/11

Proposed Garden Room and Store

THE EDGE, WITHERLEY