Existing

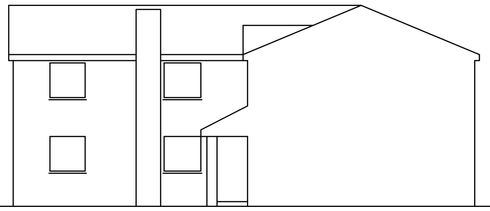

Side

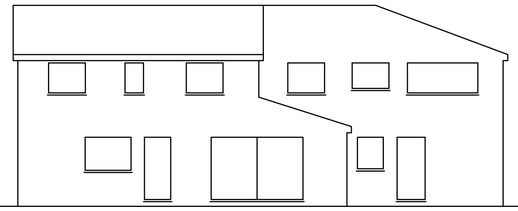

Rear

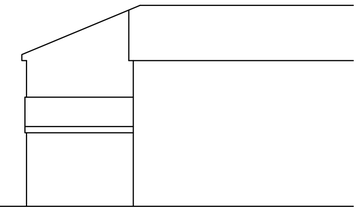

Side

Proposed

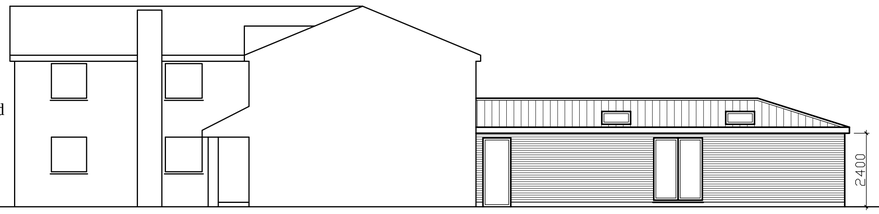

Side

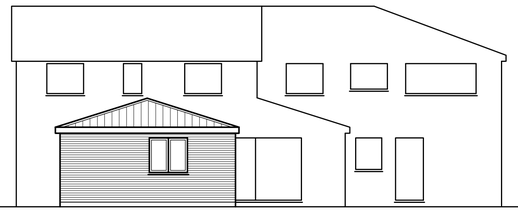

Rear

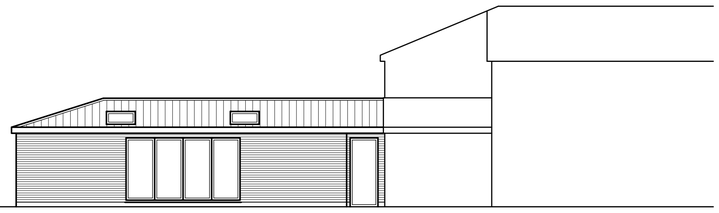

Side

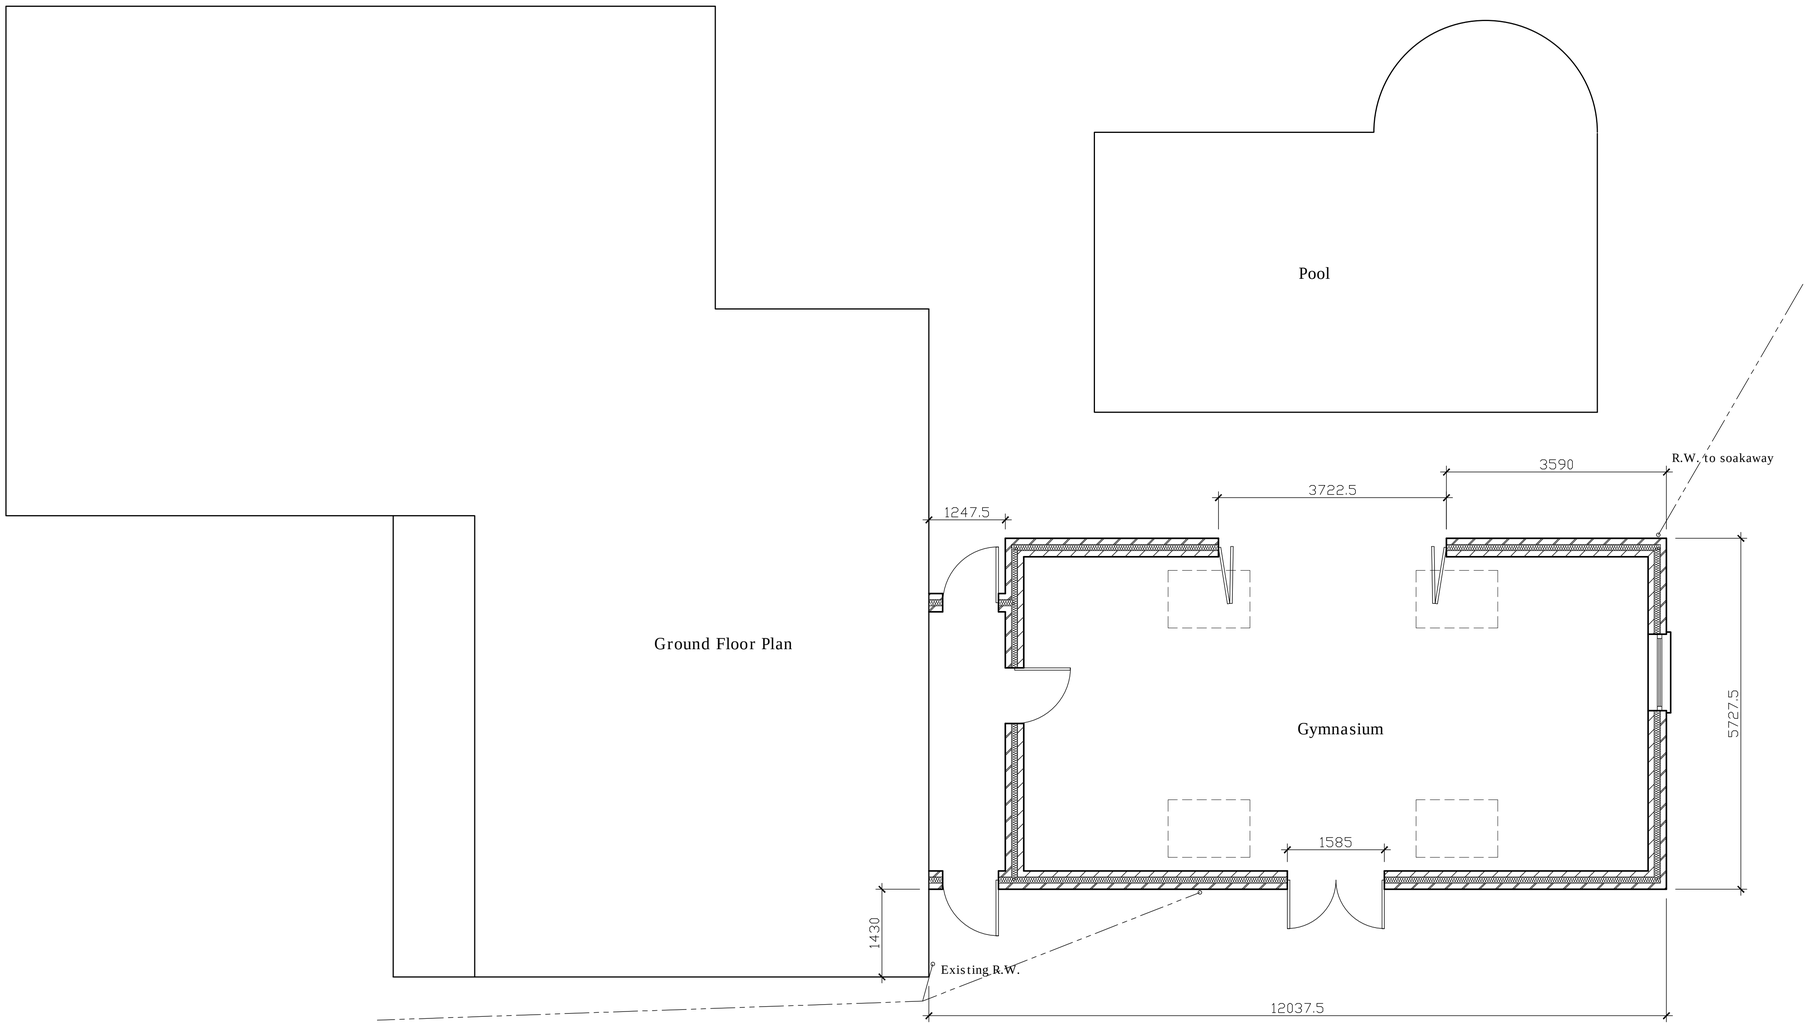

Drawing prepared for the purpose of Planning Permission and/or Building Regulation approval.
All dimensions to be checked on site before works commence.
Internal room layouts and fittings to client's requirements.
Actual boundary lines to be confirmed on site between parties concerned prior to commencement of work and no part of the new construction to project over the boundary.
Underground services may have been assumed and therefore they should be located prior to commemcement.

Project

Gymnasium
7 Grosvenor Crescent
Burbage
Leicestershire
LE10 2BQ

Drawing

Elevations and Plans

Drawing Ref: Planning
Scales 1:50 and 1:100 at A1

Date April 2011

Brooks Building Plans
RICS
Barry Brooks MRICS MBEng Tel. 07879 655 641