NOTES


1. *ALL DETAILS SHOWN ARE PRELIMINARY AND SUBJECT TO DETAILED DESIGN AND APPROVAL BY THE APPROPRIATE AUTHORITIES.*

2. *HIGHWAY SIGNS, SERVICES, DRAINAGE AND VERTICAL HIGHWAY ALIGNMENT HAVE NOT BEEN CONSIDERED AT THIS STAGE.*


LEGEND

- *SITE BOUNDARY*
- *CARRIAGEWAY*
- *FOOTWAY*
- *MARGIN*

ACCESS VISIBILITY SCALE 1:500

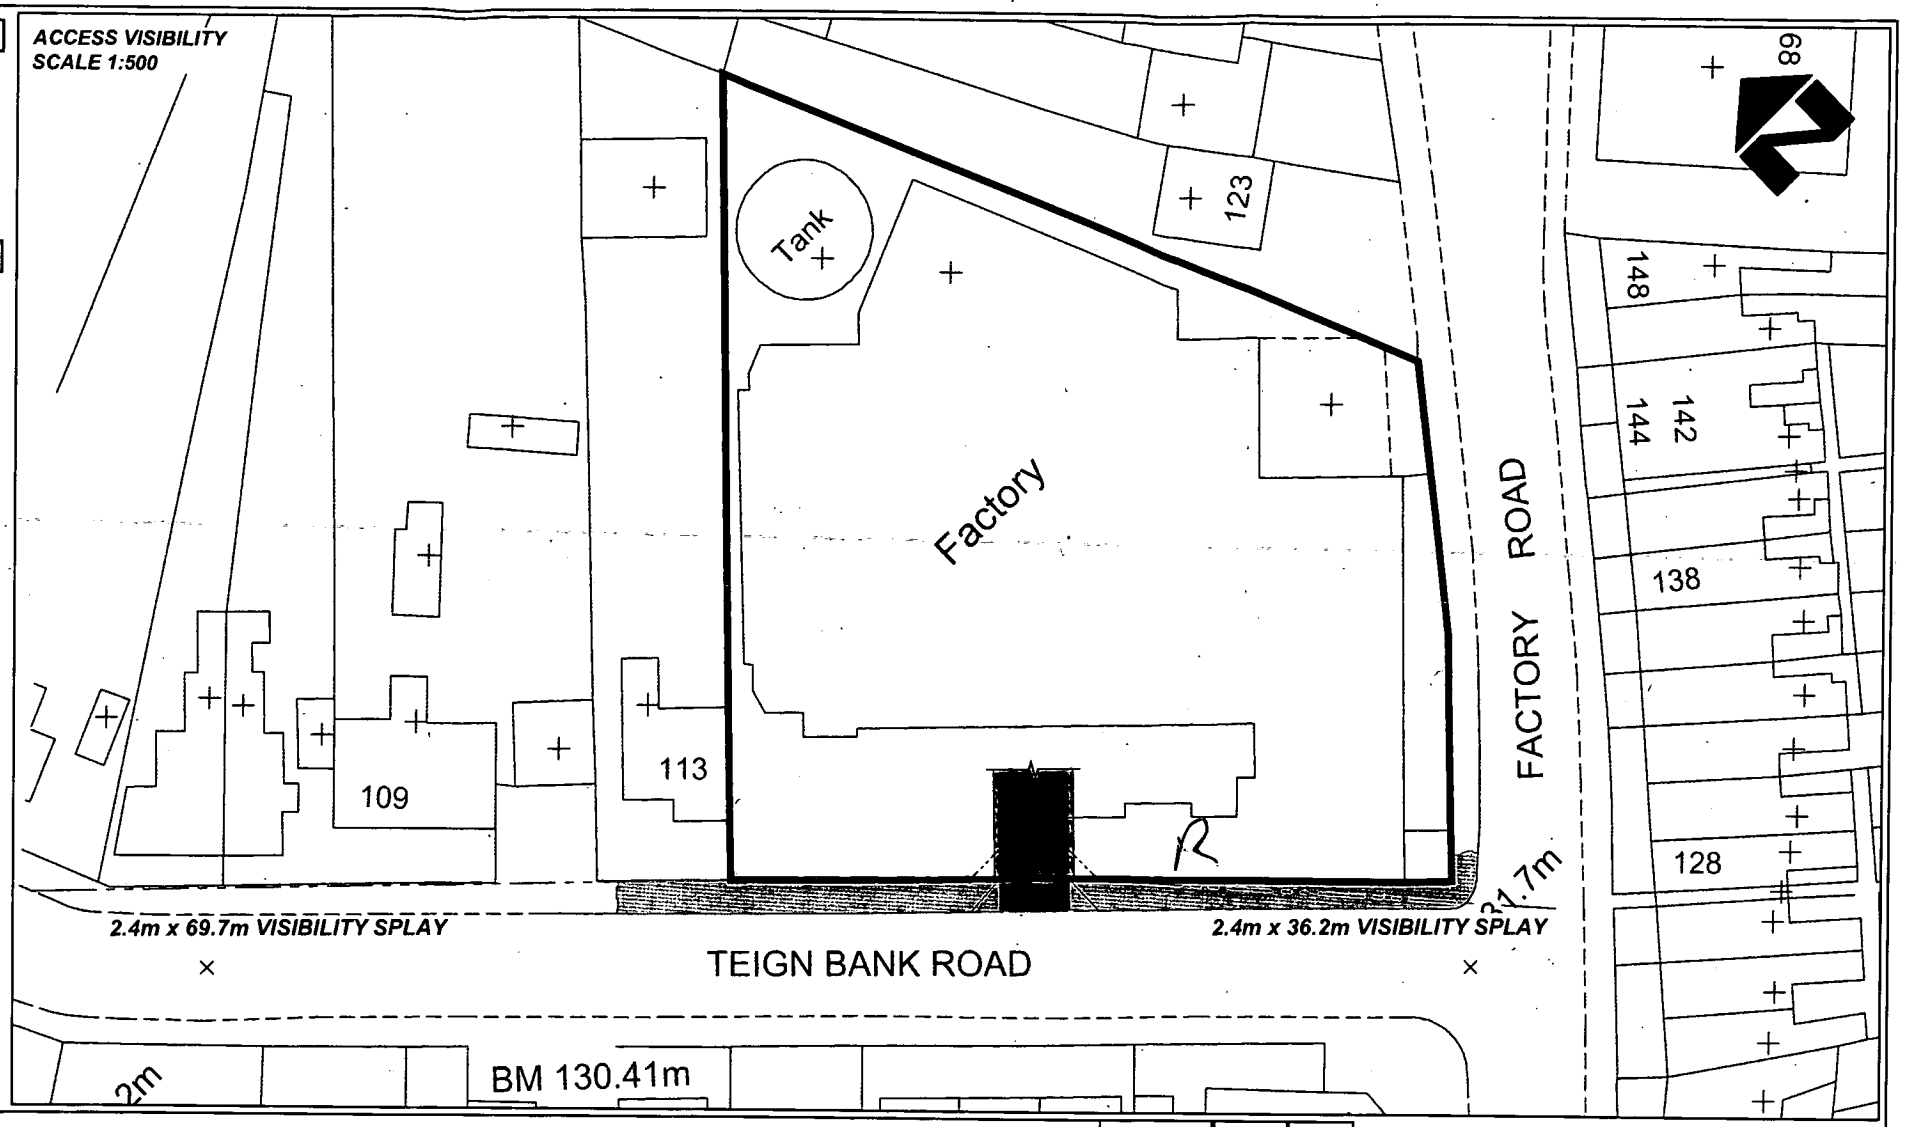

ACCESS DETAIL SCALE 1:200

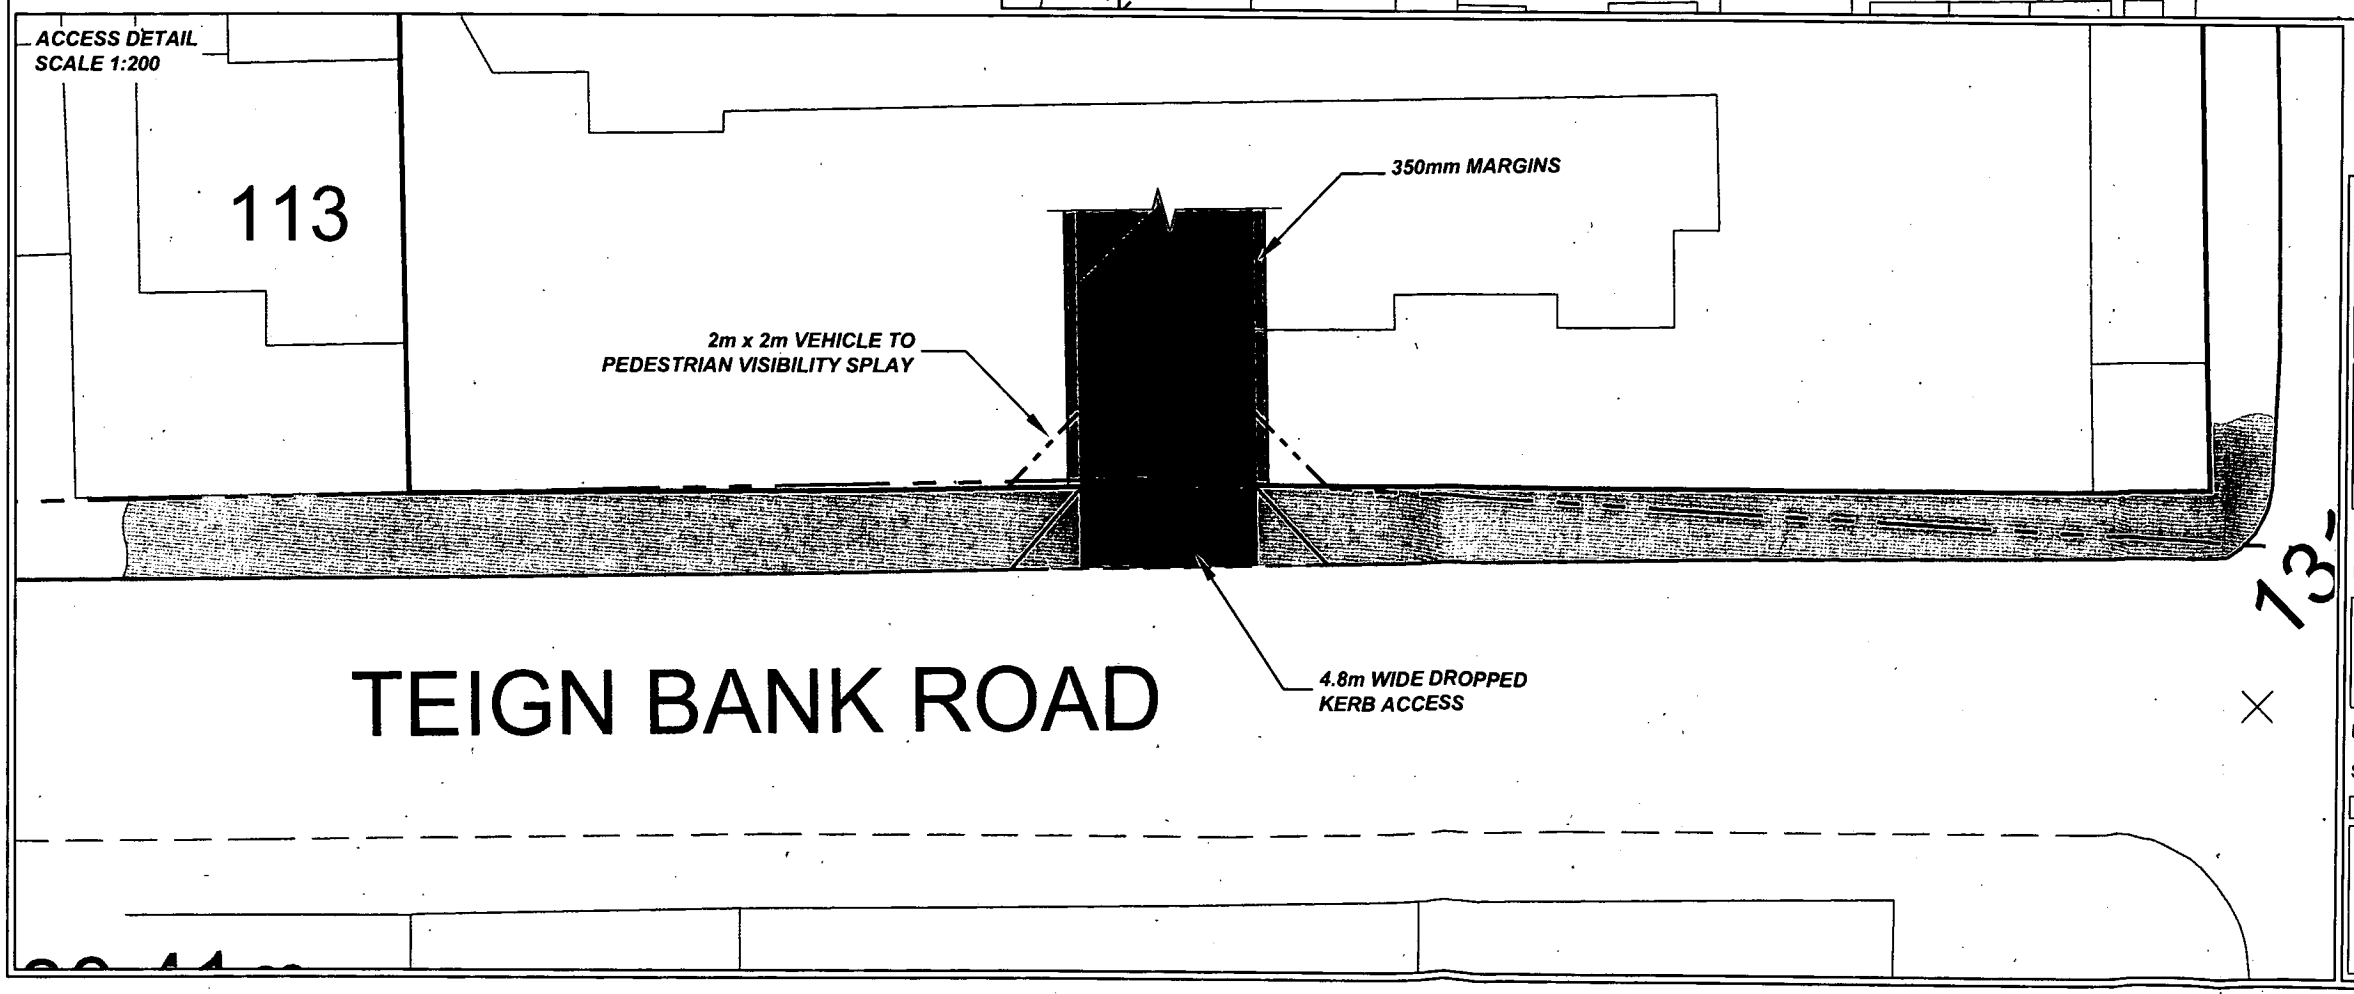

Revision	Issue Date	Issued By	Comments
1	MAY 08	PL	ACCESS AMENDED
0	OCT 07	PL	

APEX (HINCKLEY) LTD

Site	TEIGN BANK ROAD, HINCKLEY
Project	TRANSPORT ASSESSMENT
Drawing	**Proposed Access Arrangements**
Date	OCTOBER 2007
Scale	SEE DRAWING
Drawing No.	**10**

PAPER SIZE: A3 406-1234-00005_1007_010_1 TKS

SLR
MYTTON MILL
FORTON HEATH
MONTFORD BRIDGE
SHREWSBURY, SY14 1HA
T: 01743 850170
F: 01743 850868
www.slrconsulting.co.uk