


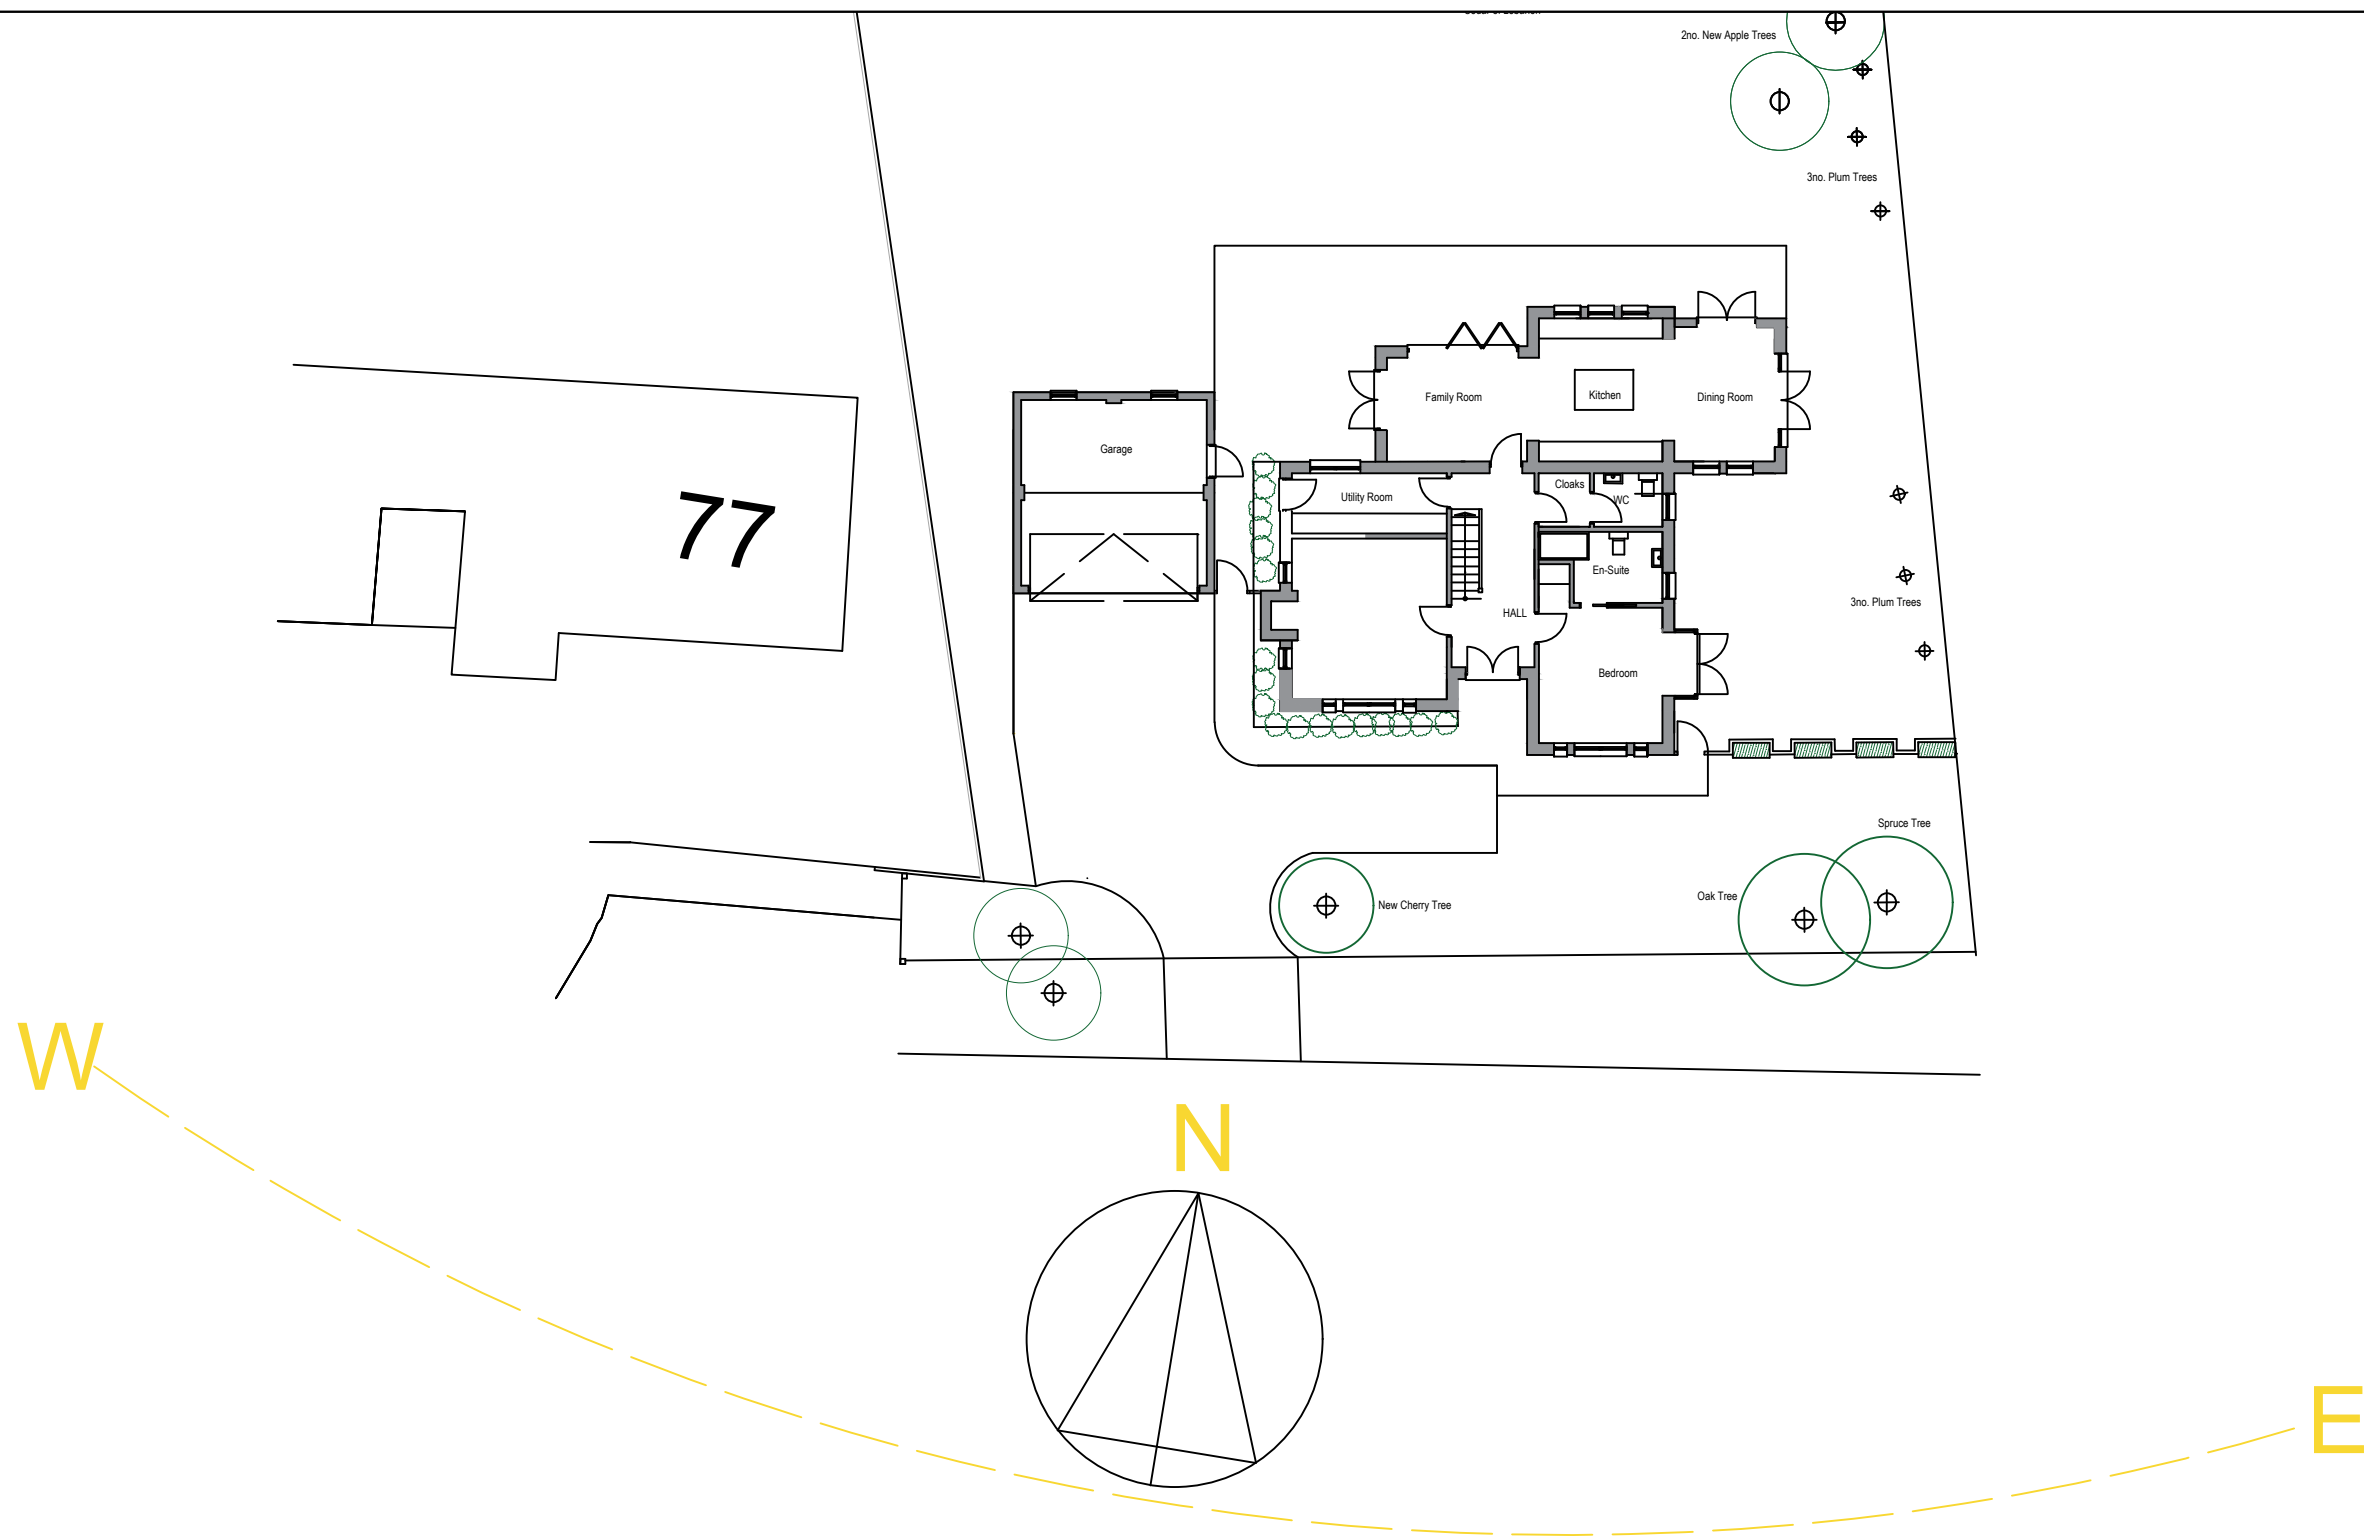

Client : Ms. E Taberer
Address : Roseway
Stoke Golding
CV13 6HQ

Project : Proposed New House
Title : Sunpath Analysis Plan
Title : 23.046.03 Rev : -
Date : 17.10.23
Scale: 1:200 @ A3

Revisions :

SDP Architecture
Gale House, 15 Melton Road
Waltham-on-the-Wolds LE14 4AJ
M. 07930659595
E. info@sdparchitecture.co.uk