


A1

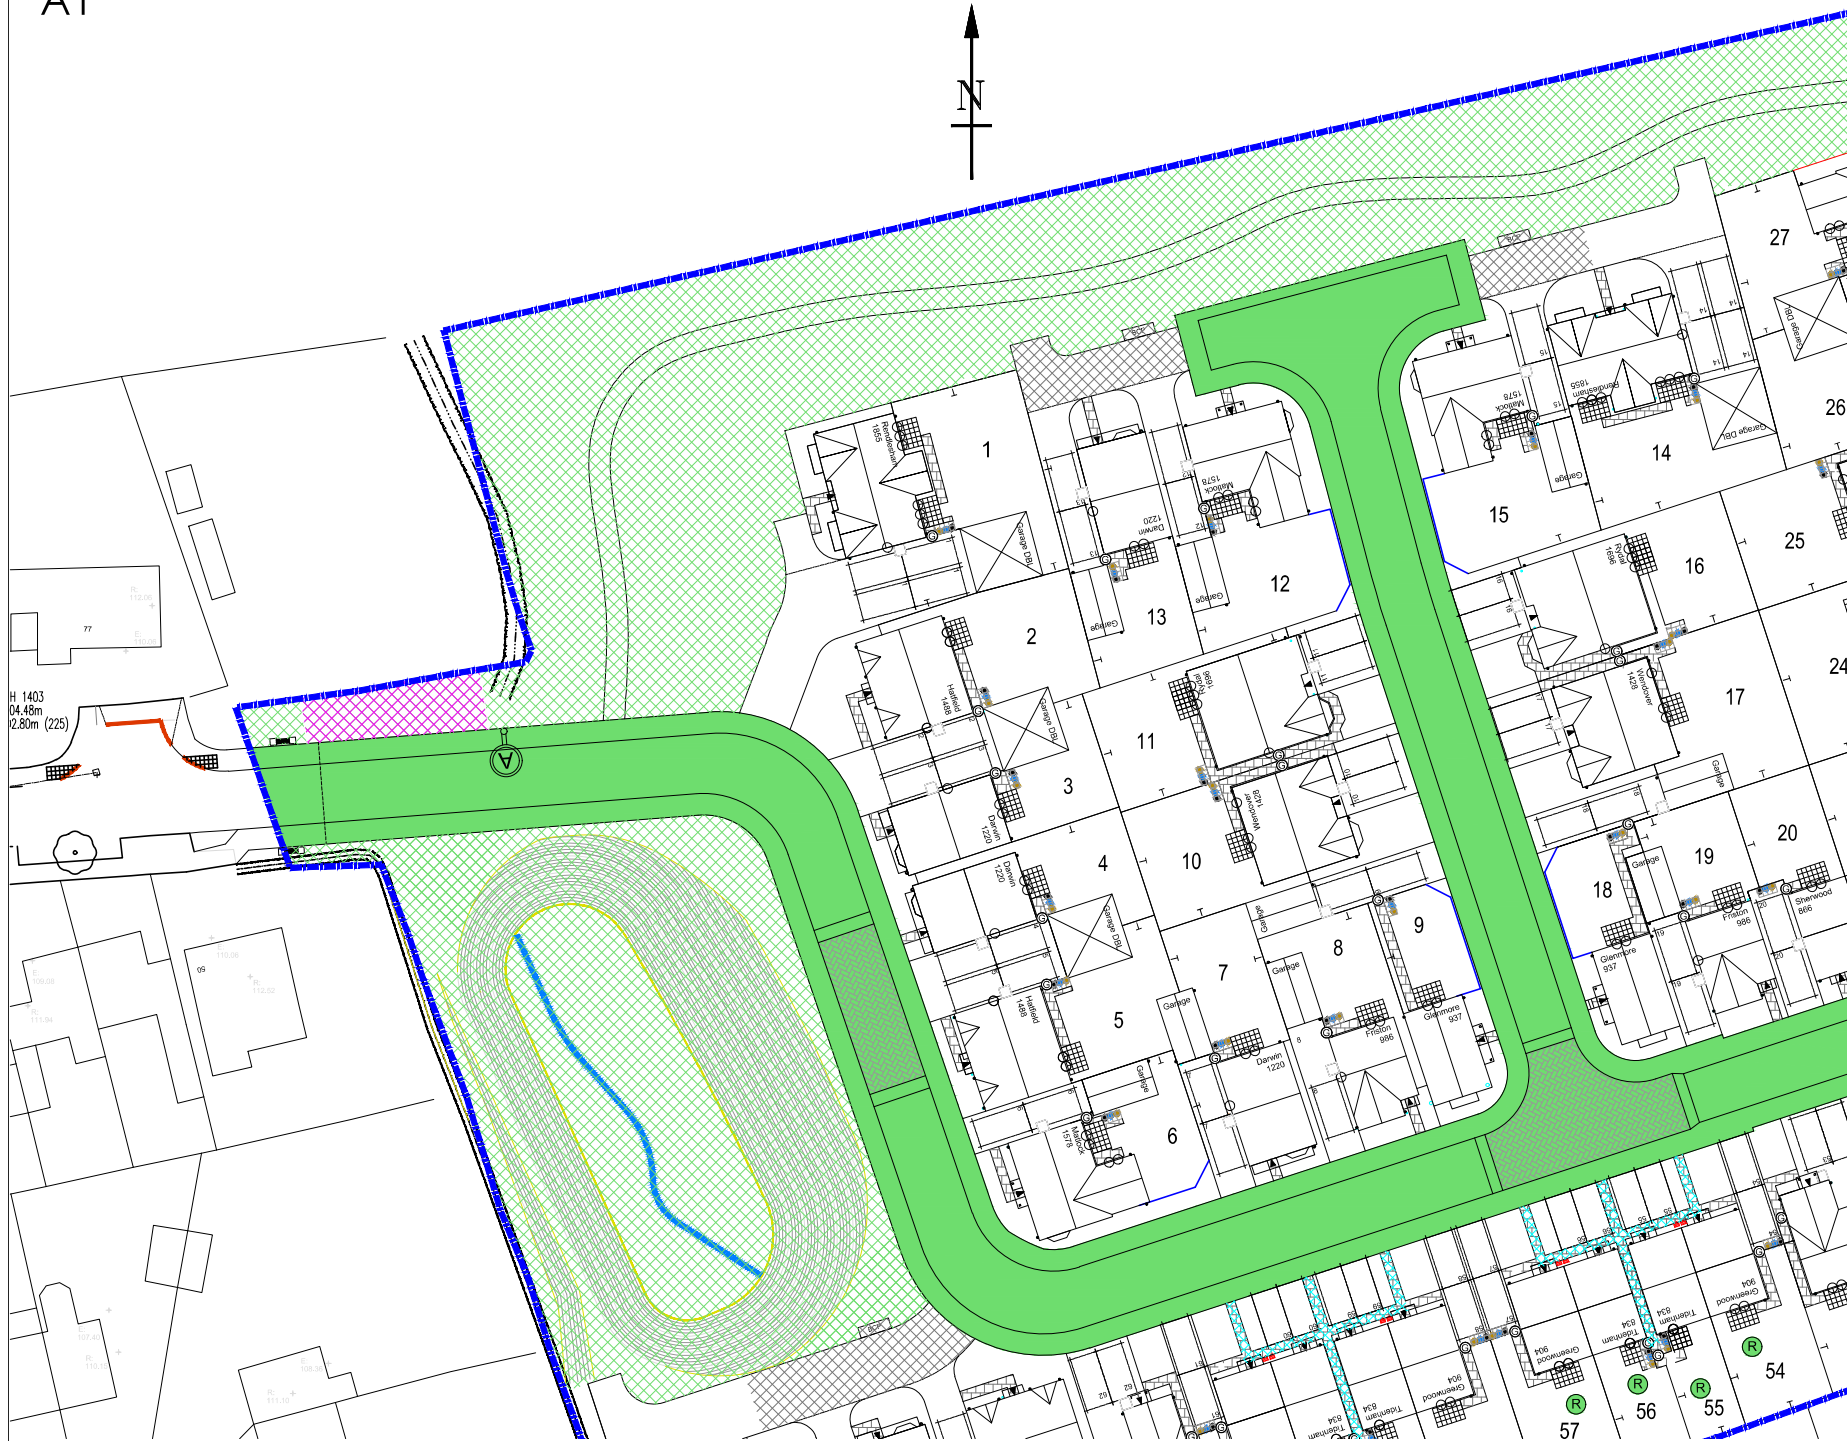

- KEY:
-  Access Rights
 -  Adoptable Highway
 -  Site Boundary



Rev A	First Issue, JM	08/06/23
Rev.	Description	Date
 Creating Amazing Places Grovelands Business Park West Haddon Road, East Haddon, Northamptonshire NN6 8FB		
Development: Stoke Golding Roseway		
Michael Ernest Taberner Access Rights Plan		
Date:	Oct '22	Scale: 1:250
Drawn by:	MT	Drawn: JM
Check by:	MT	Check: JM
MT-ACCESS-PLAN		Rev: A