


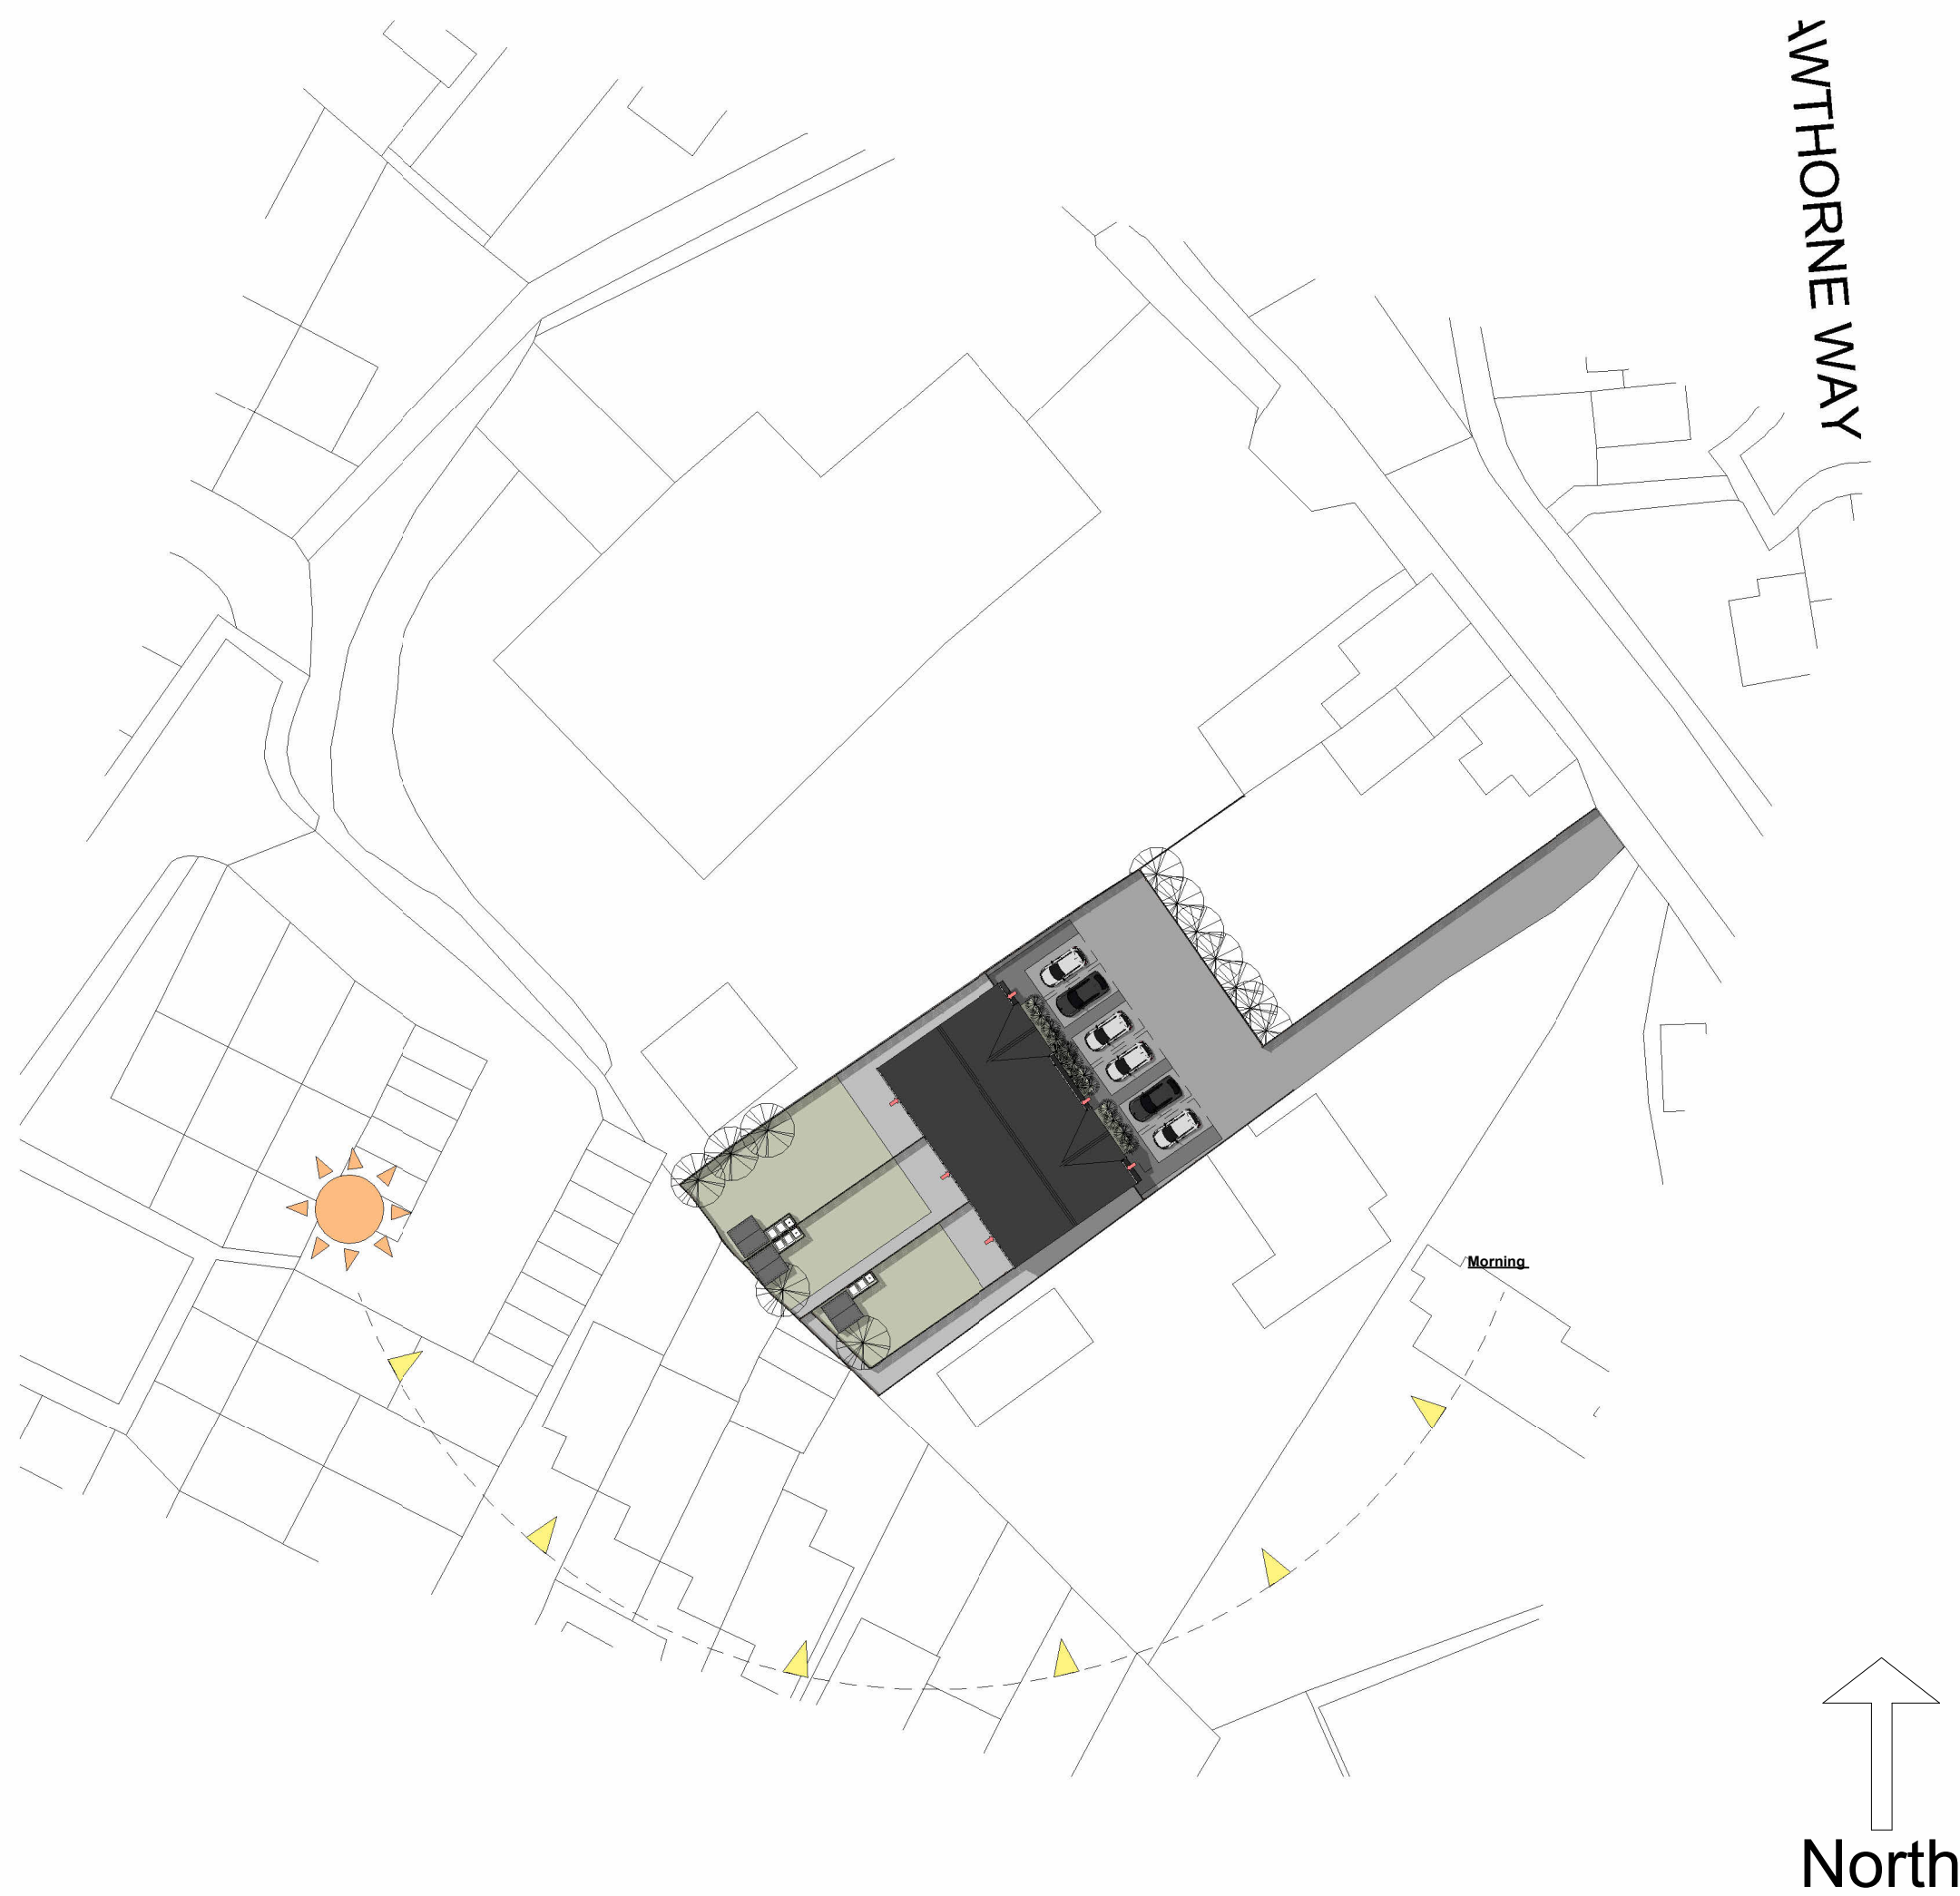

Notes			
Previous Revisions			
No.	Description	Date	By
MACSTAN			
For planning: If this drawing is issued for a planning application, it is intended for that purpose only. Please note that paper prints of this drawing may not be an accurate reproduction of the given scale. For tender & construction: Do not scale directly from this drawing. Use figured dimensions only, which are displayed in millimetres unless stated otherwise. The contractor is requested to check all dimensions before work is put in hand. Any discrepancies within the drawing should be reported prior to commencement of works. The purpose of this drawing is described below within revision & description. Revisions beginning with F are for feasibility appraisals, P for planning, T for tender and C for construction. Copyright of this drawing belongs solely to MACSTAN Llp. This drawing must only be used for the purpose for which it is supplied and its contents must not be reproduced for any purpose without written permission.			
Project	14A The Common		
Client	Mr P Boswell		
Title	Site Plan		
Number	MS23A004_ 003		
Scale	As indicated @ A1		
Revision			
Description	Site Plan		
Status	Planning		
Drawn	AM		
Date	08/10/2023		