


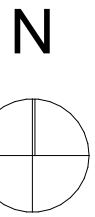


Ordnance Survey, (c) Crown Copyright 2023. All rights reserved. Licence number 100022432




1:1250

Location Plan

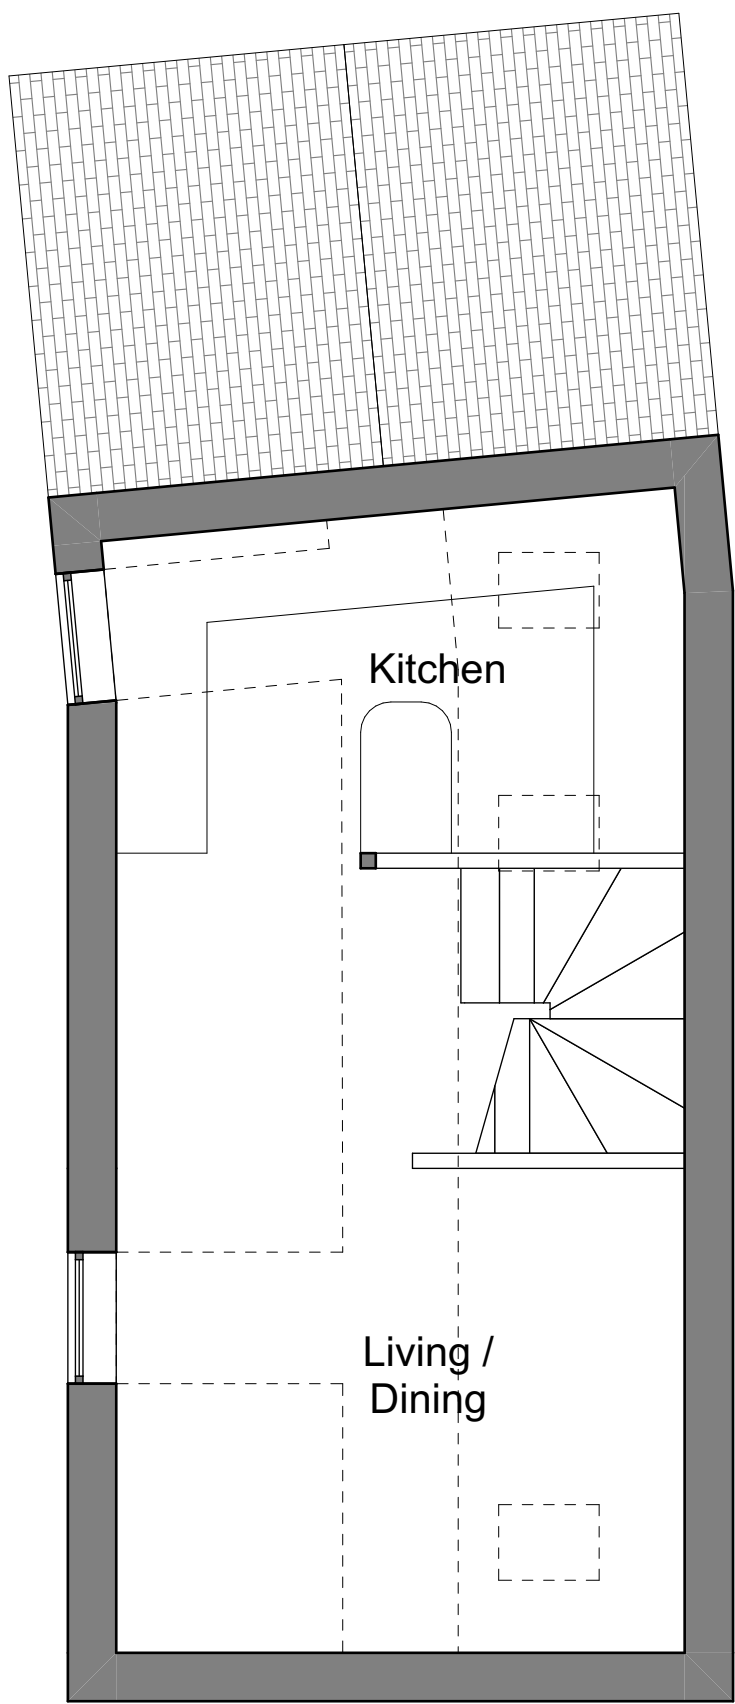


1:50

First Floor as Existing

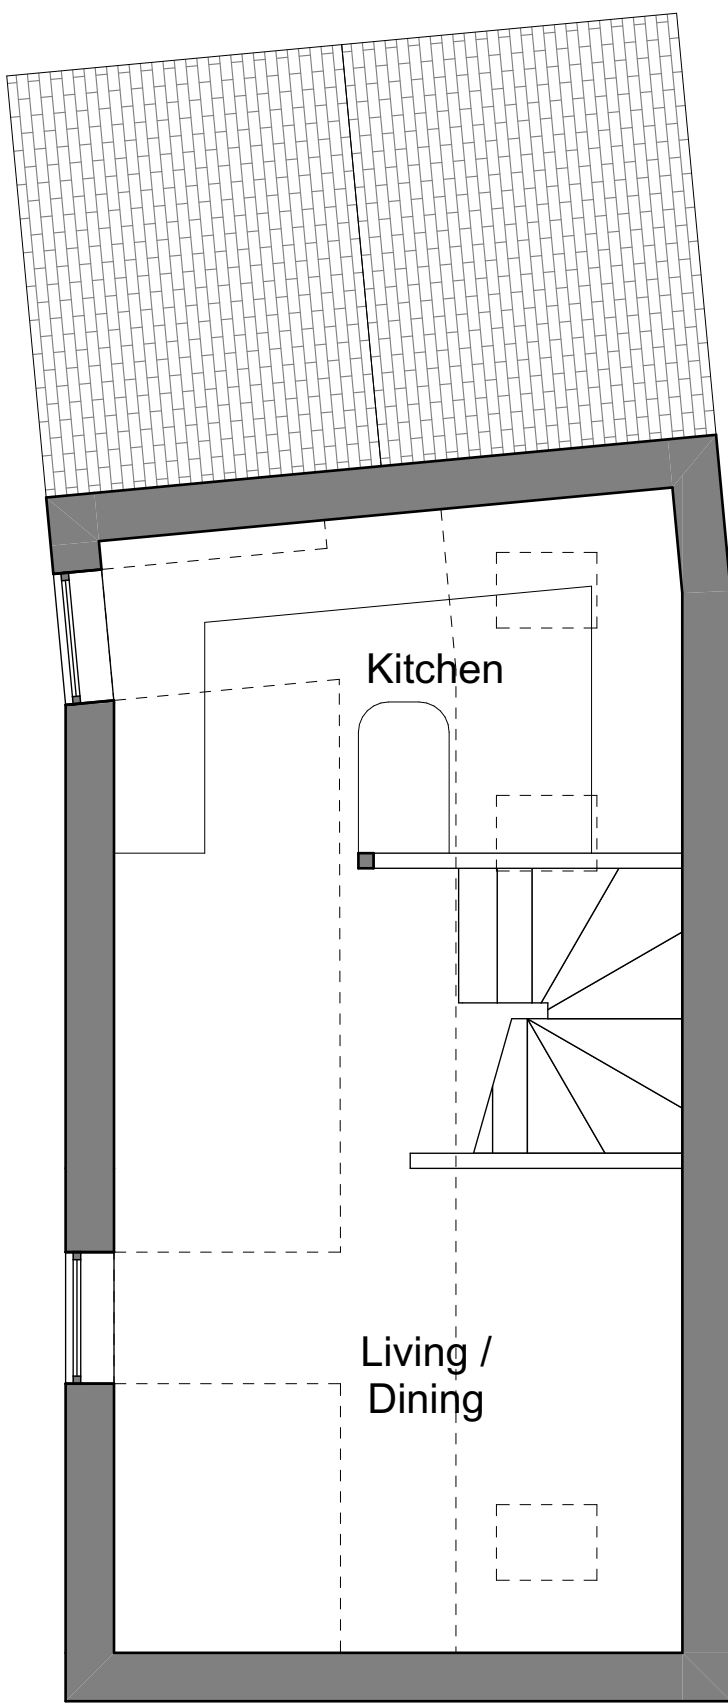


1:50

First Floor as Proposed

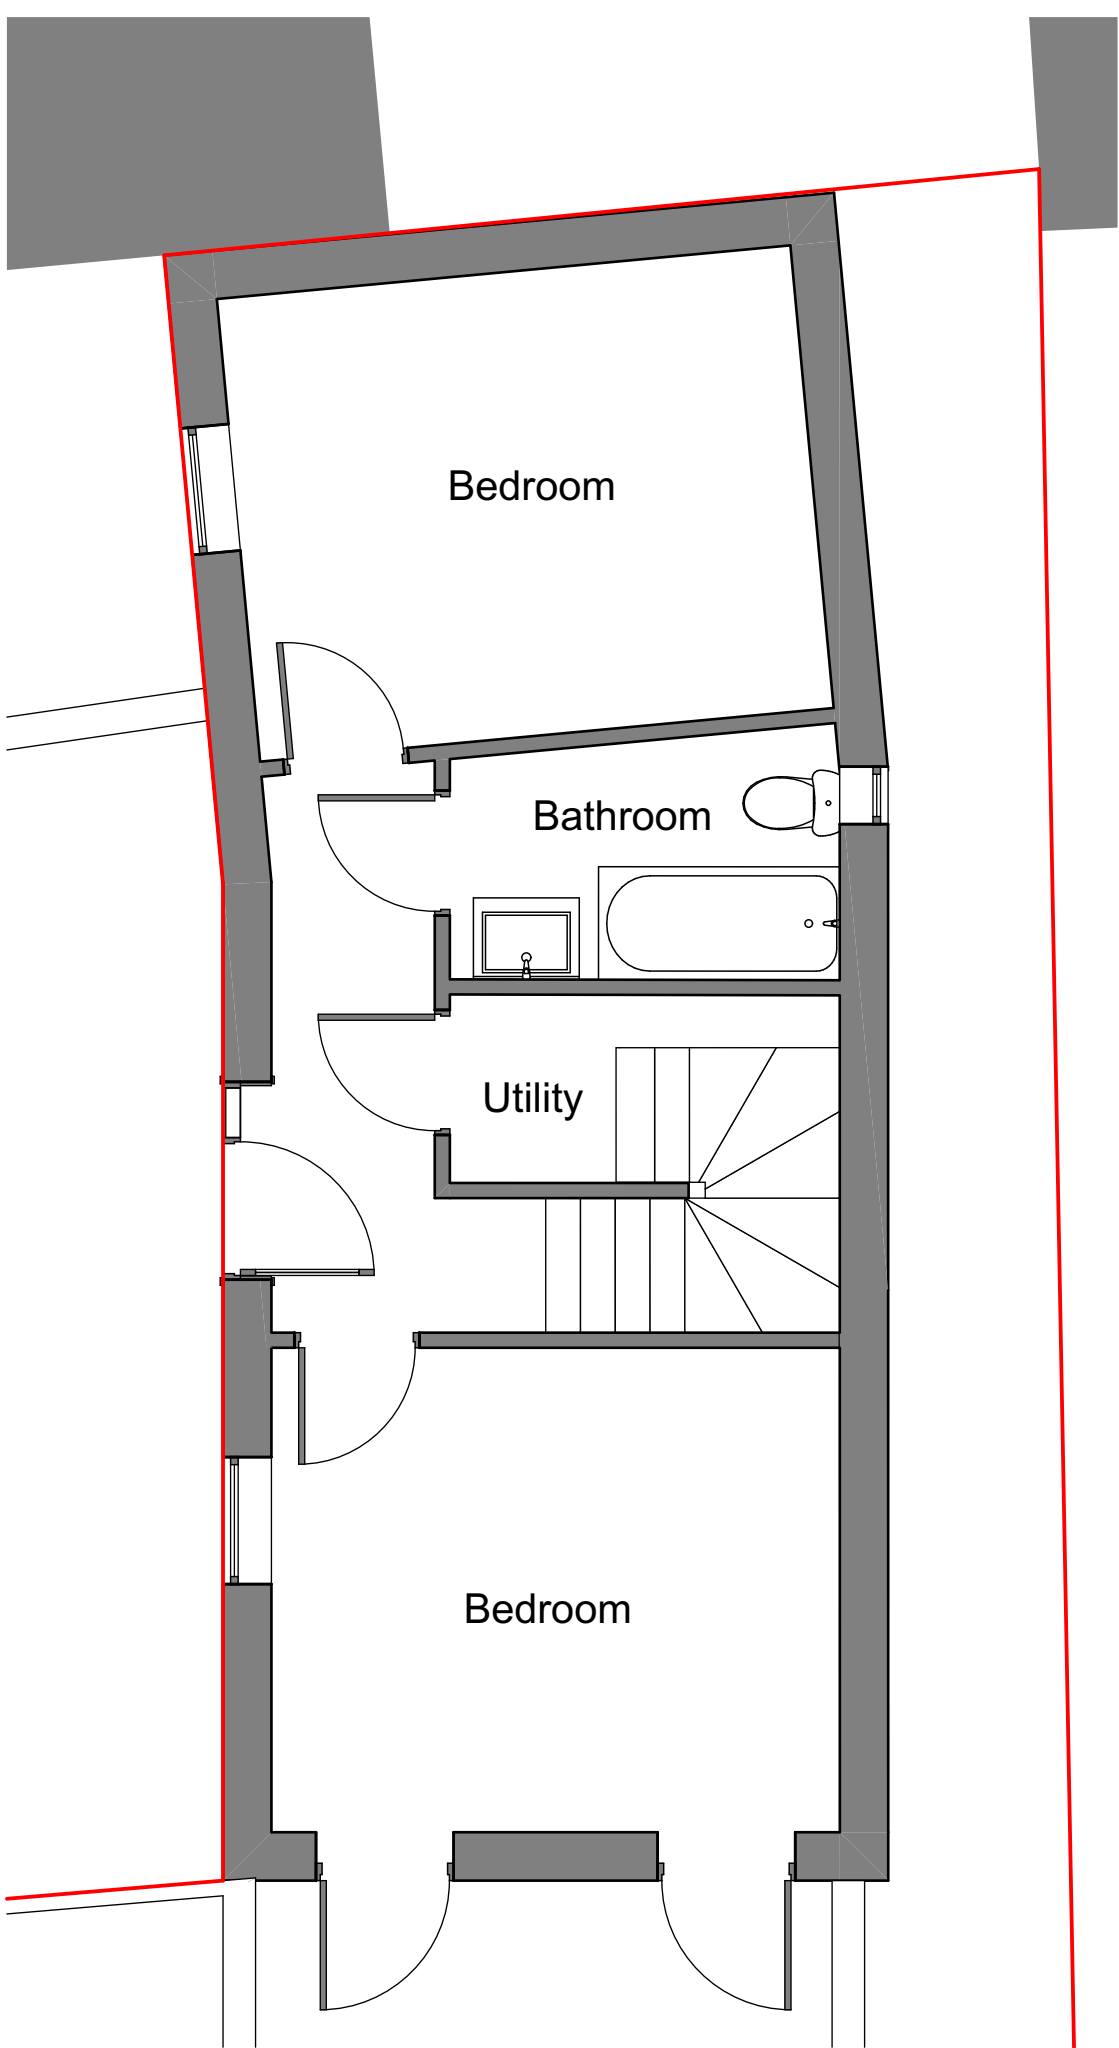

1:50

Ground Floor as Existing

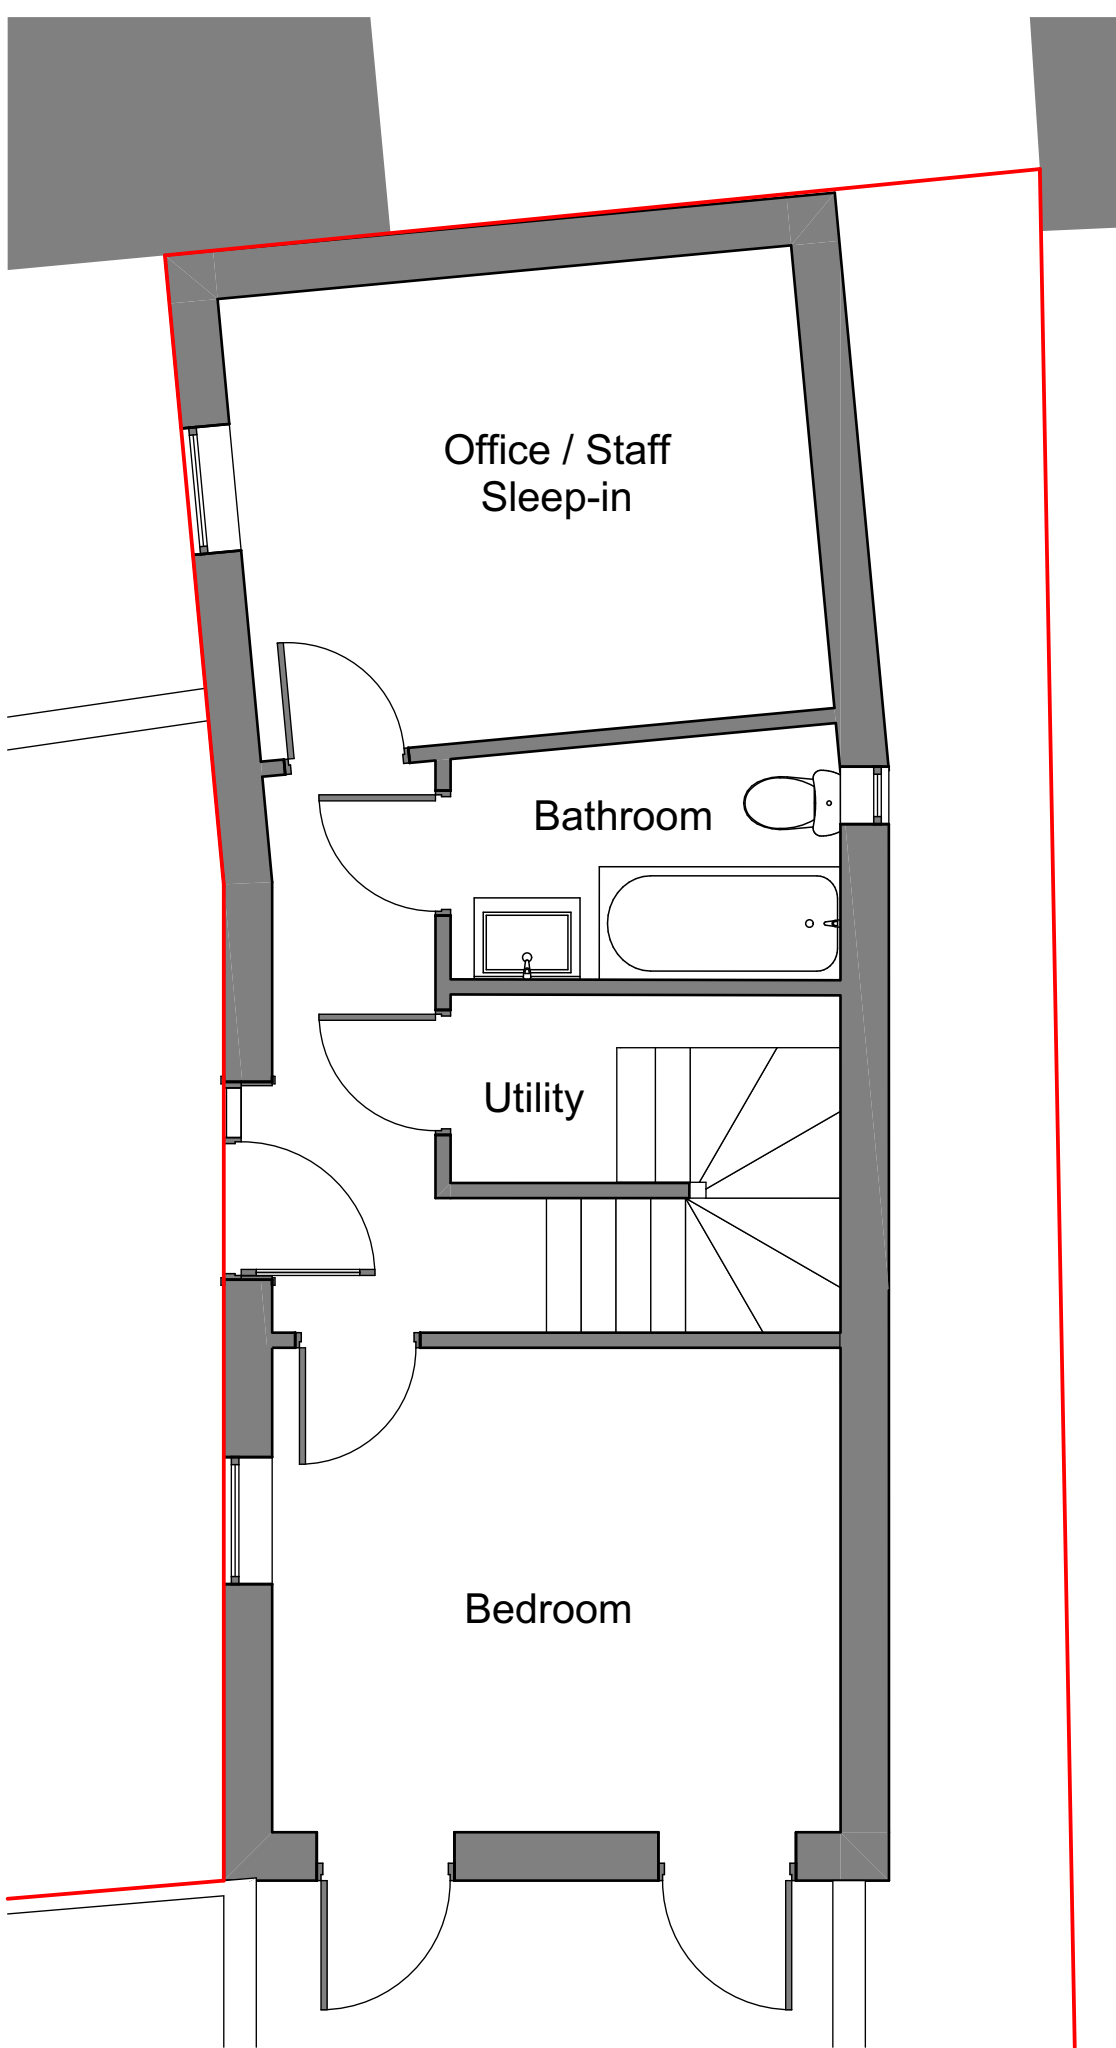

1:50

Ground Floor as Proposed

Rev: Comment: Date By:

CRUCIFORM
ARCHITECTS

Project
#Project Name

Scale
1:50, 1:100, 1:1250 @ A1

Issue Date
03/11/2023

Title
Plans as Existing

Drawing Number
105-01-02

/ (Revision)

Revision ID

Liability cannot be accepted for the accuracy of third party data (OS mappings, topographical survey information, etc) used in the production of this document which we have relied upon in good faith. Key dimensions are noted for reference and any further specific dimensional information can be provided upon request.