

DT DESIGNS LTD
74a WYVERN AVENUE
LEICESTER
LE4 7HH
dt.planning@ntlworld.com
dttdesignslimited@gmail.com
www.dtdesignsltd.co.uk
telephone: 0116 2668947


PLEASE NOTE

1. IT IS THE RESPONSIBILITY OF THE CLIENT TO ENSURE THAT ANY ISSUES RELATING TO THE PARTY WALL ACT ARE IMPLEMENTED AT THE RELEVANT STAGES.
2. ALL DRAWINGS ARE BASED MEASURED SURVEYS ONLY.
3. DO NOT SCALE FROM THIS DRAWING.
4. COPYRIGHT REMAINS PROPERTY OF DT DESIGNS Ltd. NO COPIES OF DRAWING TO BE TAKEN WITHOUT PERMISSION.
5. PERMISSION IS NOT GRANTED FOR THESE PLANS TO BE USED FOR THE PURPOSES OF OBTAINING BUILDING QUOTATIONS UNTIL RELEVANT APPROVALS HAVE BEEN GRANTED BY LOCAL AUTHORITY.
6. IT IS THE RESPONSIBILITY OF THE CLIENT TO CHECK THAT THE PLAN DOES NOT CONTRAVENE OR AFFECT COVENANTS OR ENCROACH ANY BOUNDARIES. IT IS NOT THE RESPONSIBILITY OF DT DESIGNS Ltd TO CHECK ANY MATTERS RELATING TO LAND TITLE OR POSITIONS OF PUBLIC DRAINAGE.
7. IT IS NOT THE RESPONSIBILITY OF DT DESIGNS Ltd TO ADMINISTER ANY AGREEMENTS WITH OTHER STATUTORY BODIES ie. SEWERAGE TREATMENT WATER Ltd etc. LOCATION OF DRAINAGE (WHERE SHOWN) & INVERT LEVELS ARE TO BE VERIFIED PRIOR TO COMMENCEMENT OF BUILDING WORKS. NO RESPONSIBILITY IS ACCEPTED FOR THE POSITIONING OF ANY BELOW GROUND DRAINAGE.

**BUILDING CONTROL
APPLICATION
DATE:-28/05/2015**

**PROPOSED DEVELOPMENT
LAND TO REAR OF
106 MAIN STREET,
MARKFIELD**

1:100 @ A3	PAGE 02 OF 14
DRAWING NO. - 2015 / 05 / 135	DRAWN - KA
© Copyright.	

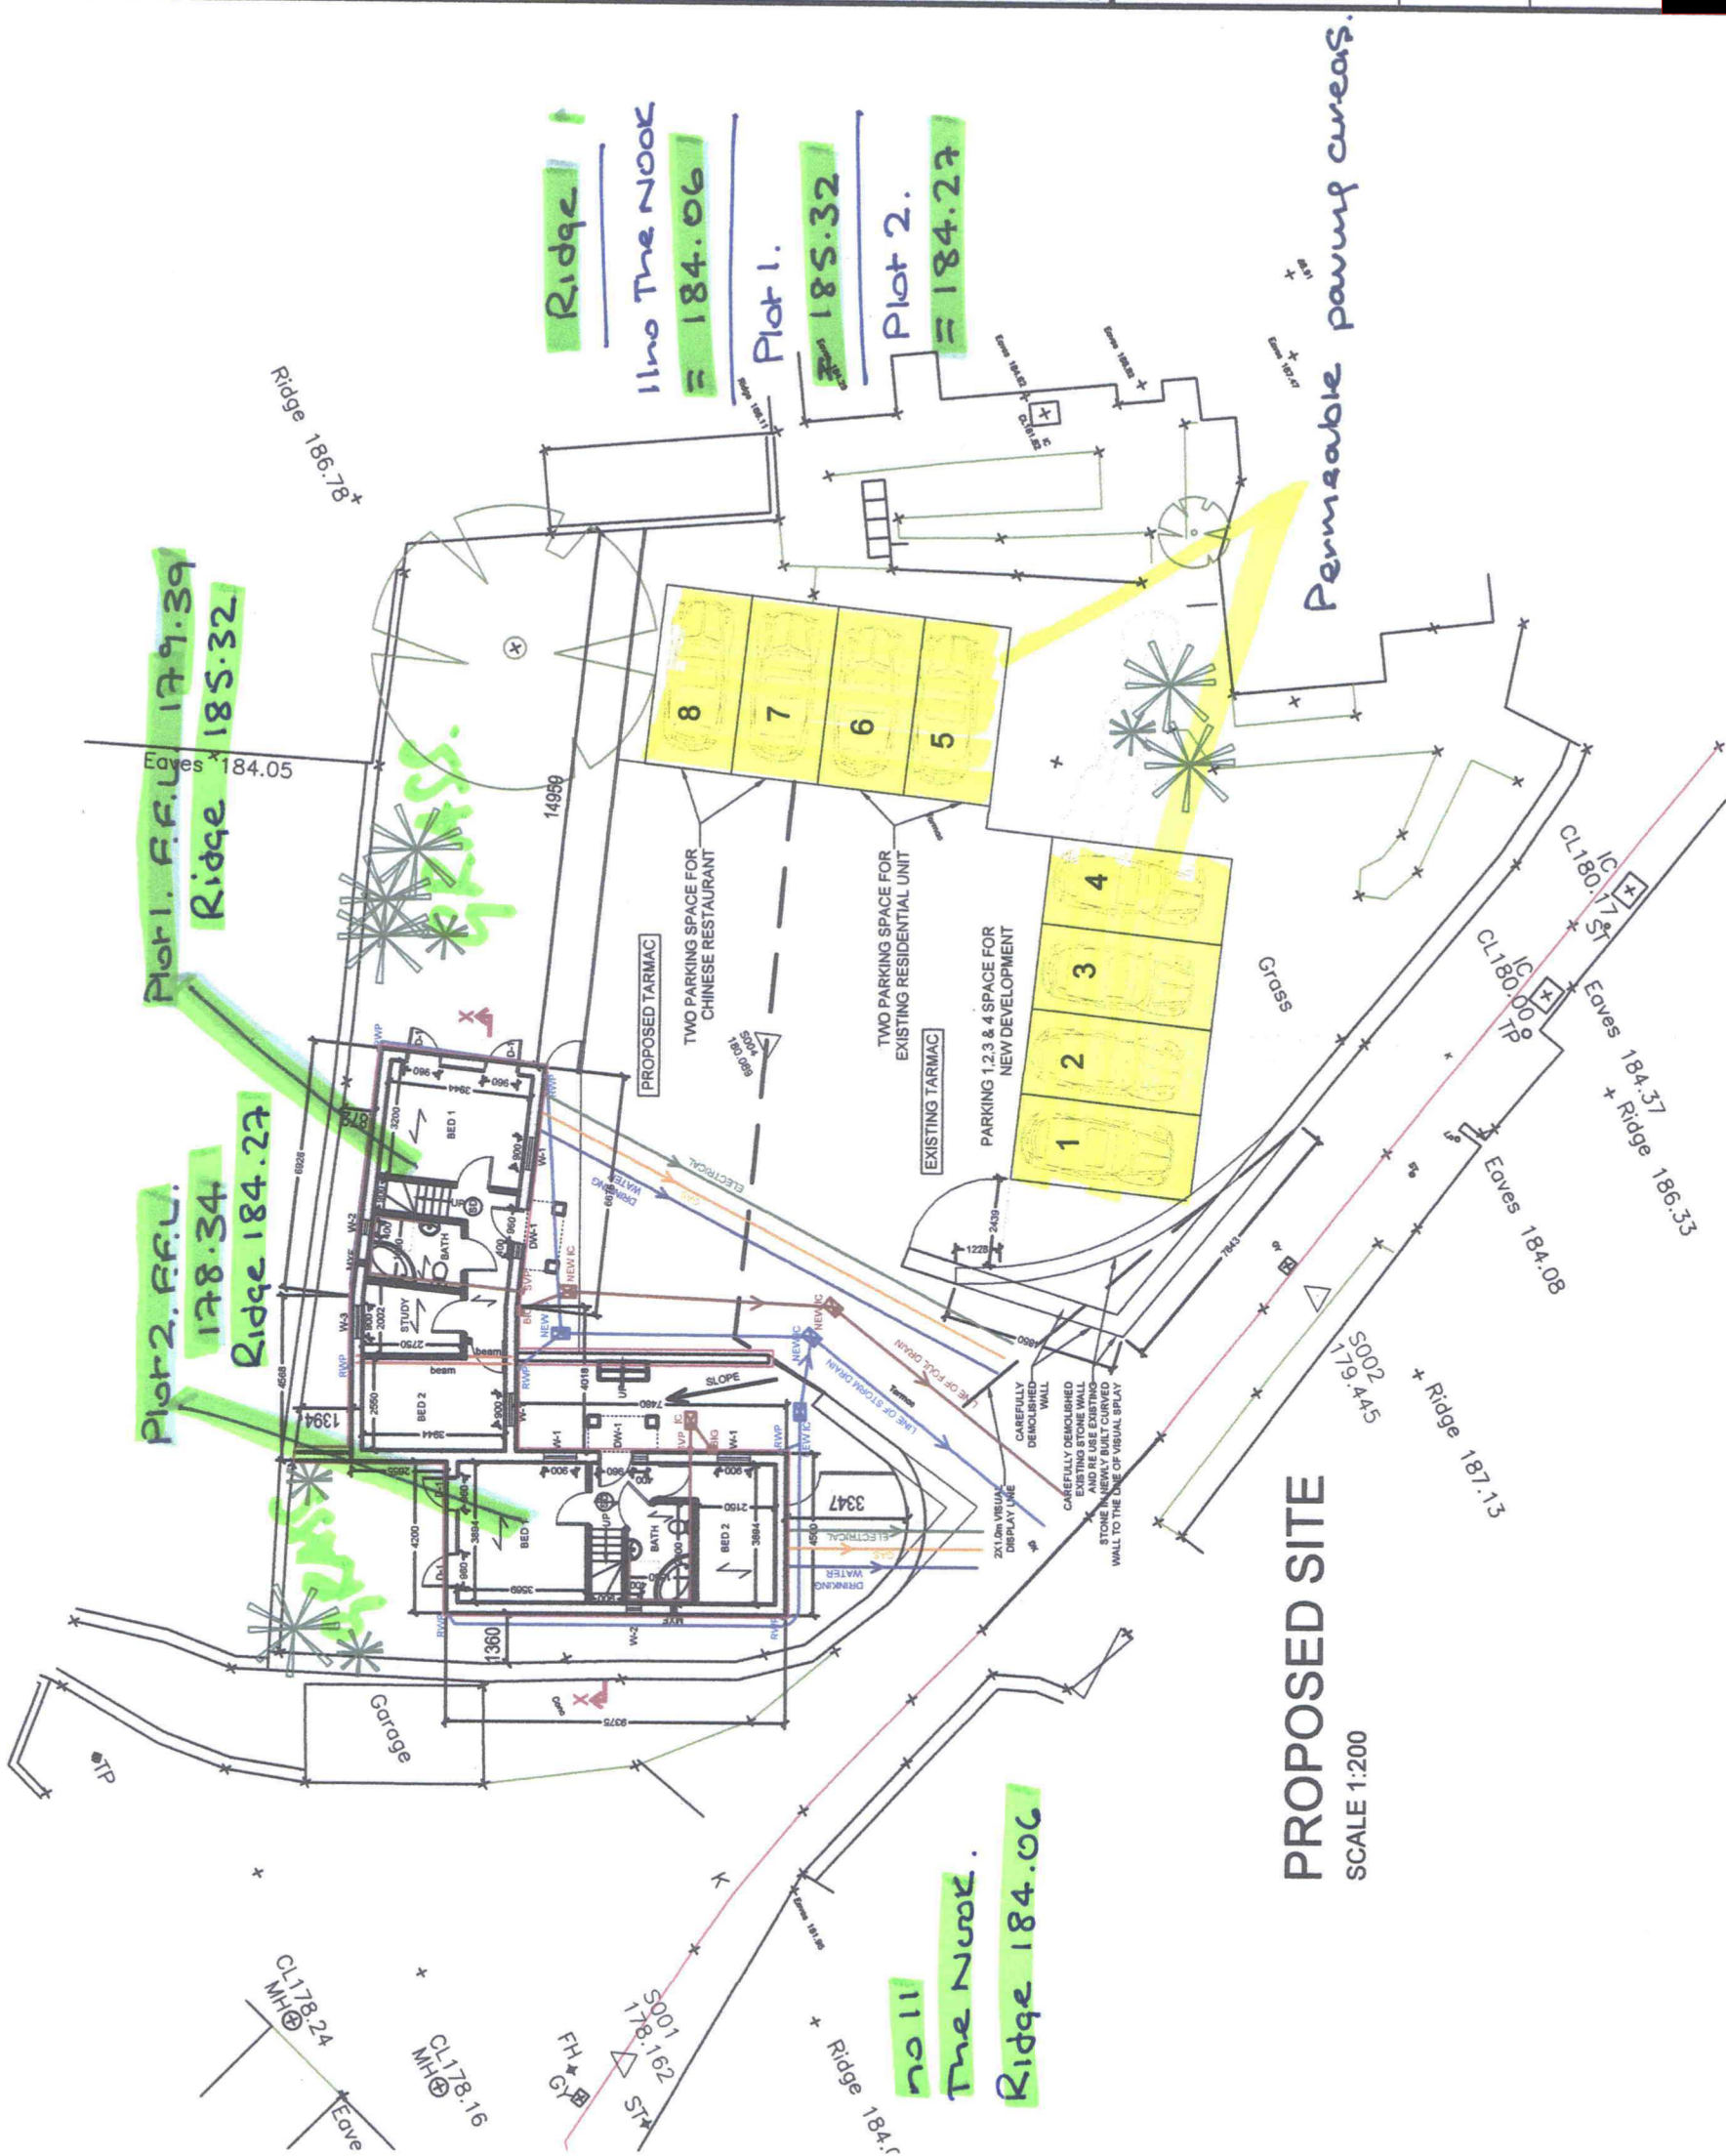

PROPOSED SITE
SCALE 1:200