


Leicester Road, Earl Shilton . Landscape Strategy

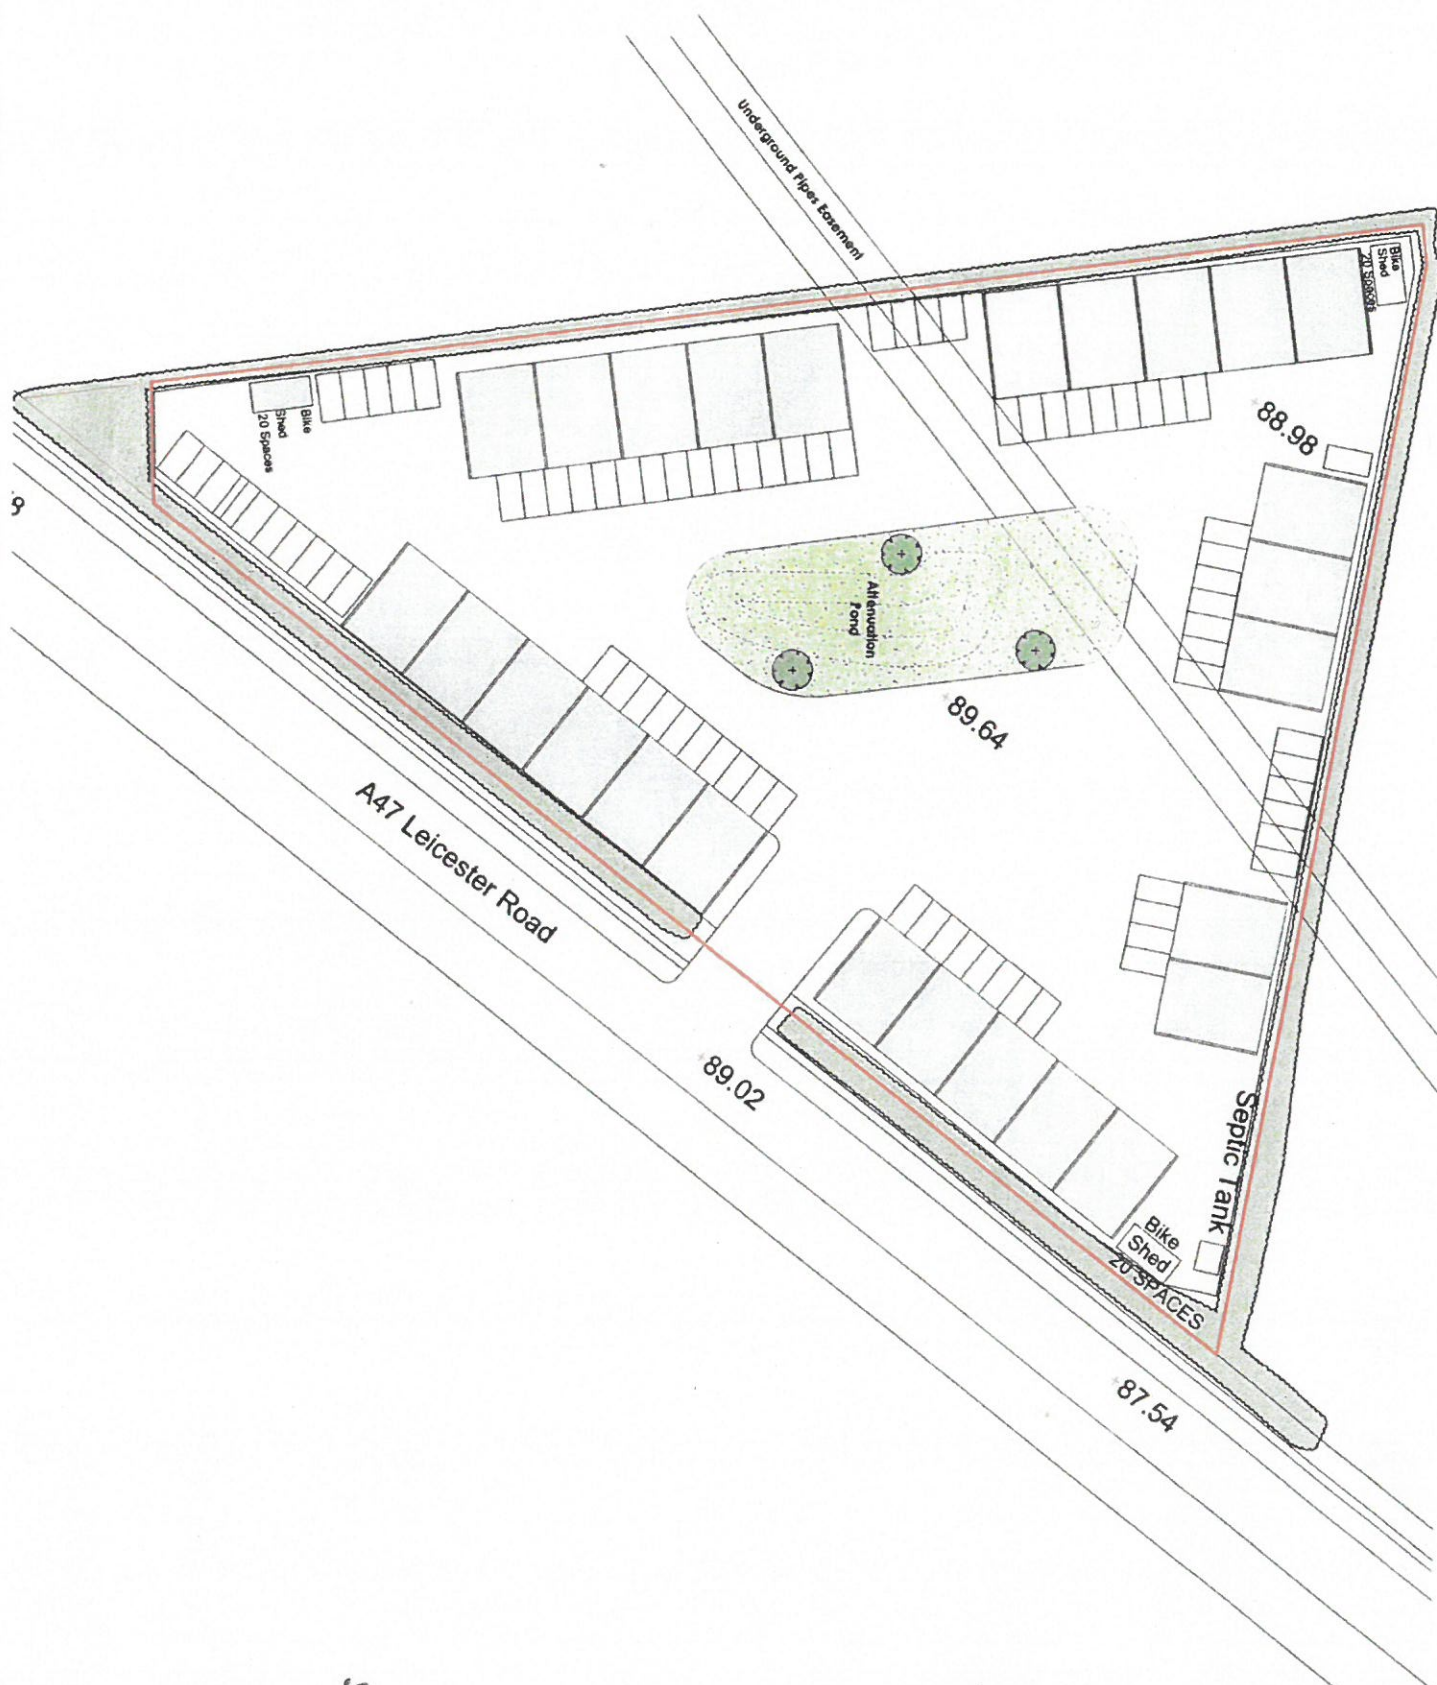

SCALE 1:500 @ A3

**Proposed Commercial Development
Leicester Road, Hinckley**

Preliminary Landscape Sketching

For Planning

03 09.2025

25.1749.001

2000年12月

1