DO NOT SCALE

This drawing is the Copyright protected intellectual property of the Diamond Wood Partnership and is not to be used or reproduced in any way without our written permission.

NOTES



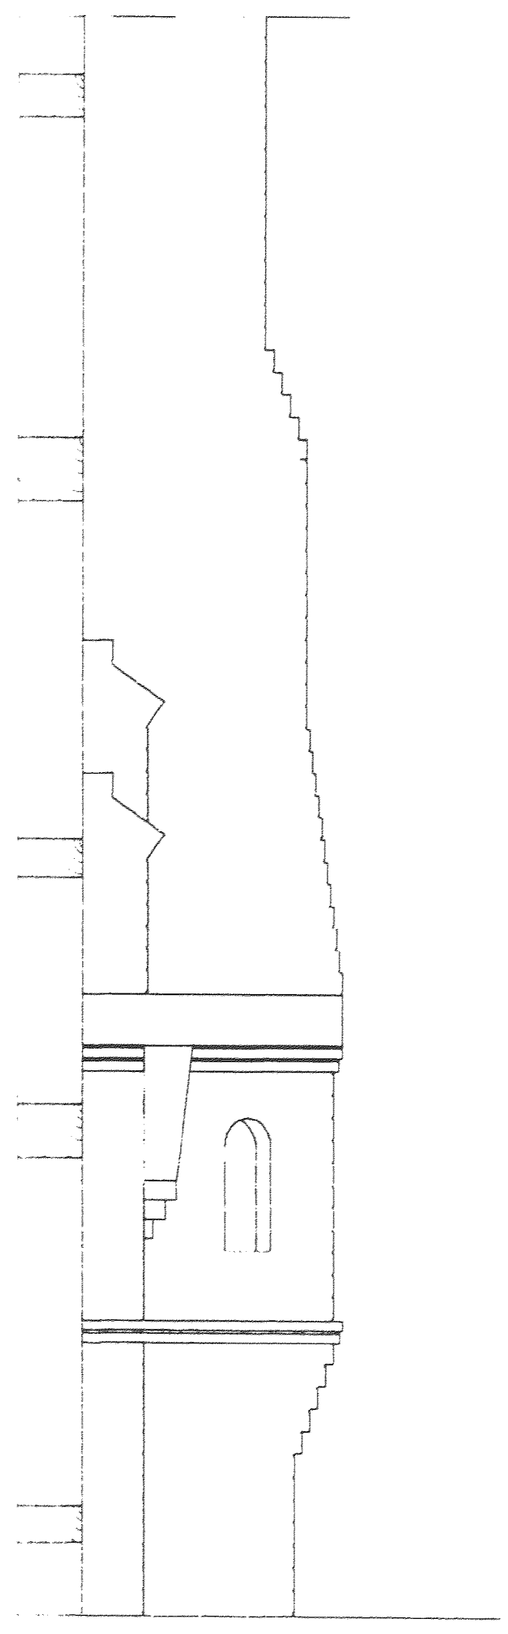

Ref.	Revision	Date	By
Issue			

THE DIAMOND WOOD PARTNERSHIP
CONSULTING ENGINEERS

The Old School
Blaby Road
Enderby
Leicester
LE19 4AR
T: 0116 284 8989
F: 0116 284 8998
E: mail@diamondwood.co.uk

Project Title
HINCKLEY & DISTRICT MUSEUM

Drawn	Date
H.Smith	Nov 2008
Scale: 1:20 @ A2	Checked

Drawing Title
EXISTING FIREPLACE
ELEVATION + VERTICAL SECTION

Project No.	Drawing No.	Revision
08-9683	1-001	

DEVELOPMENT SERVICES
03 FEB 2009
RECEIVED