

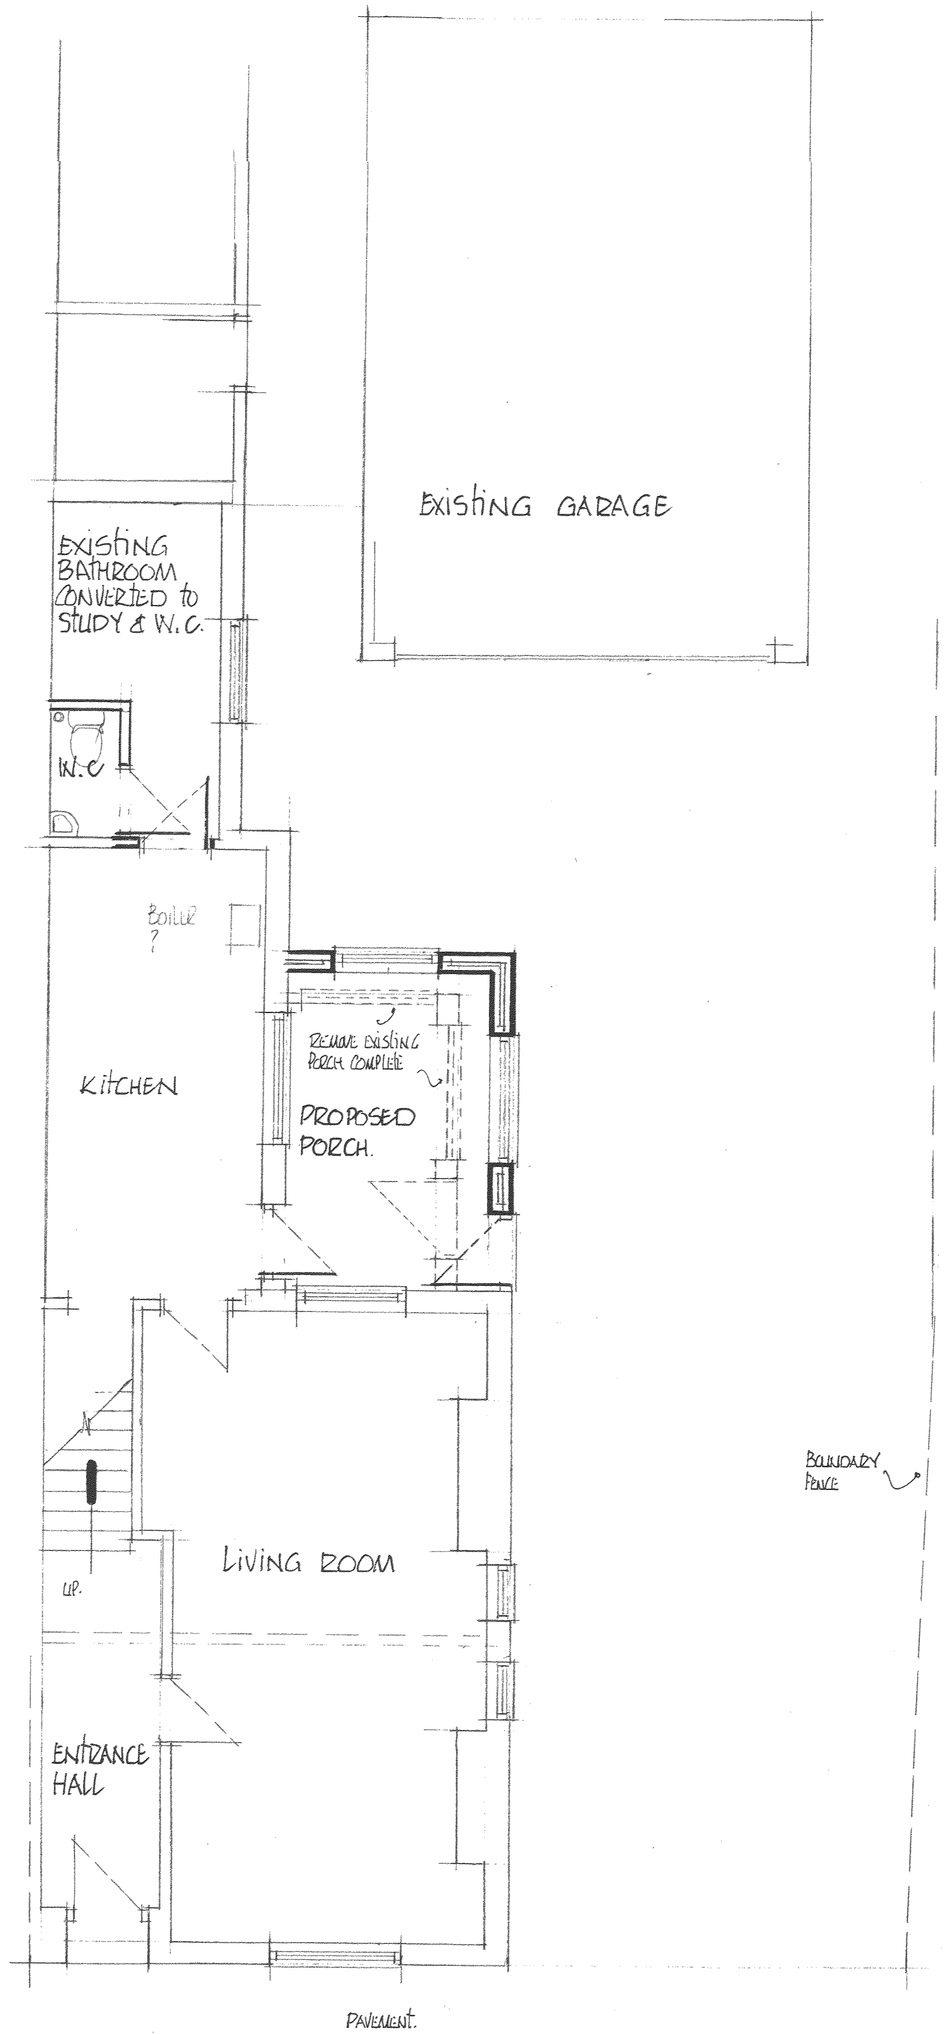



GROUND FLOOR PLAN

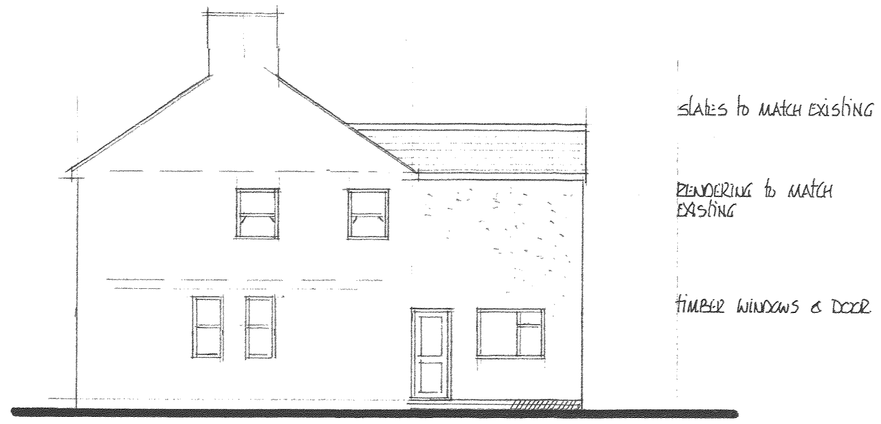

SIDE ELEVATION

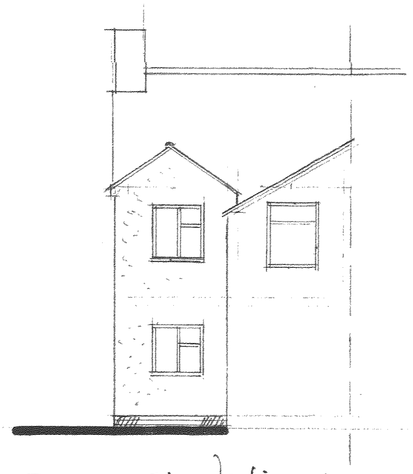

REAR ELEVATION

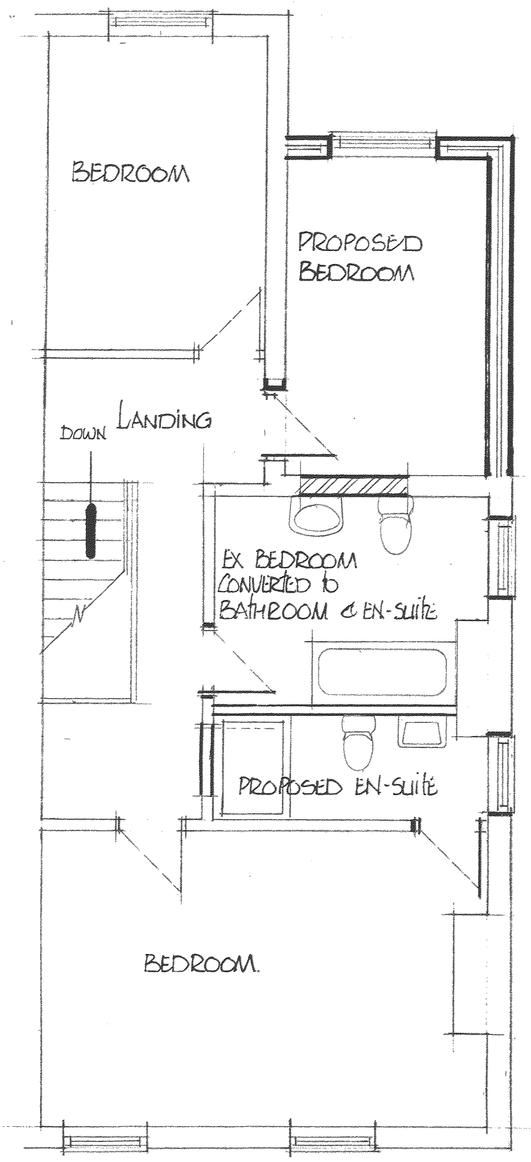

FIRST FLOOR PLAN

DEVELOPMENT SERVICES
03 FEB 2009

PROPOSED ALTERATIONS & EXTENSION TO EXISTING HOUSE FOR MR & MRS R. GOADBY

20 NEW STREET.
EARL SHILTON. LEICS.
LE9. 7FQ.

SCALE:-	DATE:-	DRAWN BY:-
1:50 PLANS & 1:100 ELEVATIONS AT A1 SIZE	AUGUST 2008	P.B.

DRAWING NUMBER:-
848/01.

Peter Barnwell Limited
Building Surveyor
Peter Barnwell ACIOB.
22 Norfolk Road,
Desford, Leicester, LE9 9HR.
01455 823816