

MapServe®

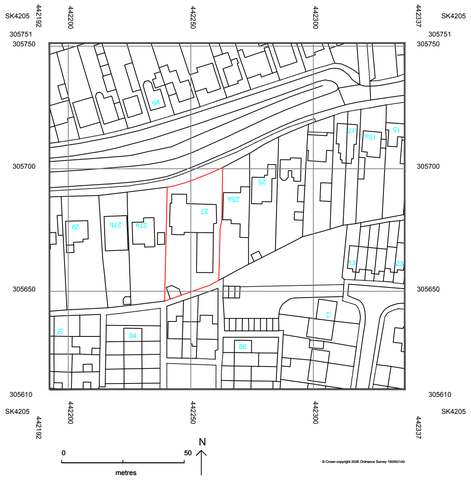


SITE LOCATION PLAN 1:1250.

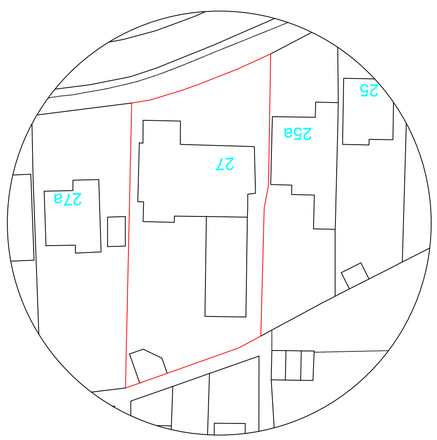

EXISTING SITE
LAYOUT PLAN 1:500.

0 50
metres

NORTH

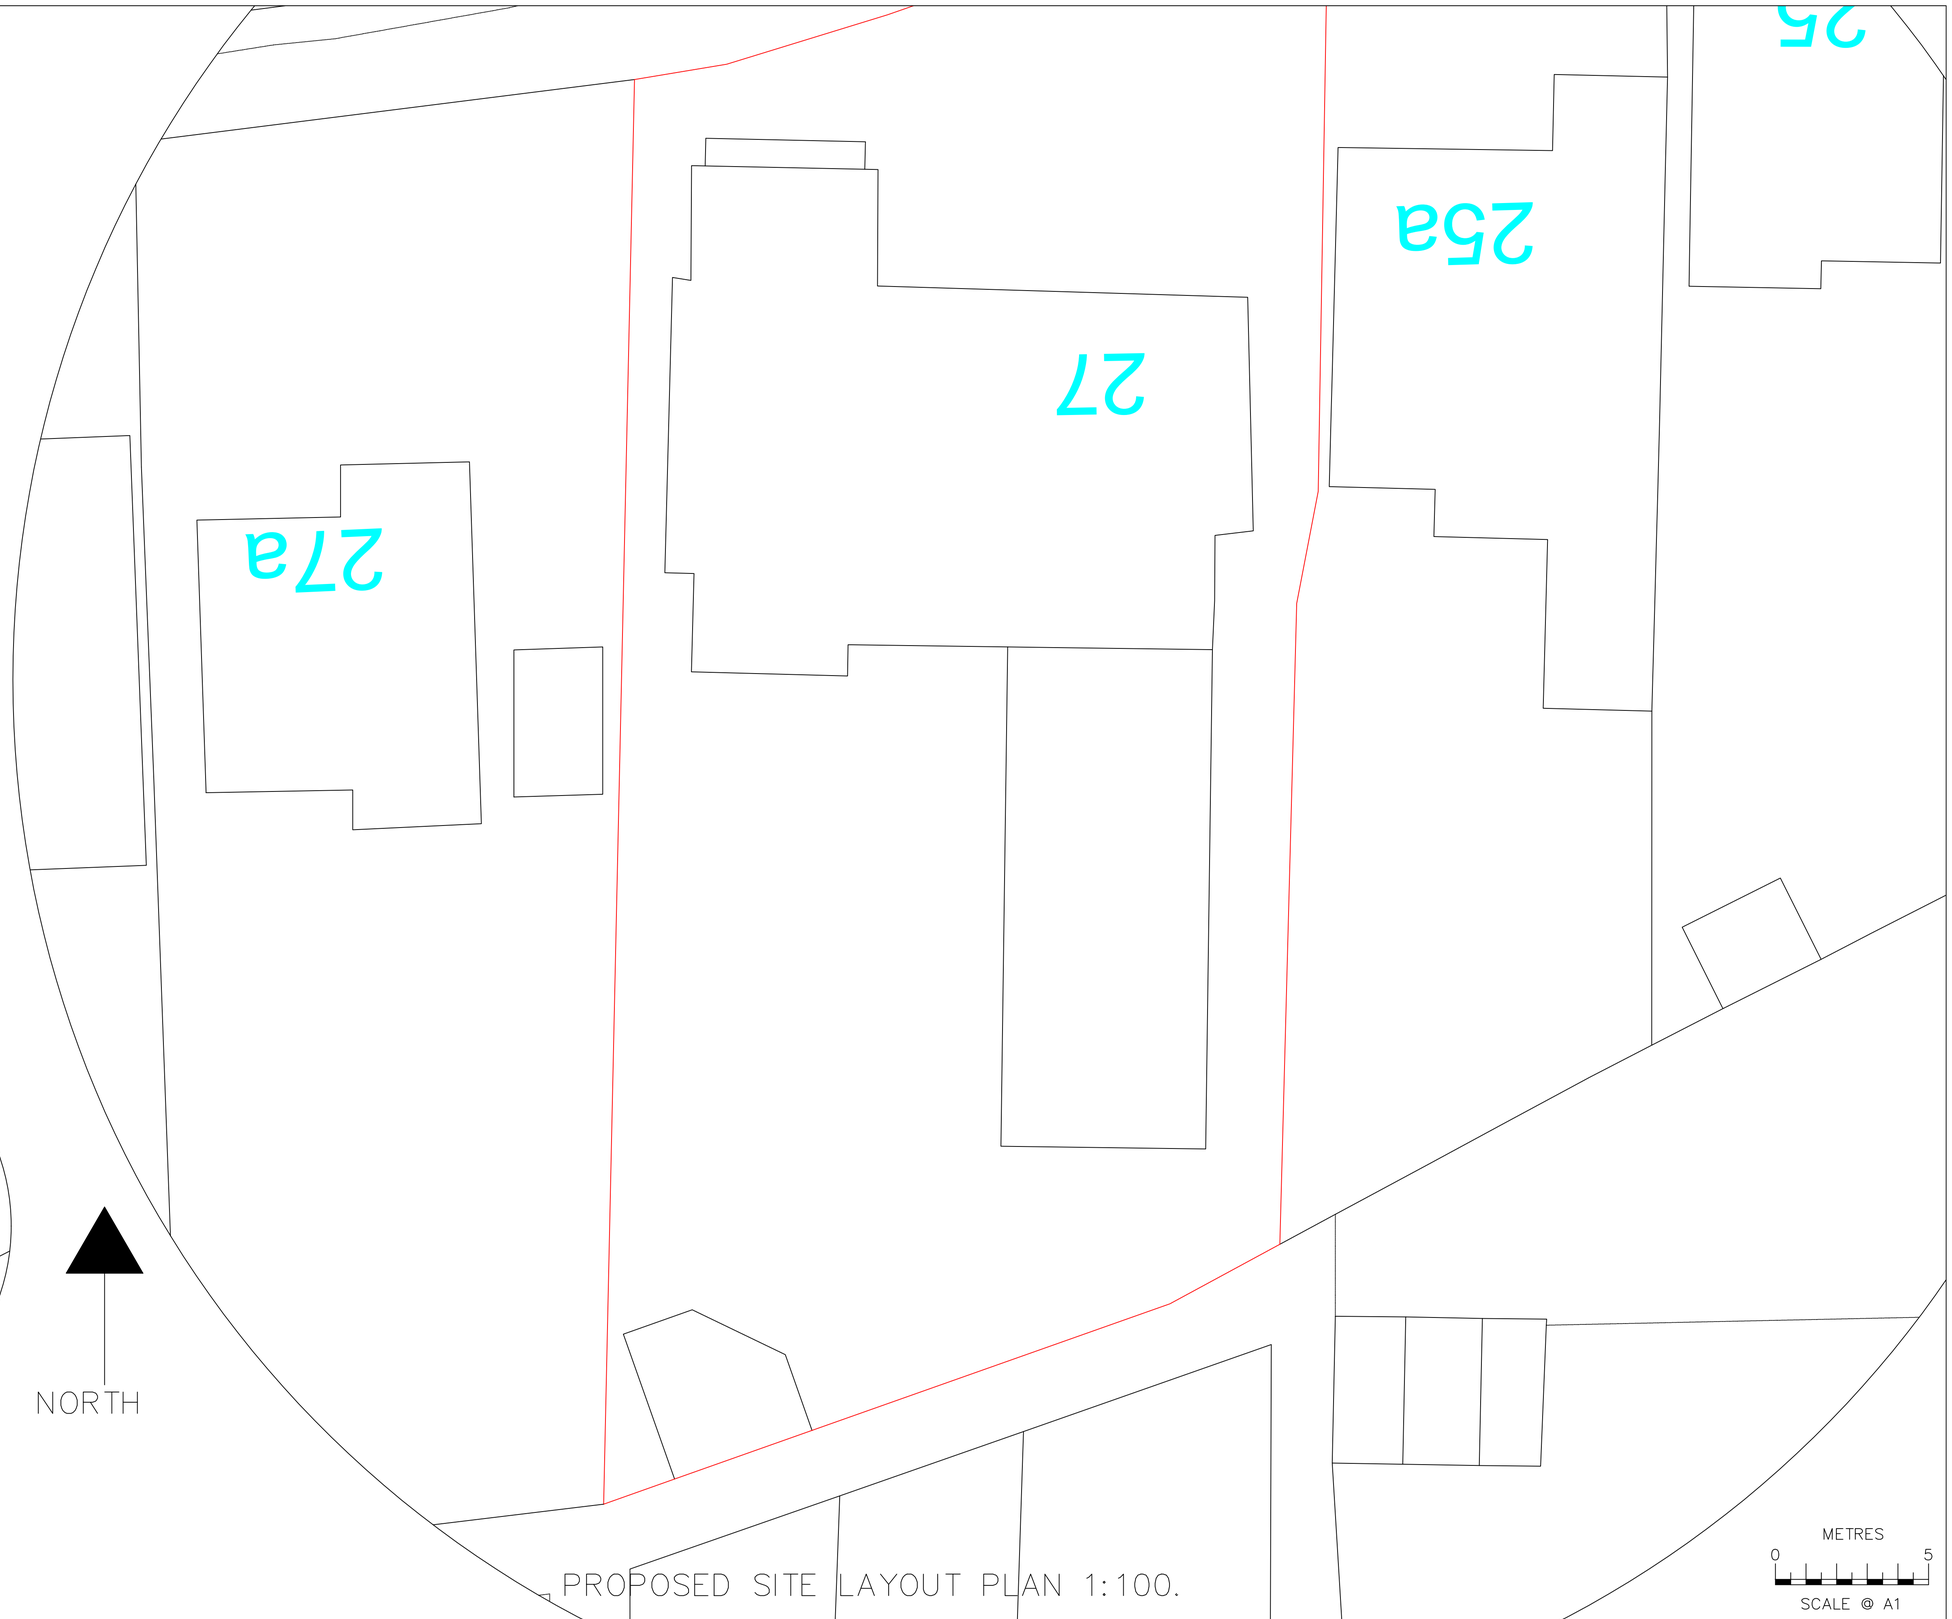

PROPOSED SITE LAYOUT PLAN 1:100.

METRES
0 5
SCALE @ A1

	REVISIONS

	NAME	DATE
DRAWN	M.C.P.	10.08.2026.
APPROVED	/./.	00/00/00
SCALE	1:100/ 1:500/ 1:1250.	

PROPOSAL FOR AN EXTENSION TO EXISTING GARAGE AND CONVERSION OF CONSERVATORY TO ORANGERY.

DRAWING CREATED USING AUTOCAD R2021.

EXISTING/ PROPOSED BLOCK PLANS & LOCATION PLAN.
27 BARTON ROAD, MARKET HARBOROUGH
LEICESTERSHIRE, CV13 0ER.

DRAWING NUMBER 27BARTON/ 1.