


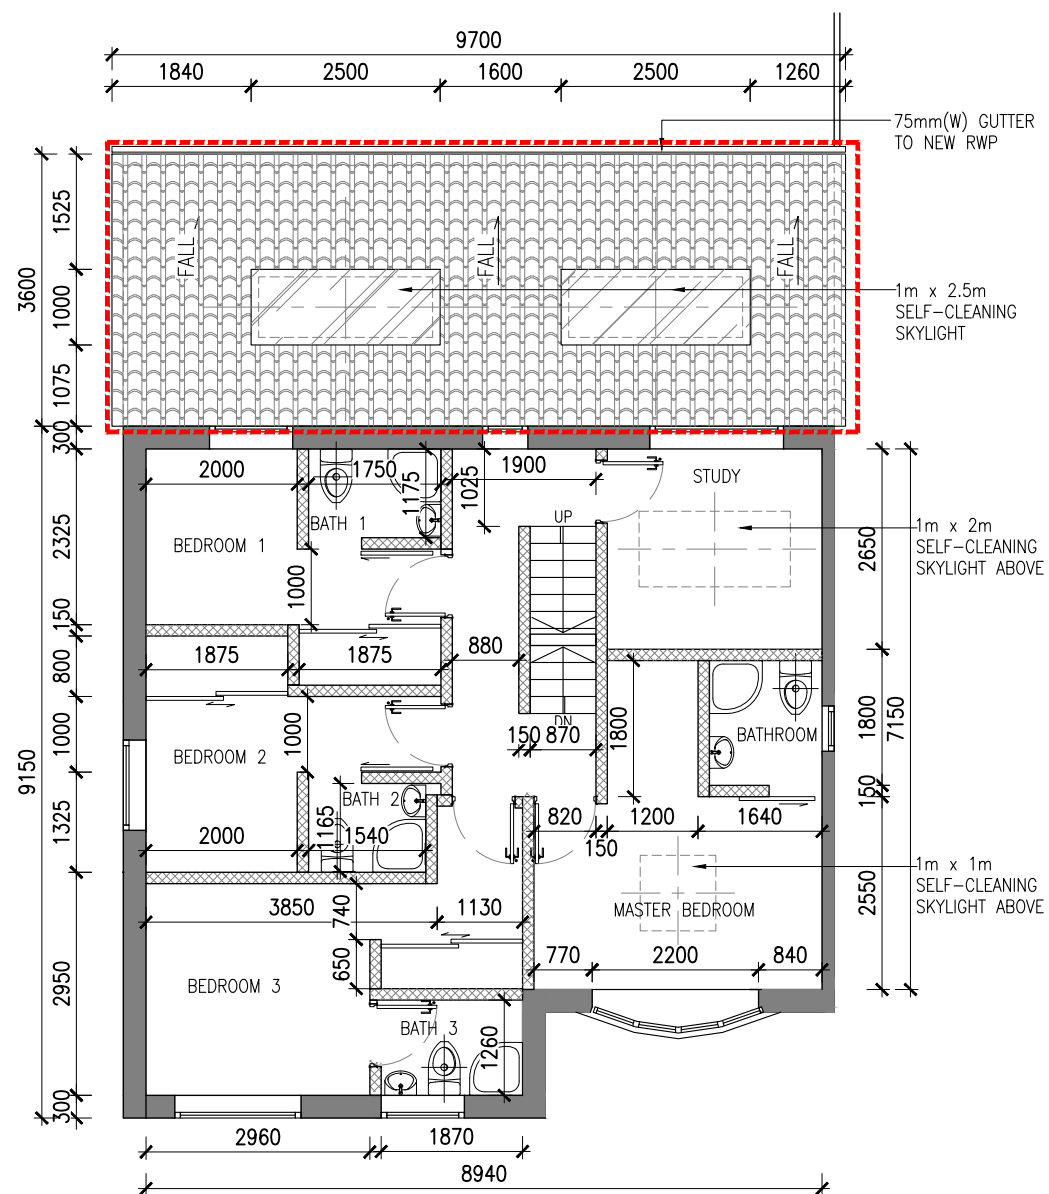

PROPOSED FIRST FLOOR LAYOUT

SCALE: 1:100

LEGEND:

 EXISTING WALL
 NEW EXTENSION WALL
 EXTENSION AREA

SUBMISSION

CLIENT :

ADDRESS :

INTERIOR DESIGNER
Sammy Wan
079 259 30798

GENERAL CONTRACTOR

MEP CONSULTANT

REVISION

NO.	DESCRIPTION	DATE
A	GENERAL REVISION	12.12.2023
B	GENERAL REVISION	21.05.2024

ALL DIMENSIONS ARE TO FINISH UNLESS OTHERWISE NOTED

DO NOT SCALE FROM DRAWING. ALL DIMENSIONS MUST BE VERIFIED ON SITE. THIS DOCUMENT CONTAINS COPYRIGHTED MATERIAL. ANY UNAUTHORIZED USE, DISCLOSURE, DISSEMINATION OR DUPLICATION OF ANY OF THE INFORMATION CONTAINED HEREIN MAY RESULT IN LIABILITY UNDER APPLICABLE LAWS.


PROJECT :	NEW EXTENSION WORK
PROJ. NO.	

DRAWING TITLE
PROPOSED EXTENSION
1/F and M/F LAYOUT

STATUS	DESIGN
--------	--------

FORMAT	SCALE	DATE
A4	1:100	25.11.2023

DRAWING NUMBER	REVISION
PL-06	B

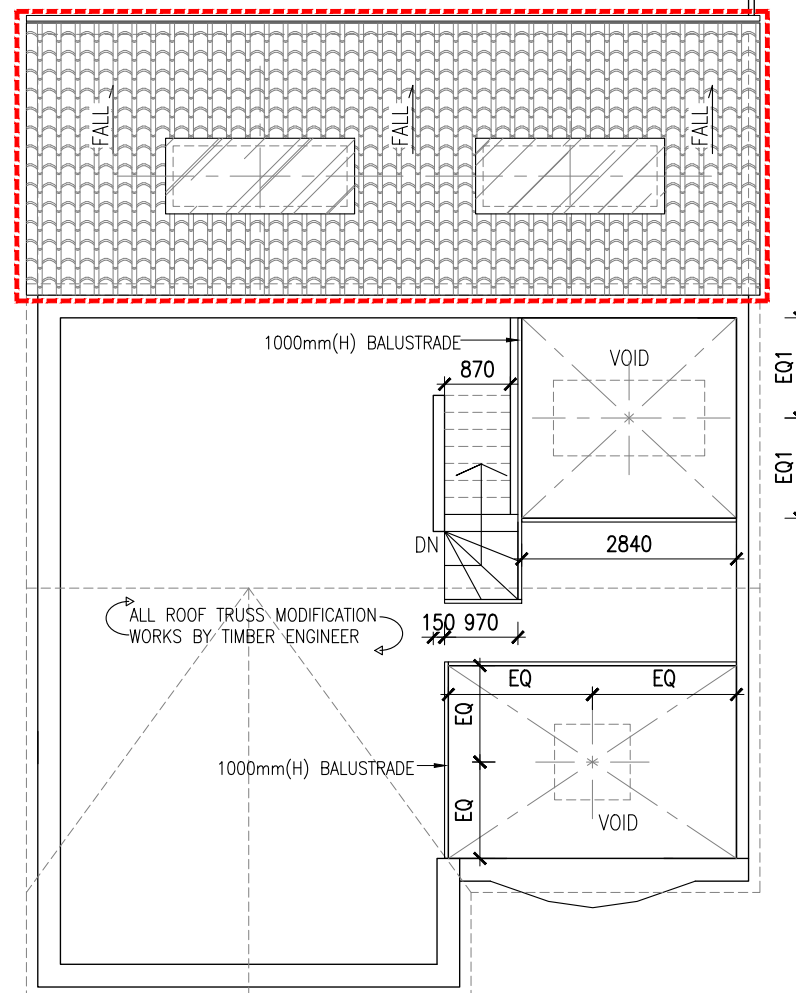

PROPOSED MEZZANINE LAYOUT

SCALE: 1:100