



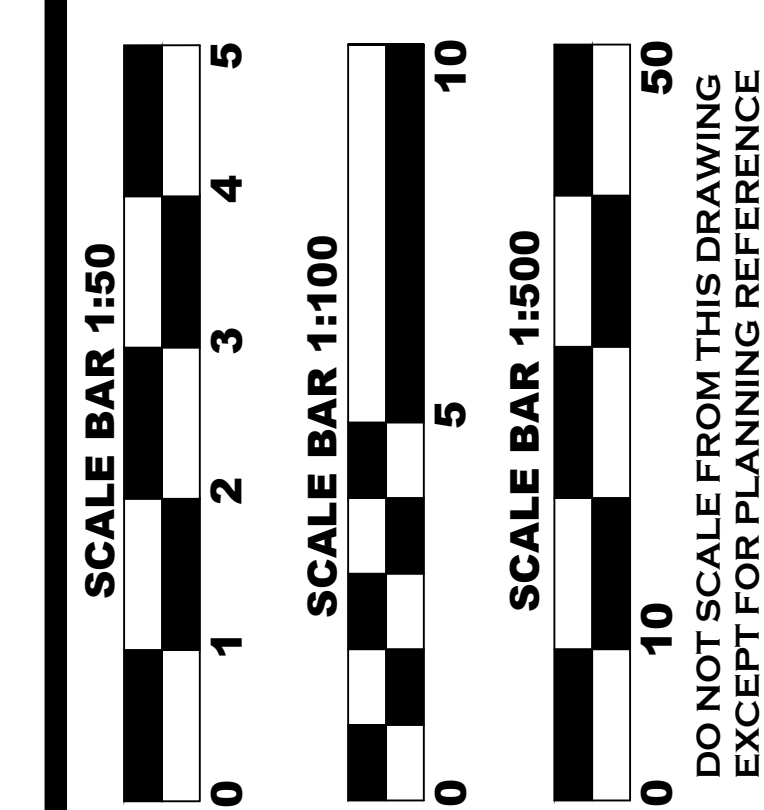

PROJECT NAME
EXTENSIONS, LOFT CONVERSION & ALTERATIONS
10 ATKINS WAY
BURBAGE
LEICESTERSHIRE LE10 2PH
FOR MR D. HOUGH

SCALE 1:100/1:50 A1	DWG NO. 10AW/2024 3/4	REV
DATE JAN 2024	DRAWN DRI	CHKD DH 01/24

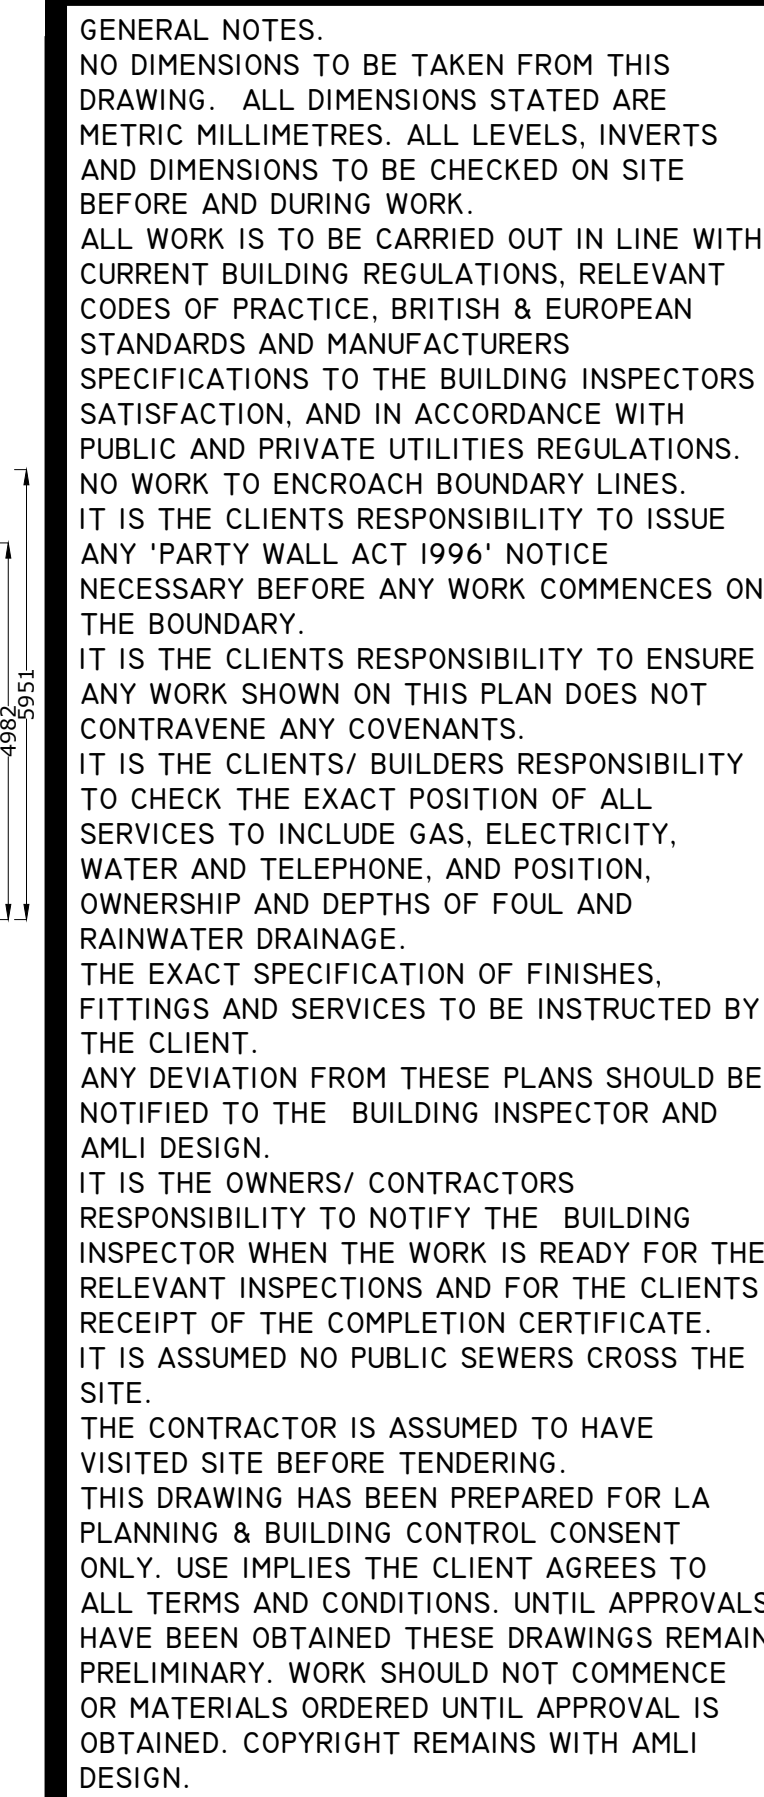

AMLI Design
Architectural Consultancy

**KENVALE HOUSE,
241 BIRSTALL ROAD,
BIRSTALL,
LEICESTER LE4 4DJ**
Telephone: 0116 450 56 60
Mobile: 07974 807 111
Email: info@amliedesign.co.uk
Web: www.amliedesign.co.uk







