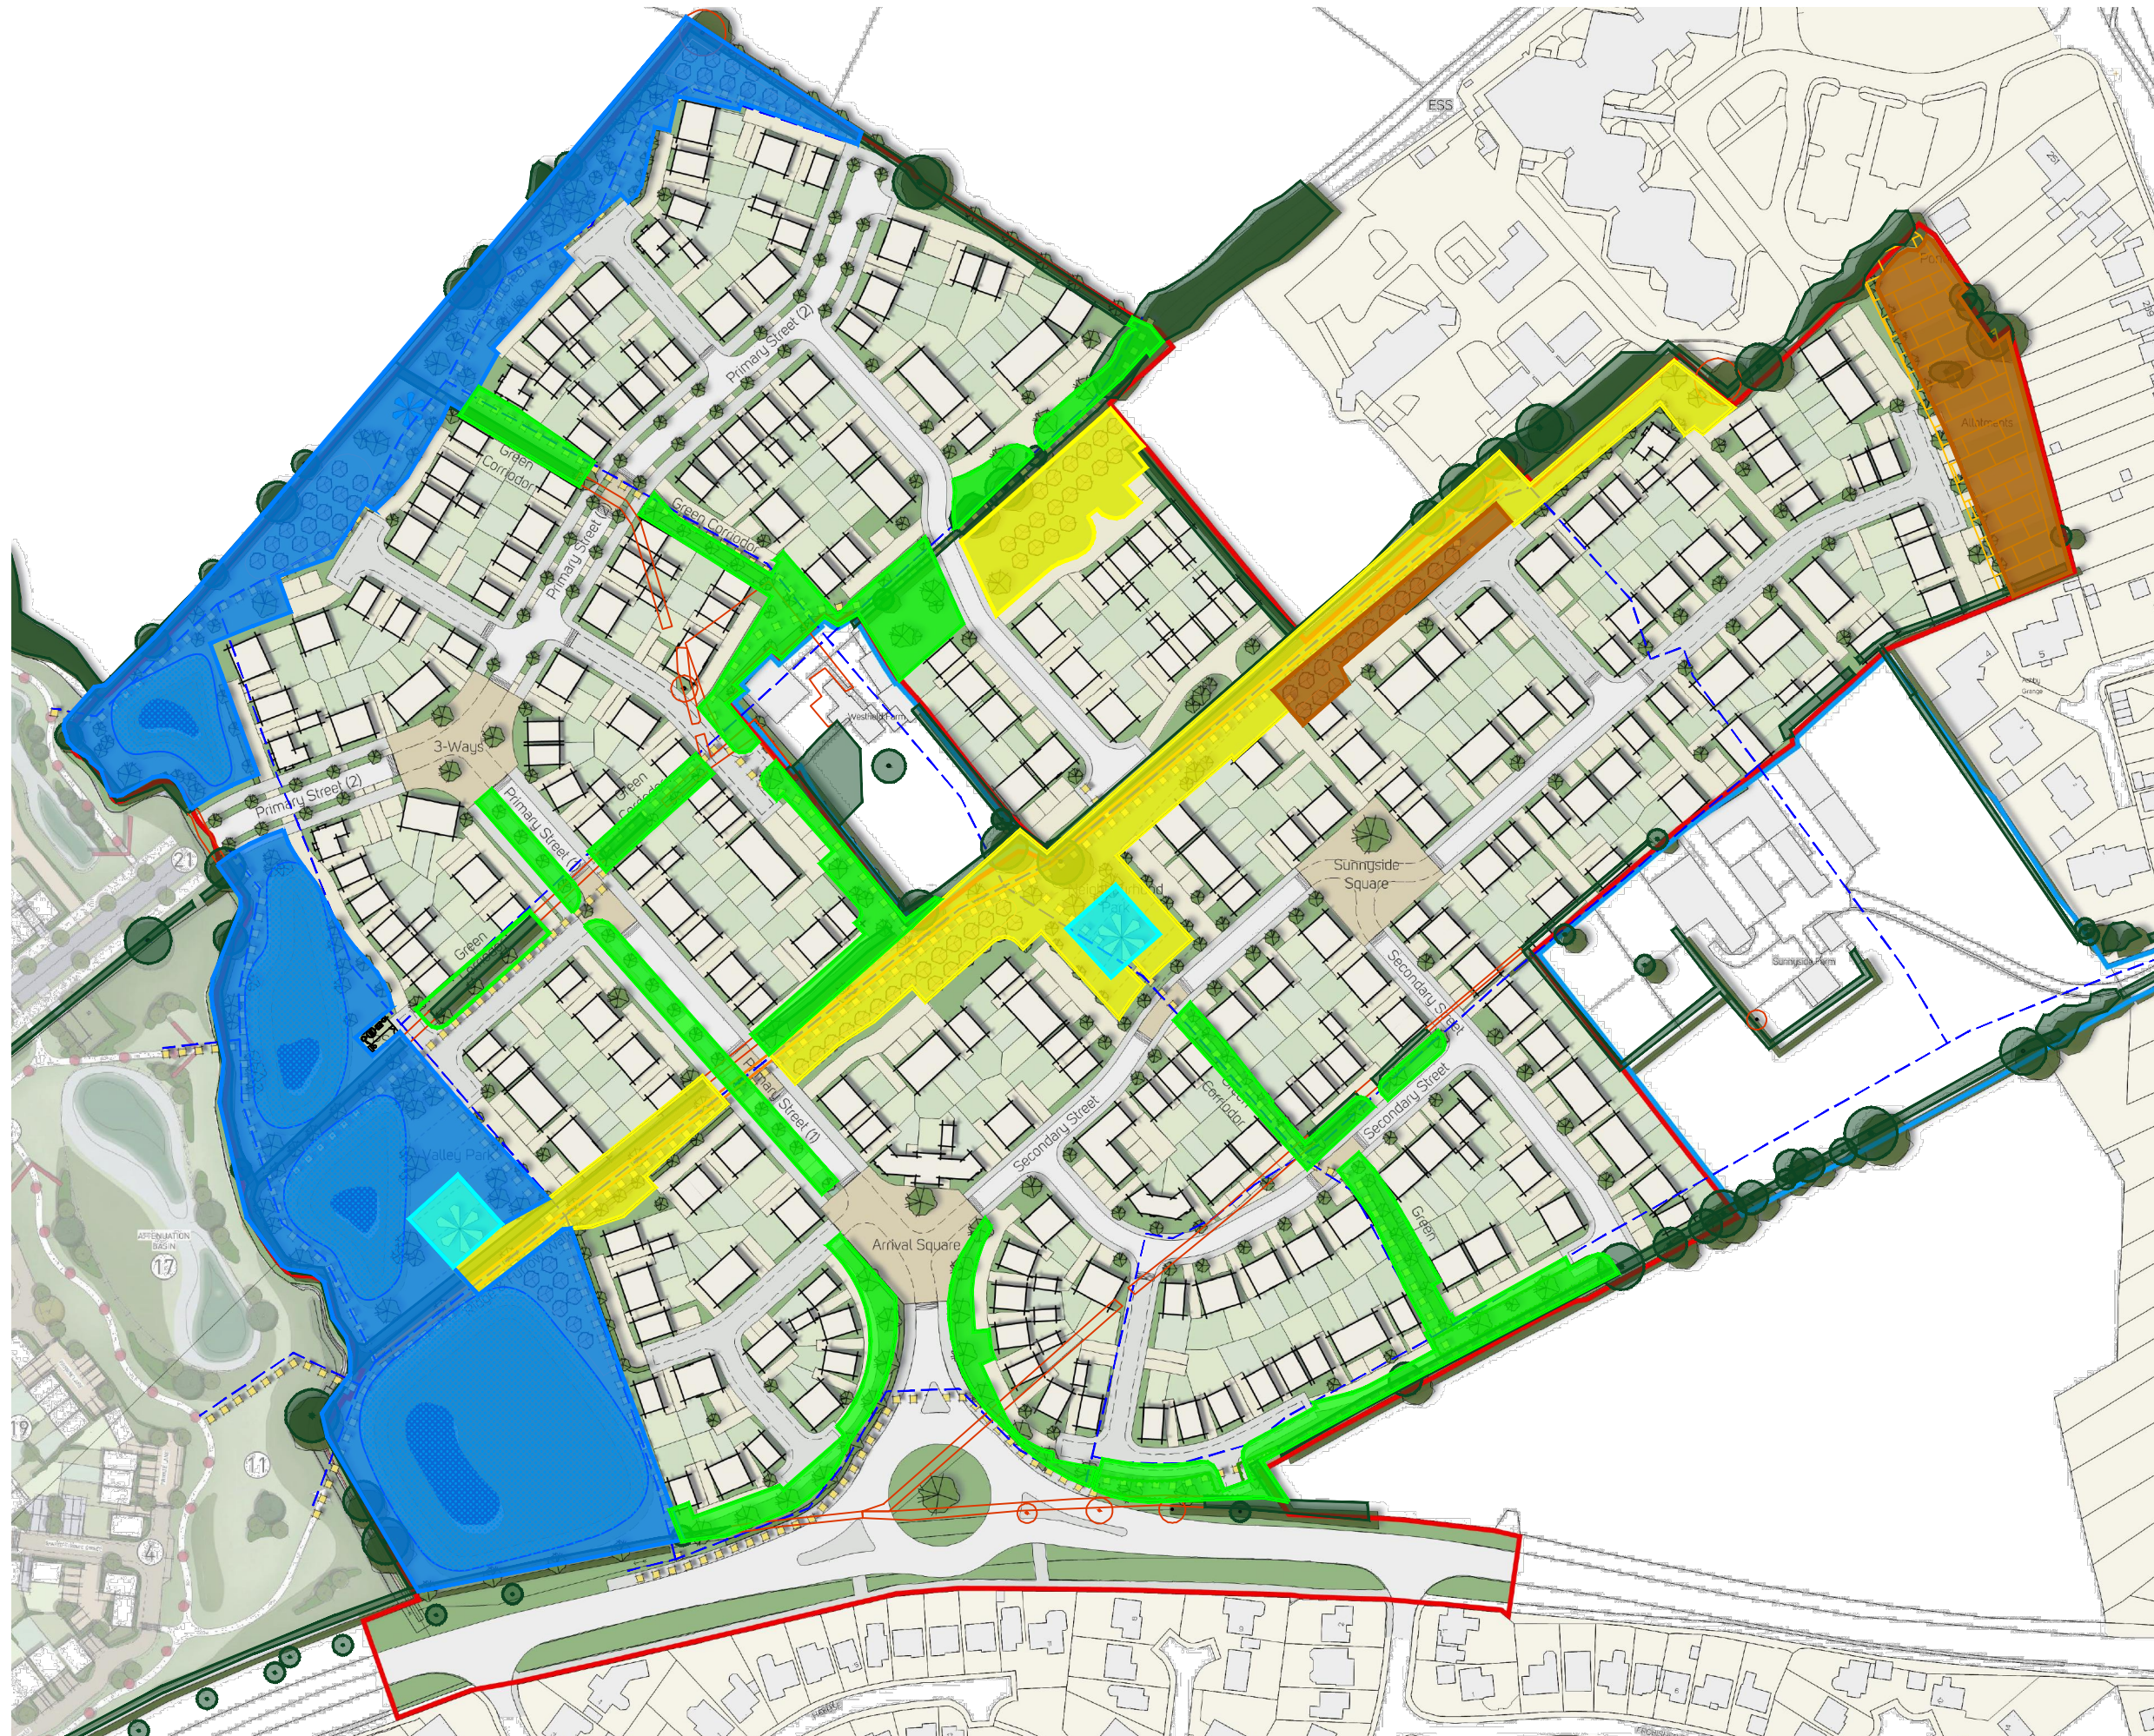




RICHBOROUGH

ZLA_1467

Hinckley

L-300

Landscape Typologies

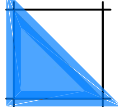
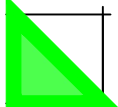
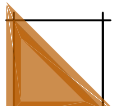
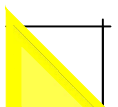
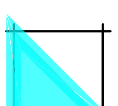
date January 2024

status information

rev **A**

A Updated illustrative layout F 22/02/24

LEGEND

-  Natural and Semi natural
2.2589ha
-  Parks and Gardens
0.9914ha
-  Allotments
0.3293ha
-  Amenity Green Space
0.8369ha
-  Provision for Children and Young People
0.08ha



scale 1 : 2,000 @ A3

30 St. Georges Square | Worcester | WR1 1HX | 01905 947 558
hello@zebralandscapes.co.uk

Zebra Landscape Architects Limited is registered in England and Wales.
Registered number: 11068394. Registered Office: 30 St Georges Square,
Worcester, WR1 1HX.

Copyright is reserved by Zebra Landscape Architects and the drawing is issued
on the condition that it is not copied either wholly or in part without first
obtaining written consent from them. Do not scale from this drawing, figured
dimensions only to be used. All dimensions to be checked on site before
commencement of any work, shop drawings or the ordering of materials. This
drawing is to be read in conjunction with appropriate consultant engineers
drawings, schedules, specification and manufacturer's information.