




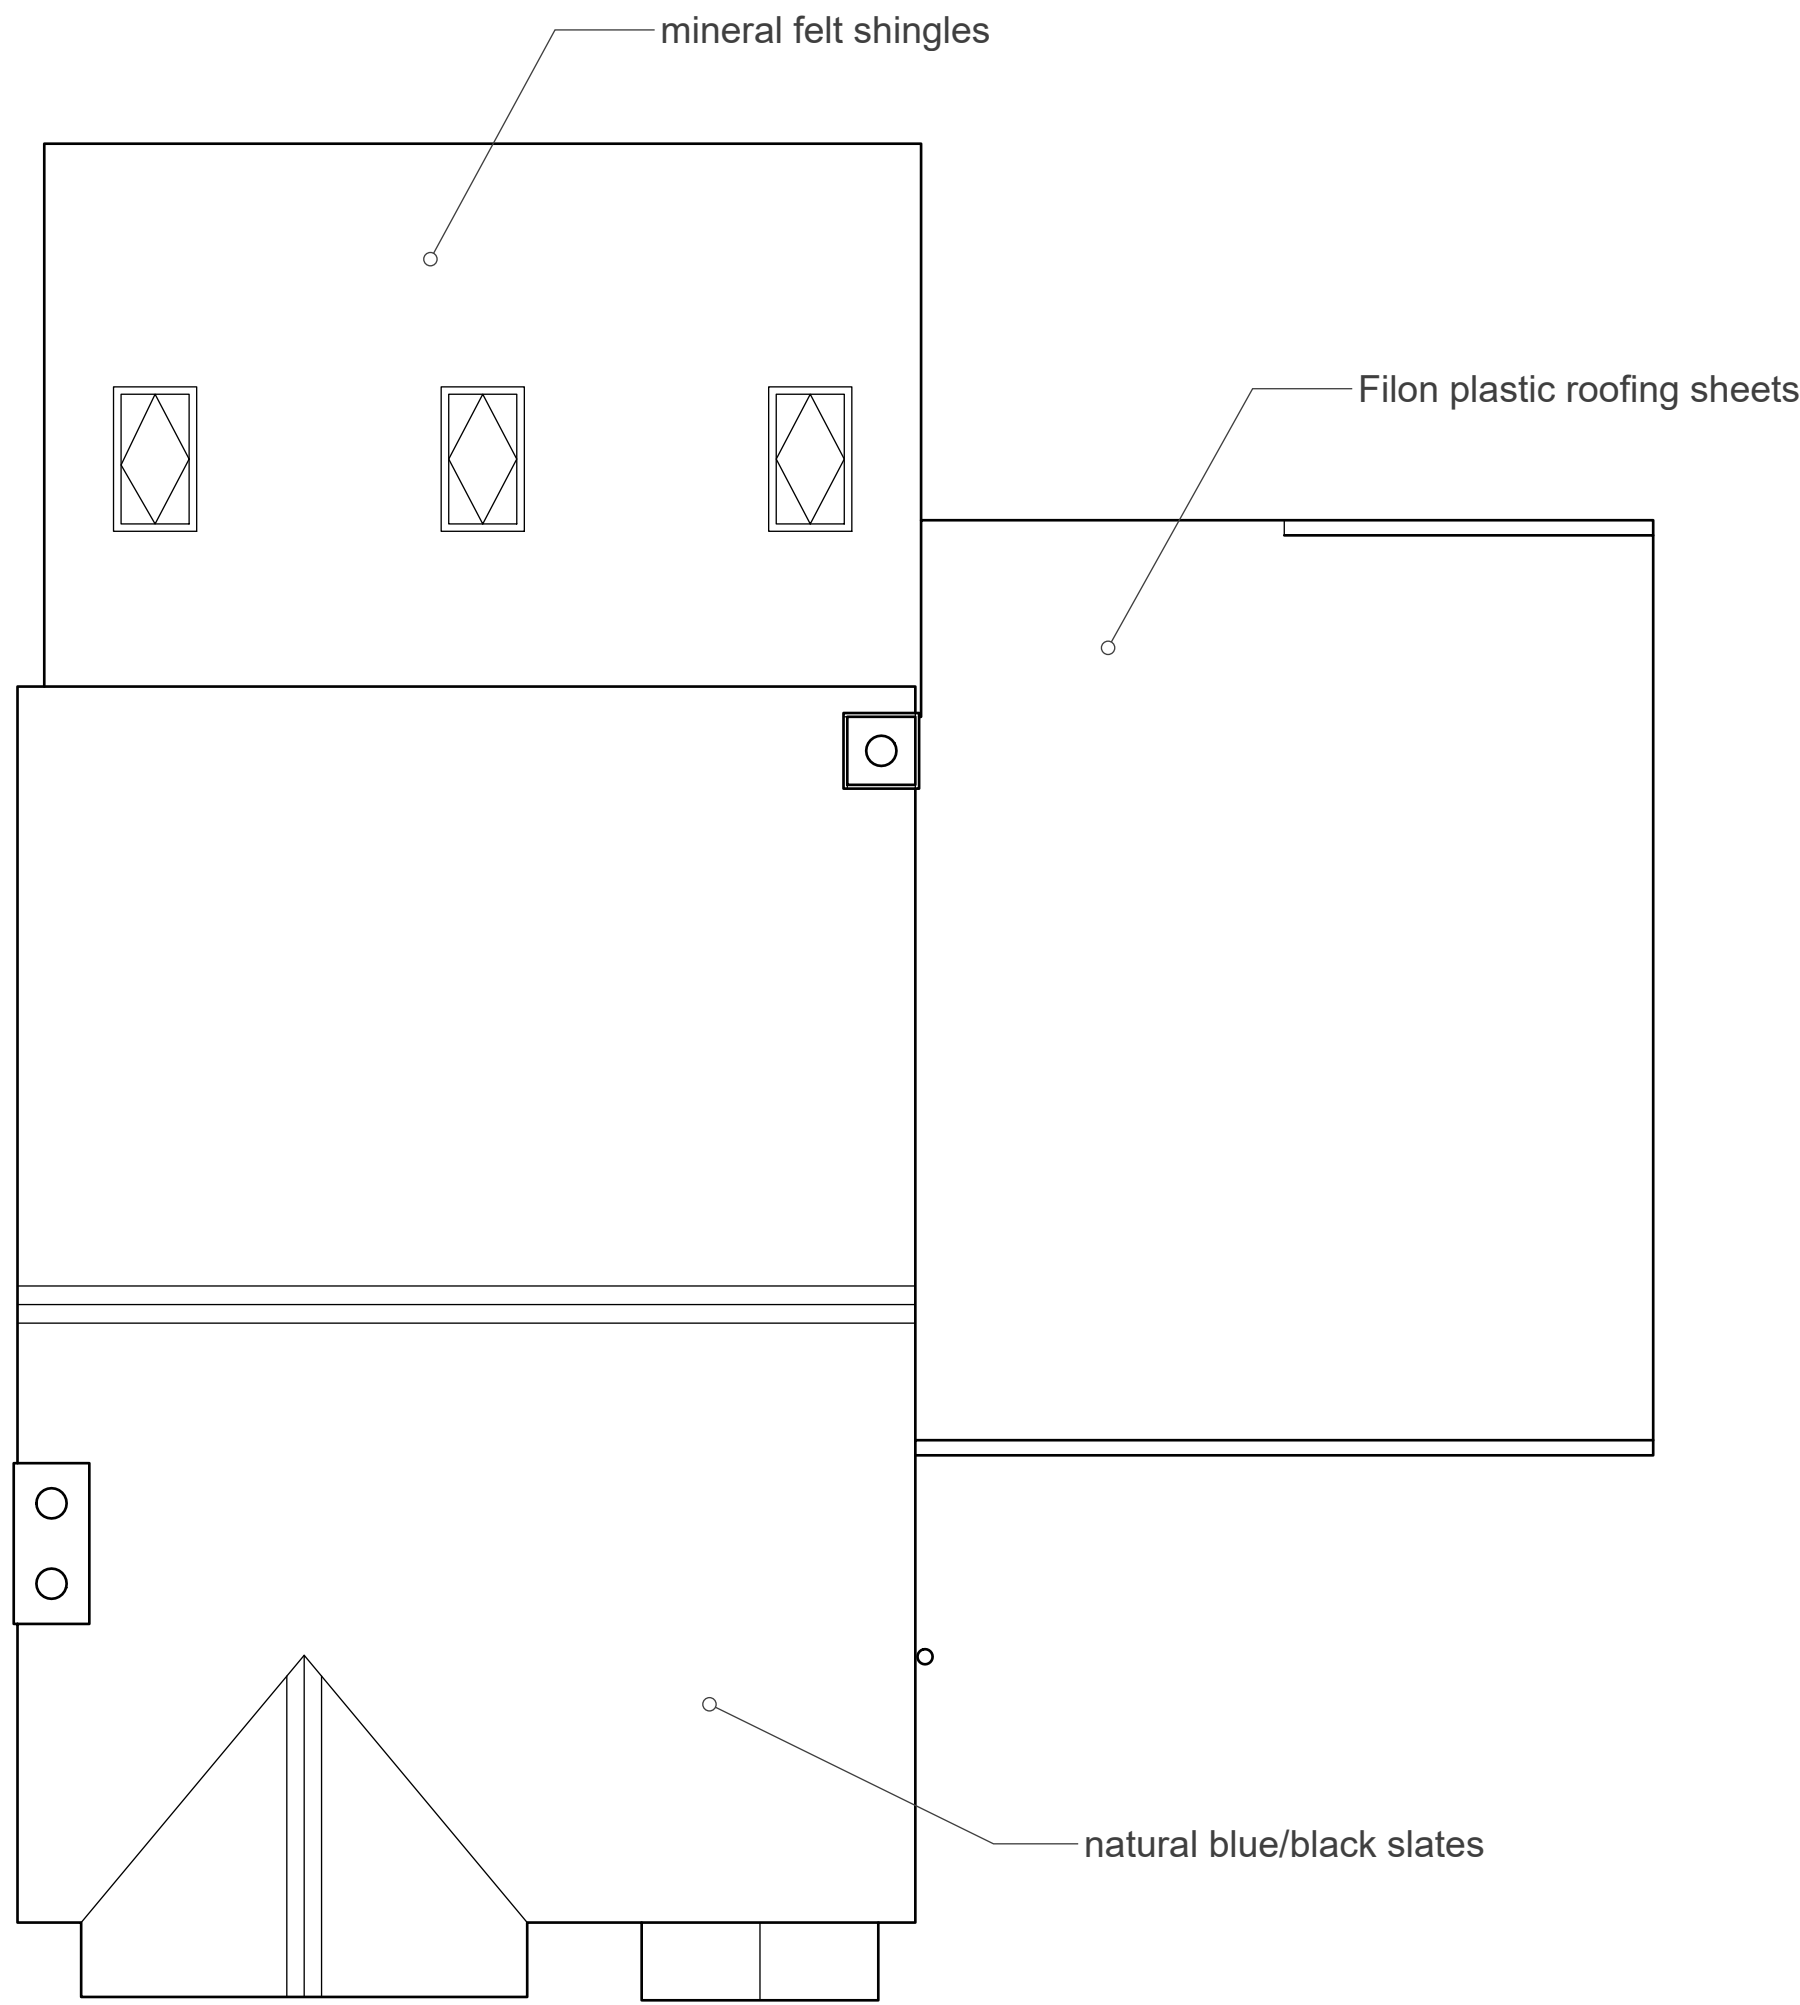


ROOF PLAN AS EXISTING

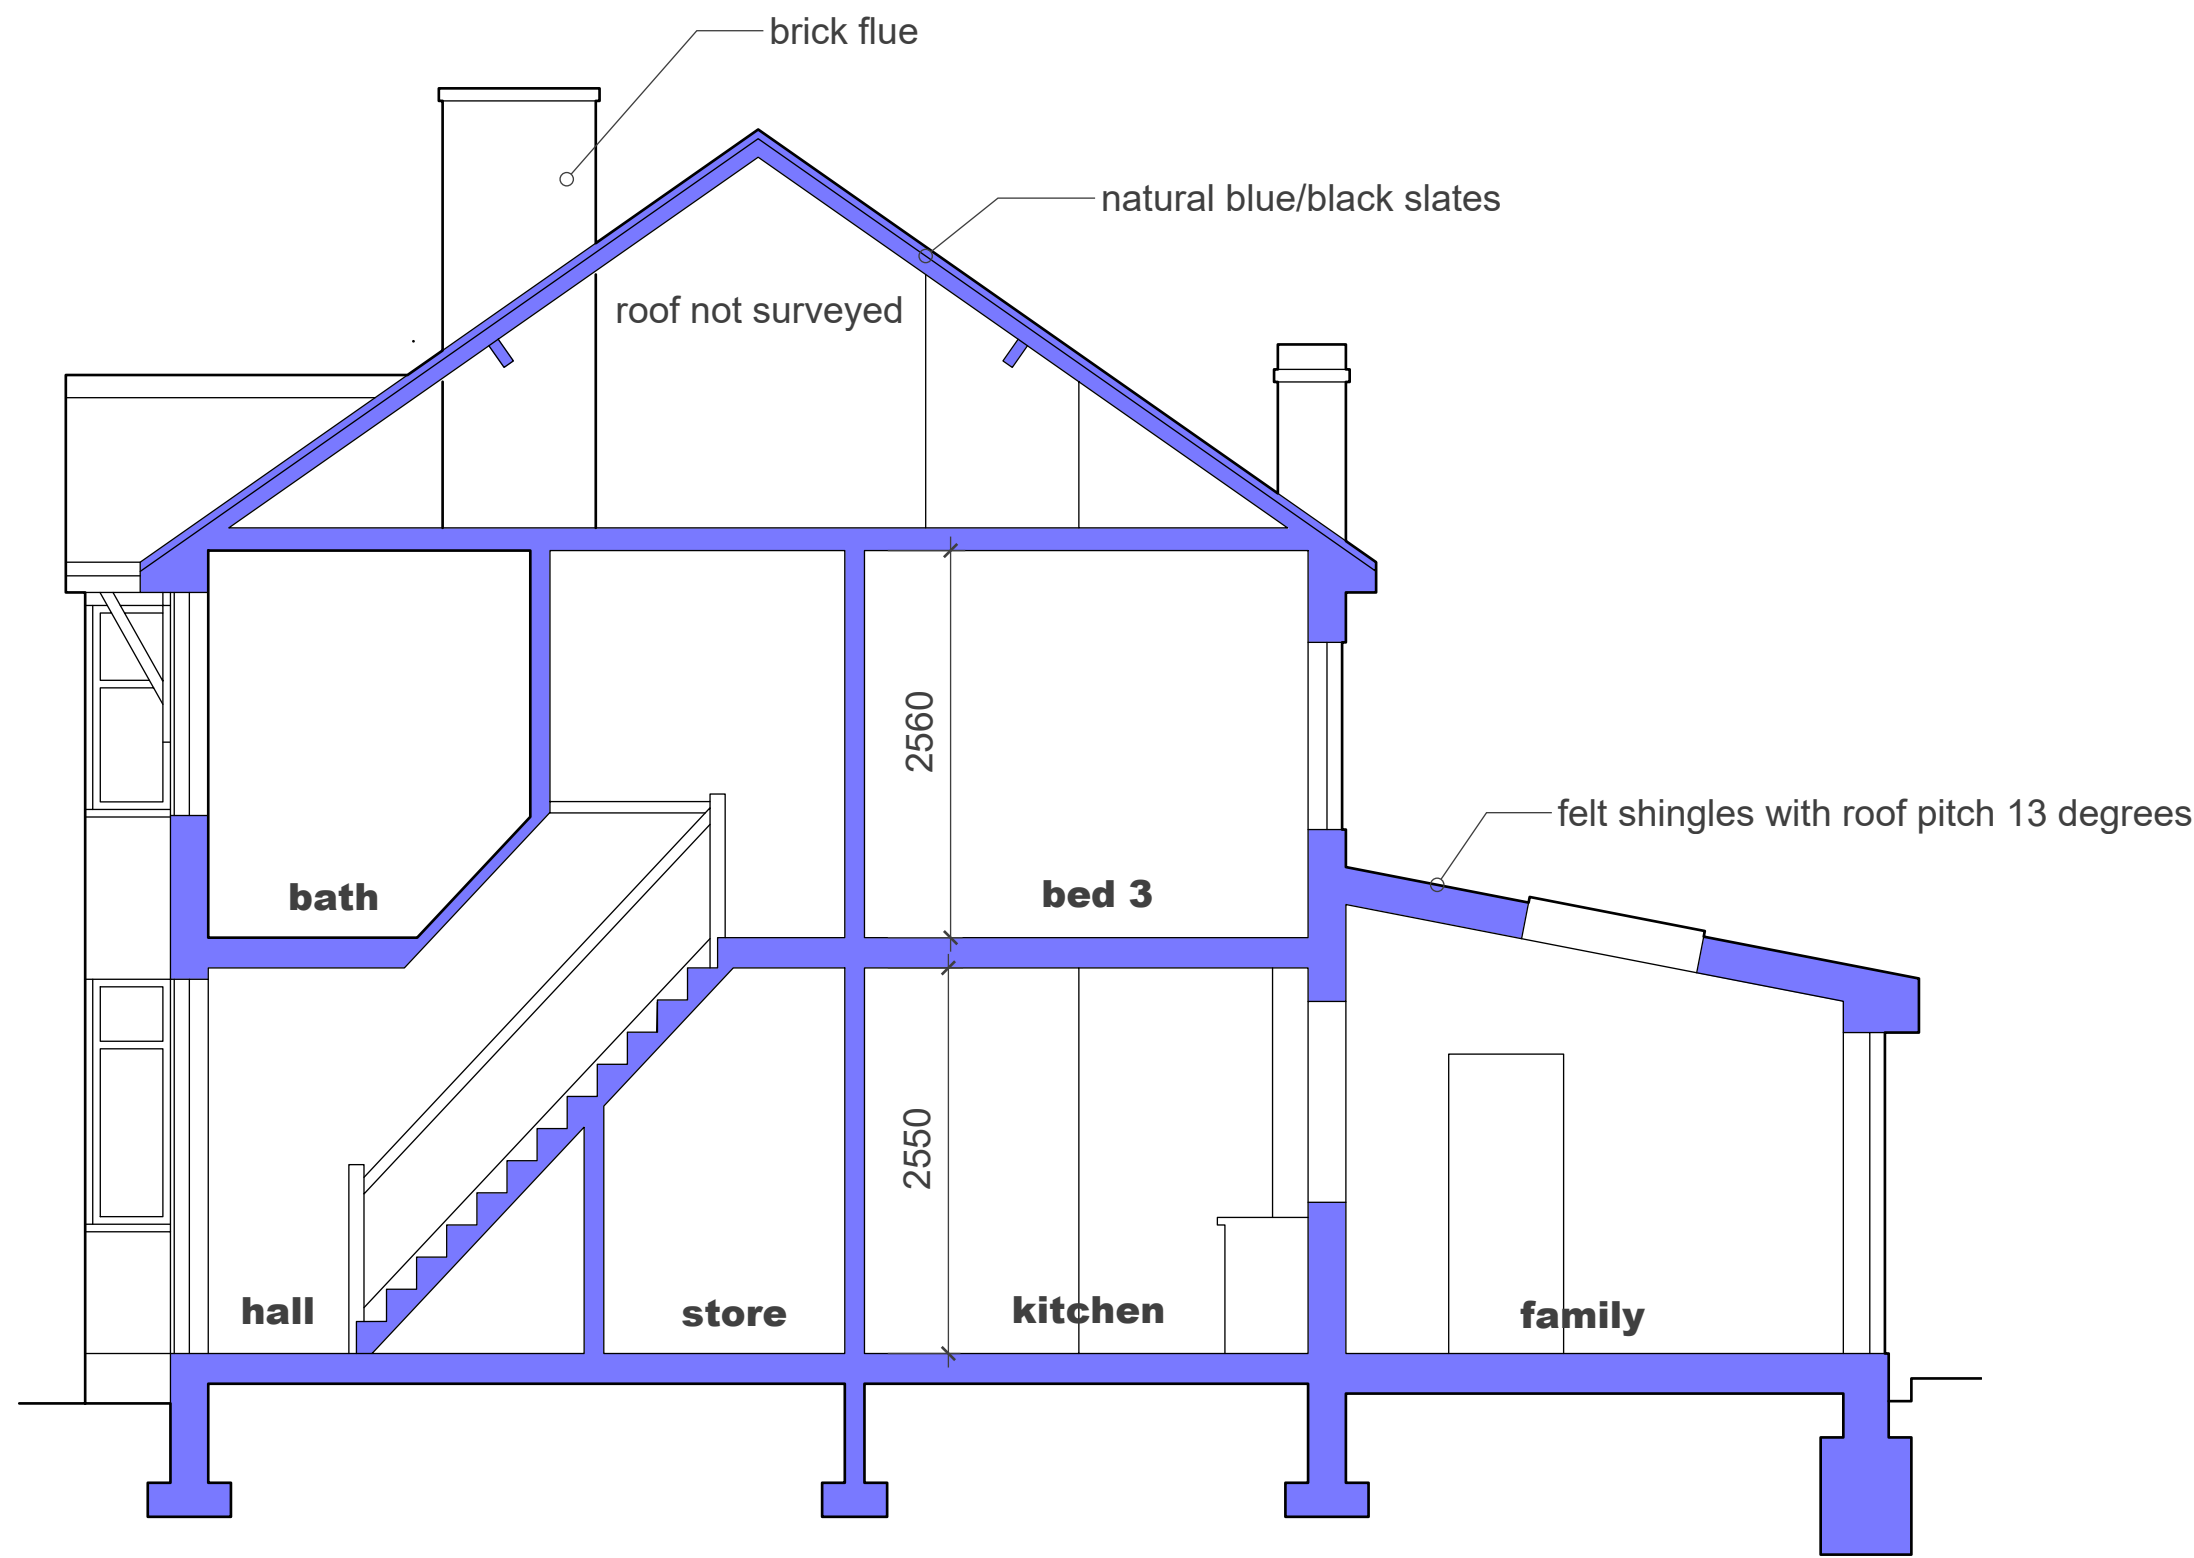

SECTION X-X

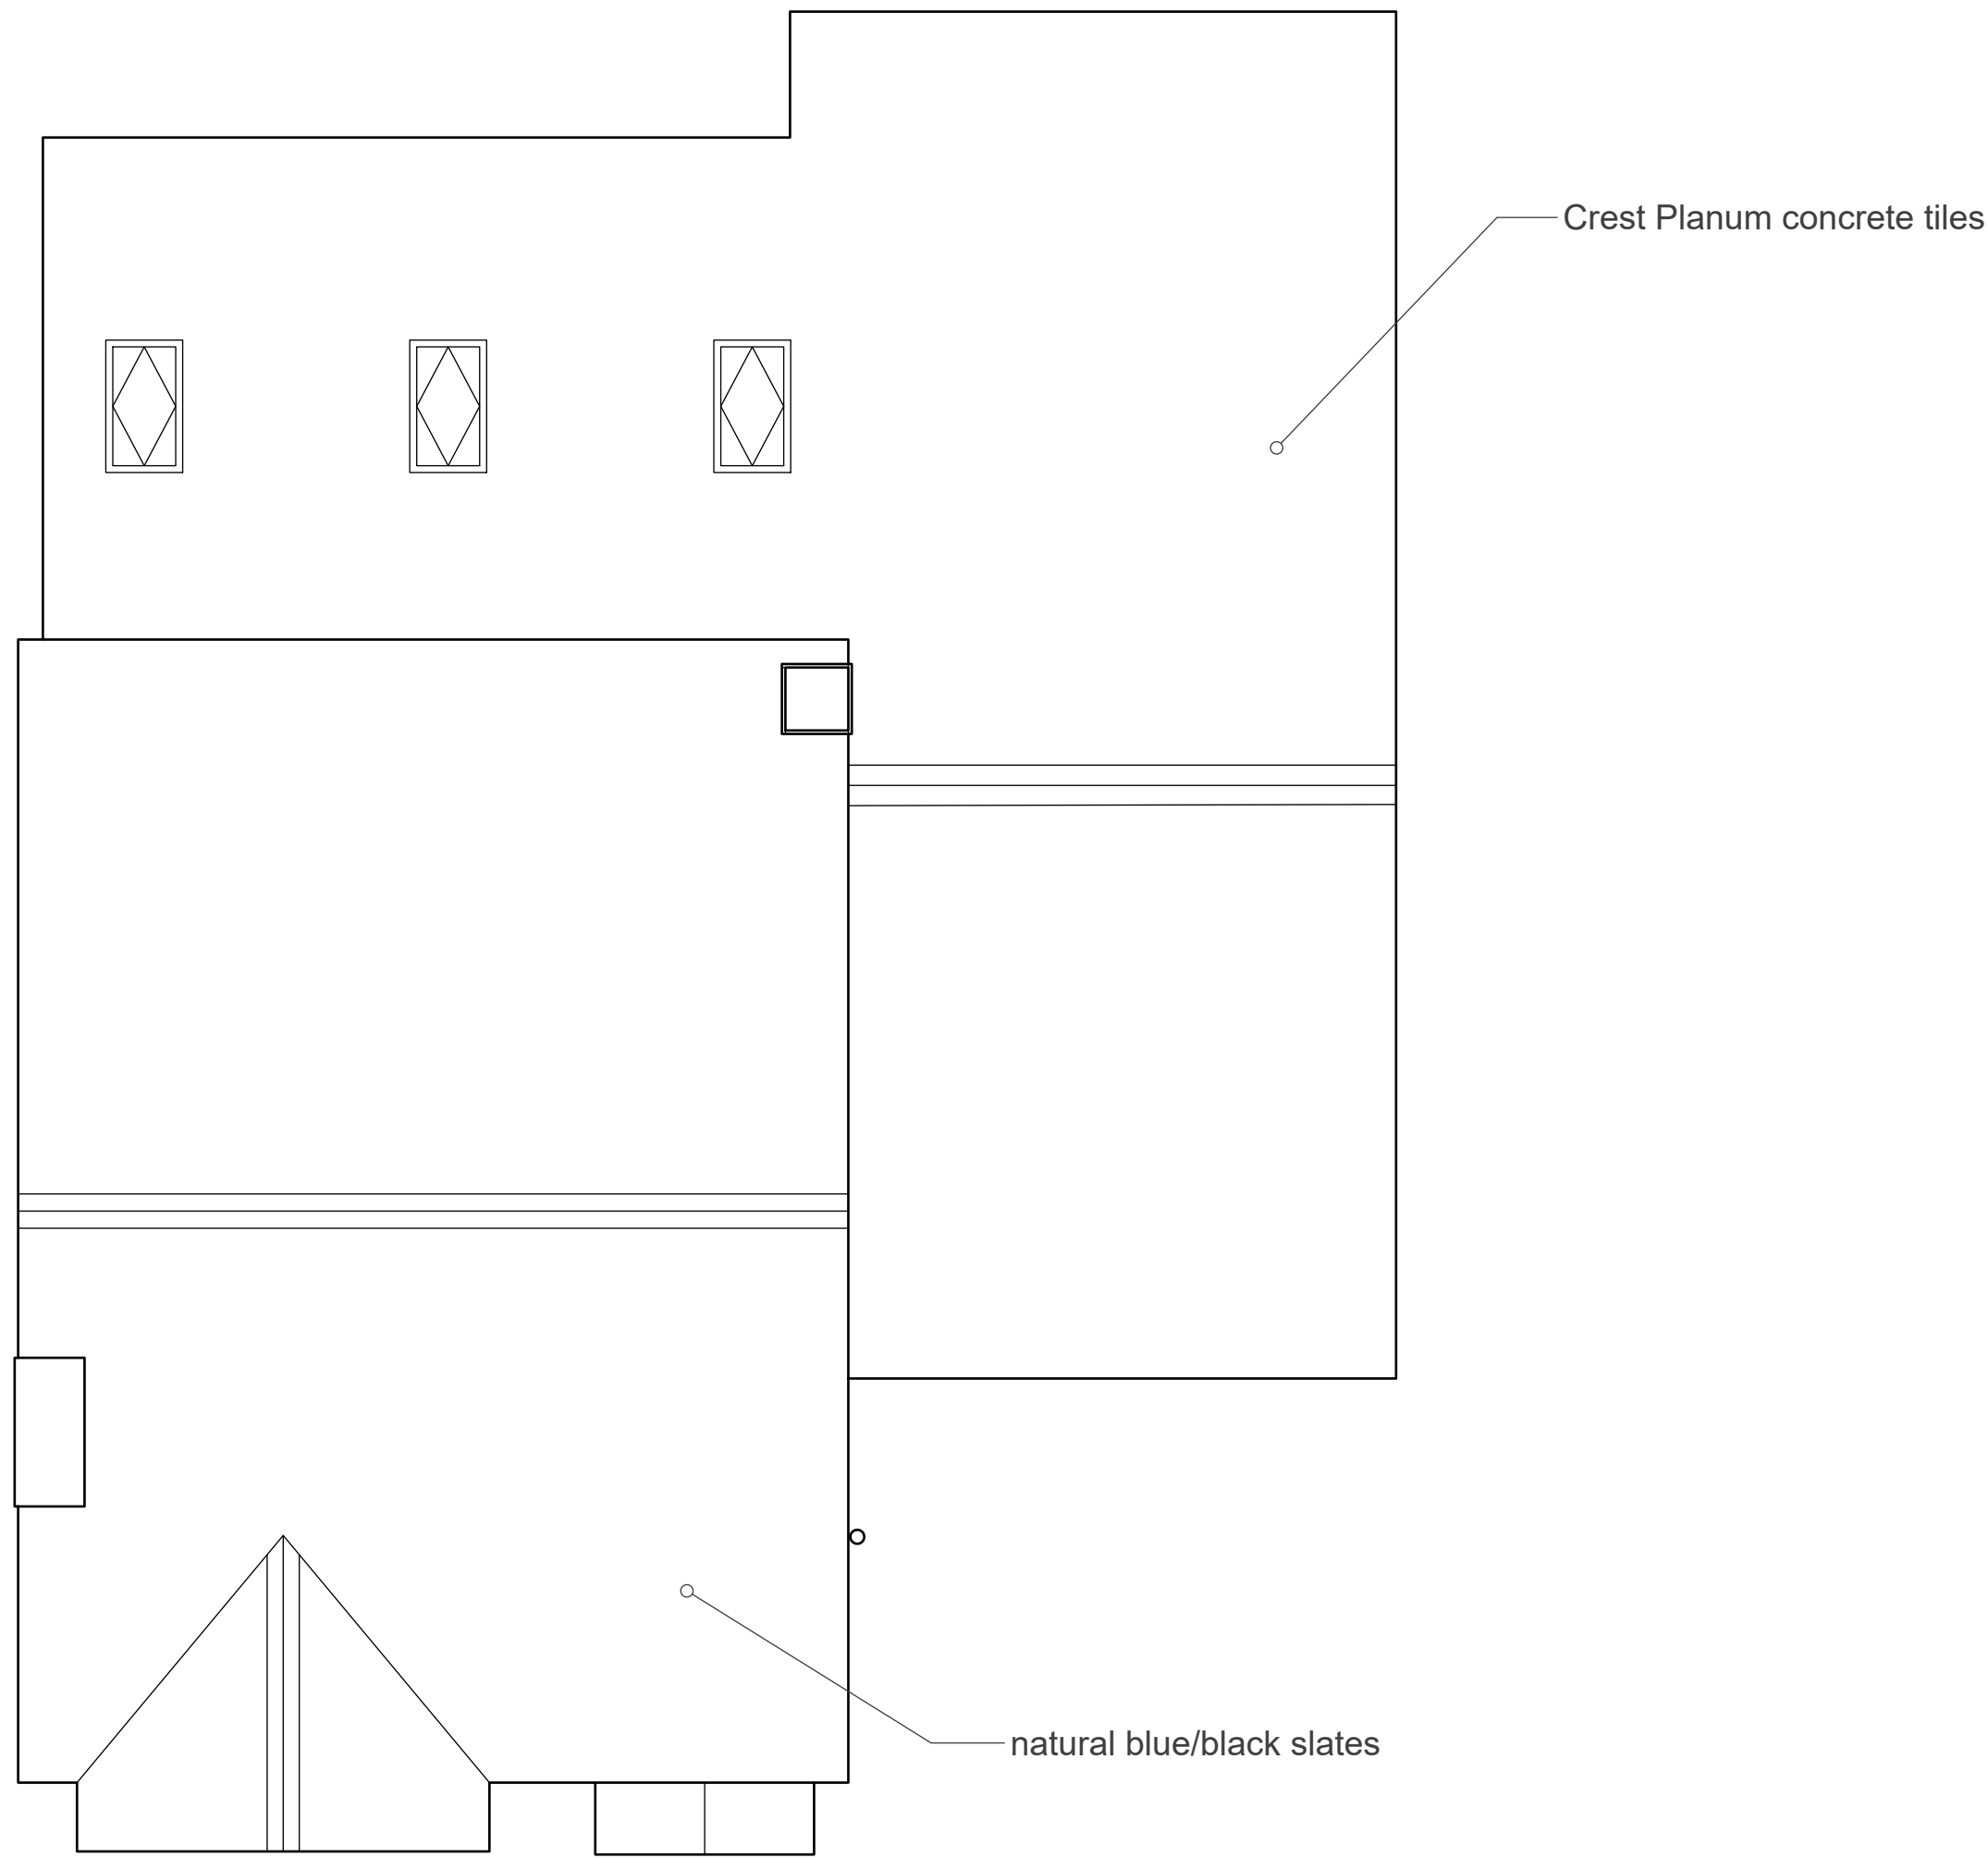

ROOF PLAN AS PROPOSED

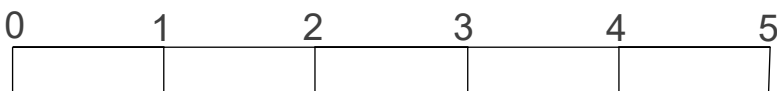

scale bar in metres @ 1:50 scale

NOTES

REVISIONS

NEW SIDE REAR EXTENSION TO
34 HILL STREET HINCKLEY

SECTION AS EXISTING & ROOF PLANS

1:50 @ A1

25 6 26

db
David F Barnes Dip Arch RIBA
14 Pyeharps Road Burbage LE10 2JE
Telephone 01455 633410

B25/19/E02