




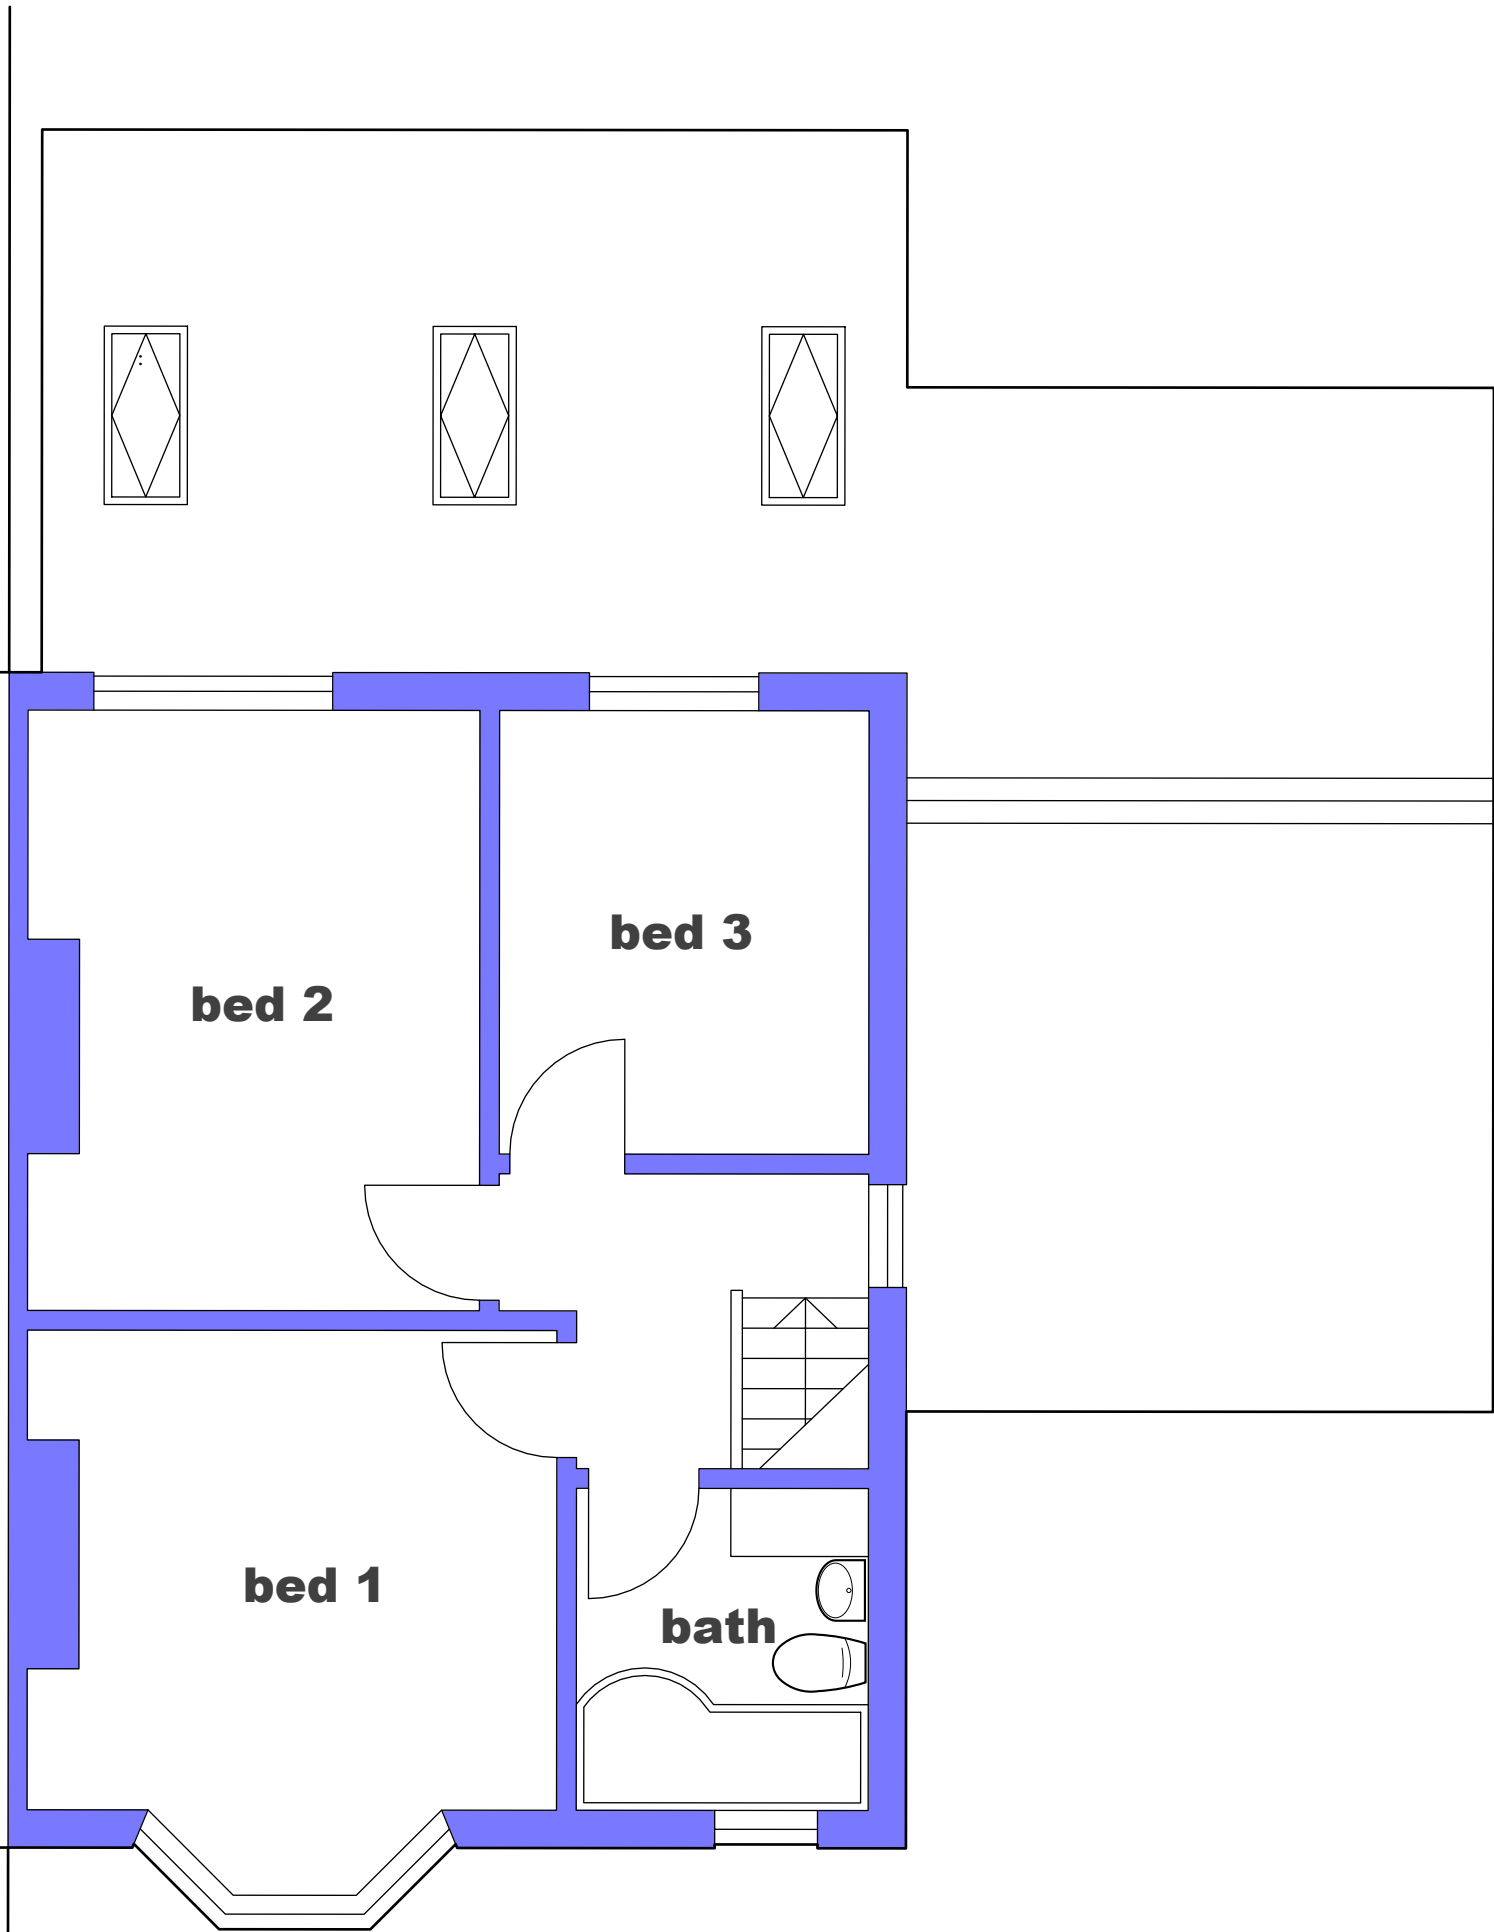

FIRST FLOOR PLAN

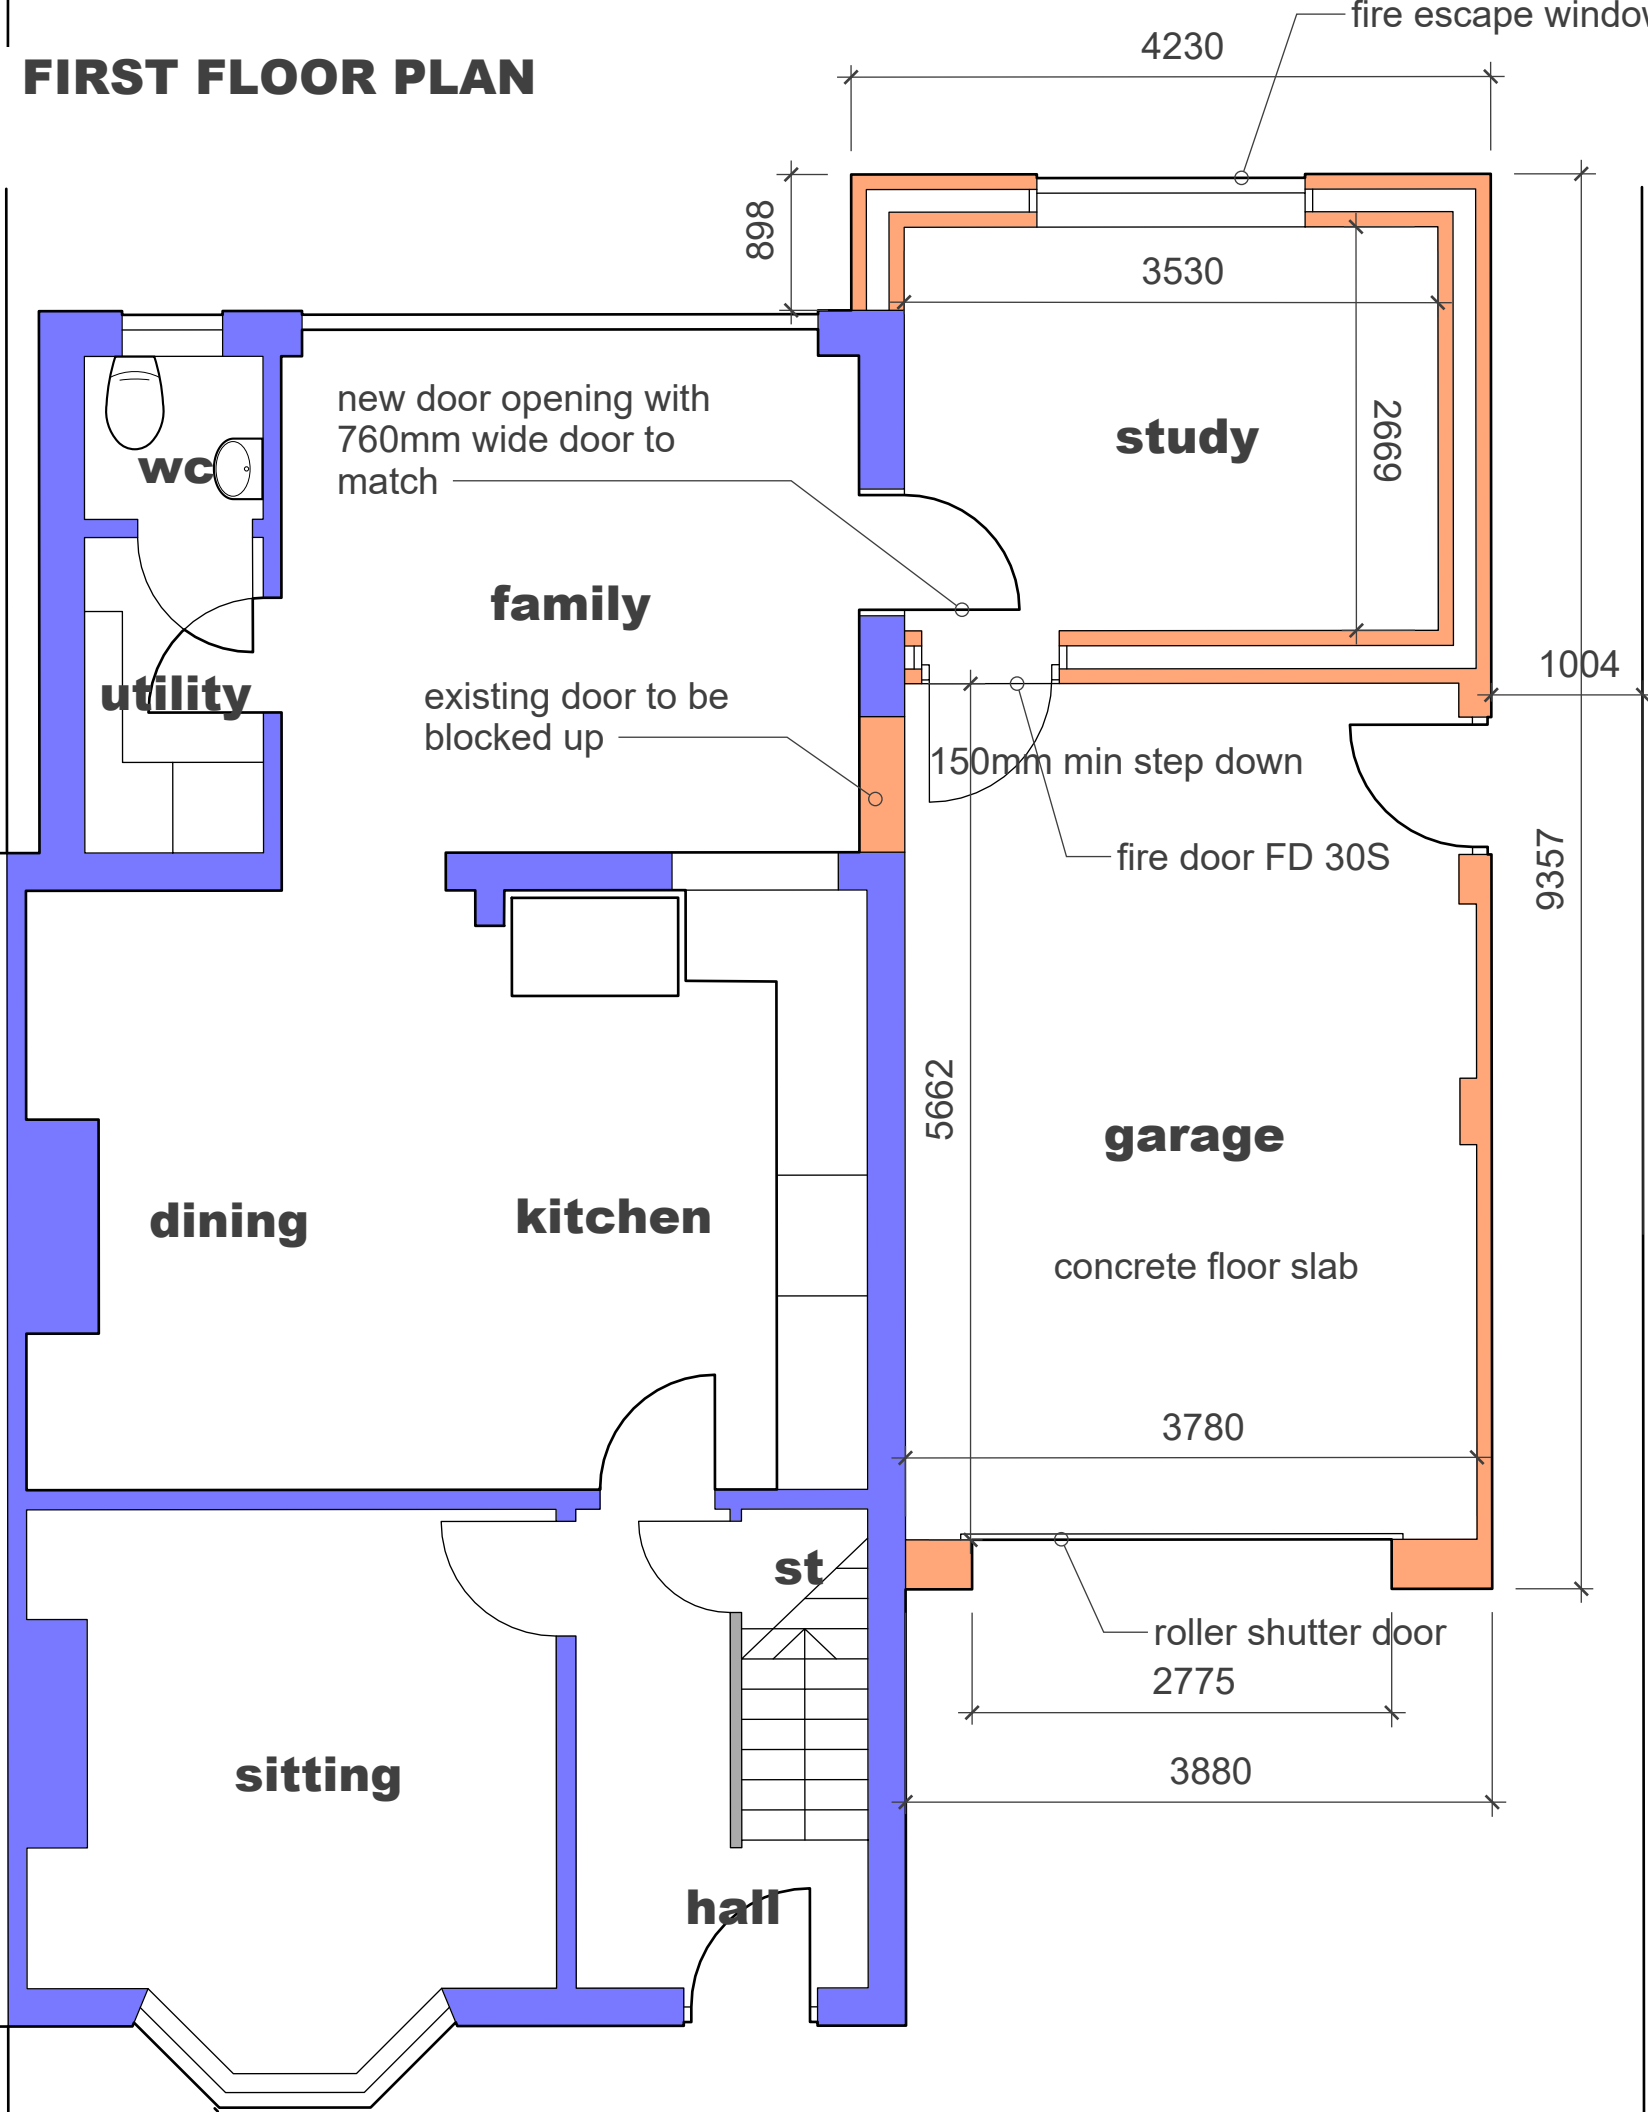


GROUND FLOOR PLAN

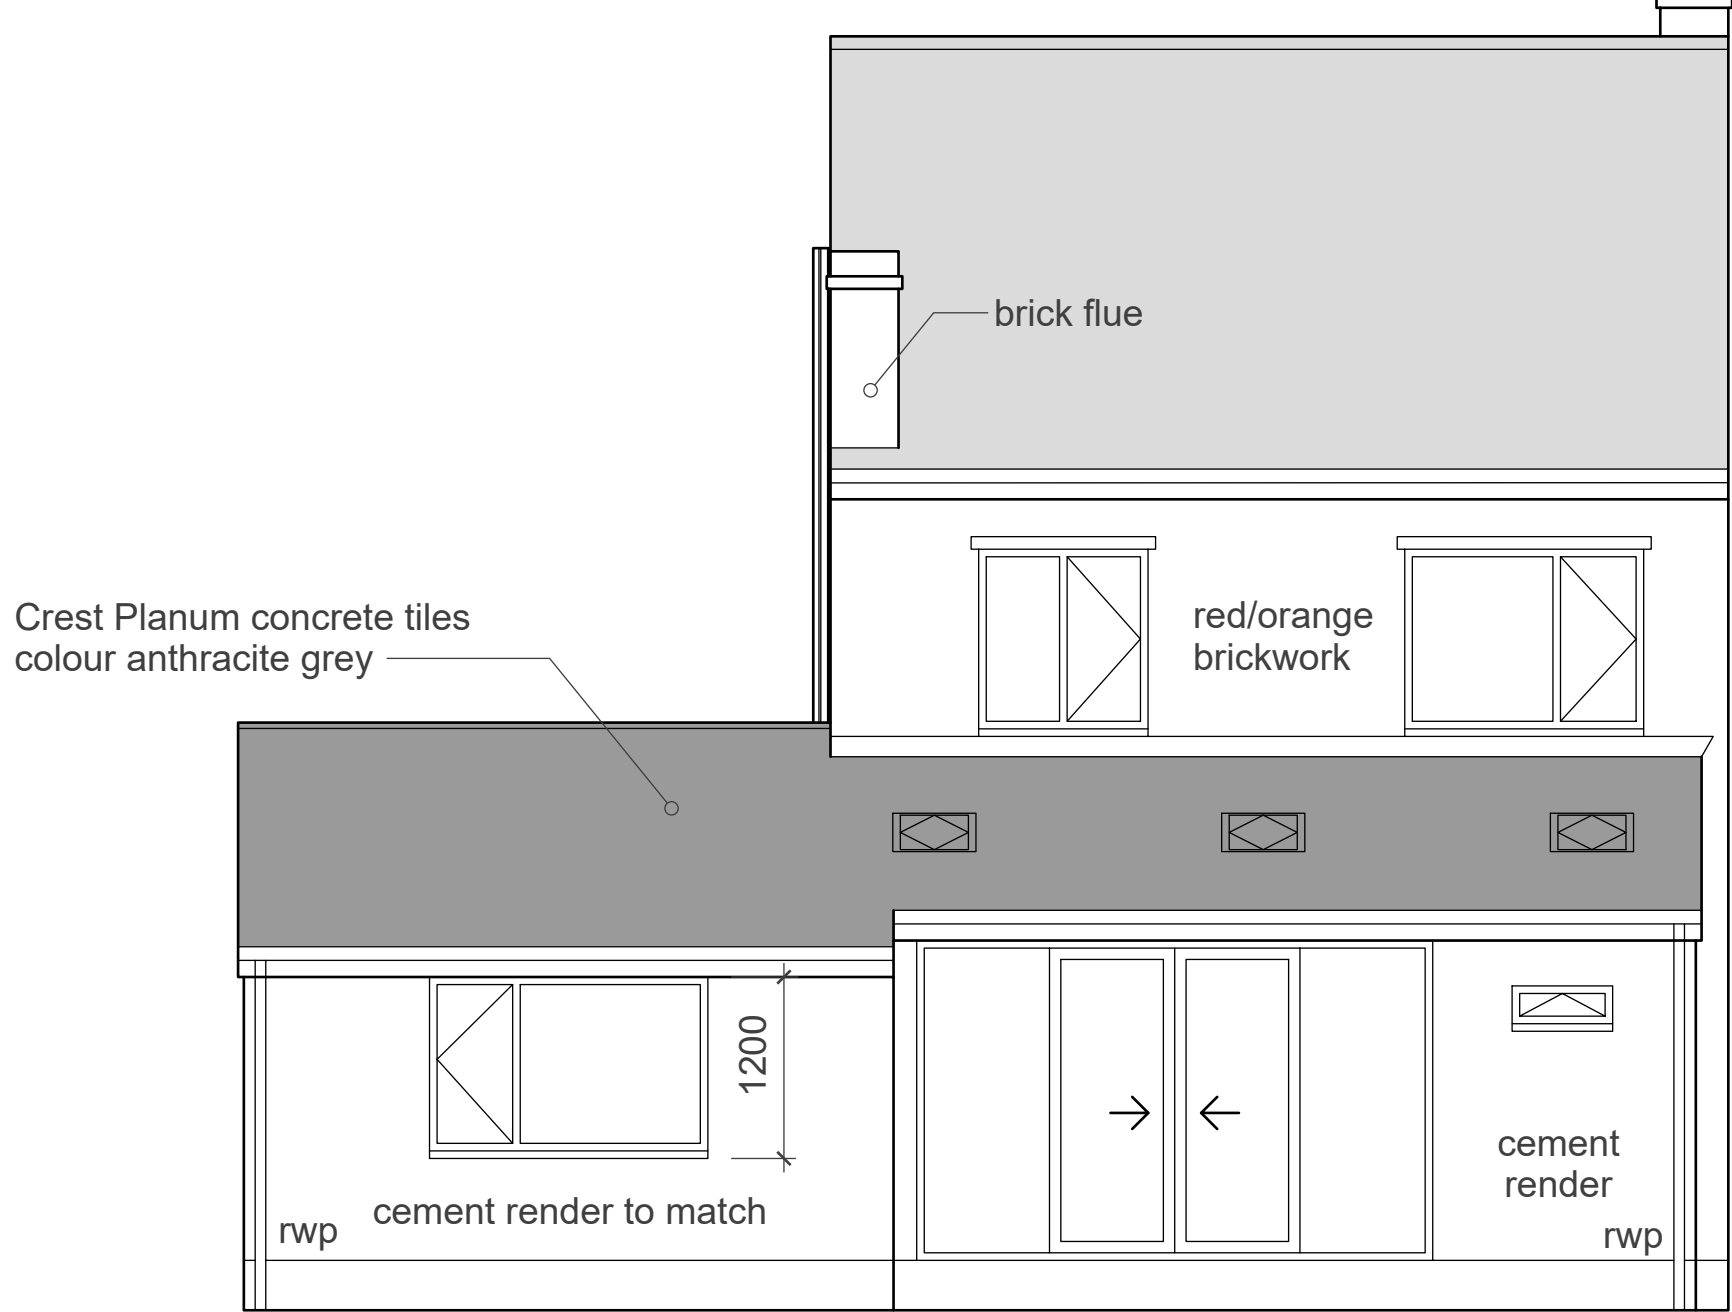


NORTH EAST ELEVATION




SOUTH WEST ELEVATION

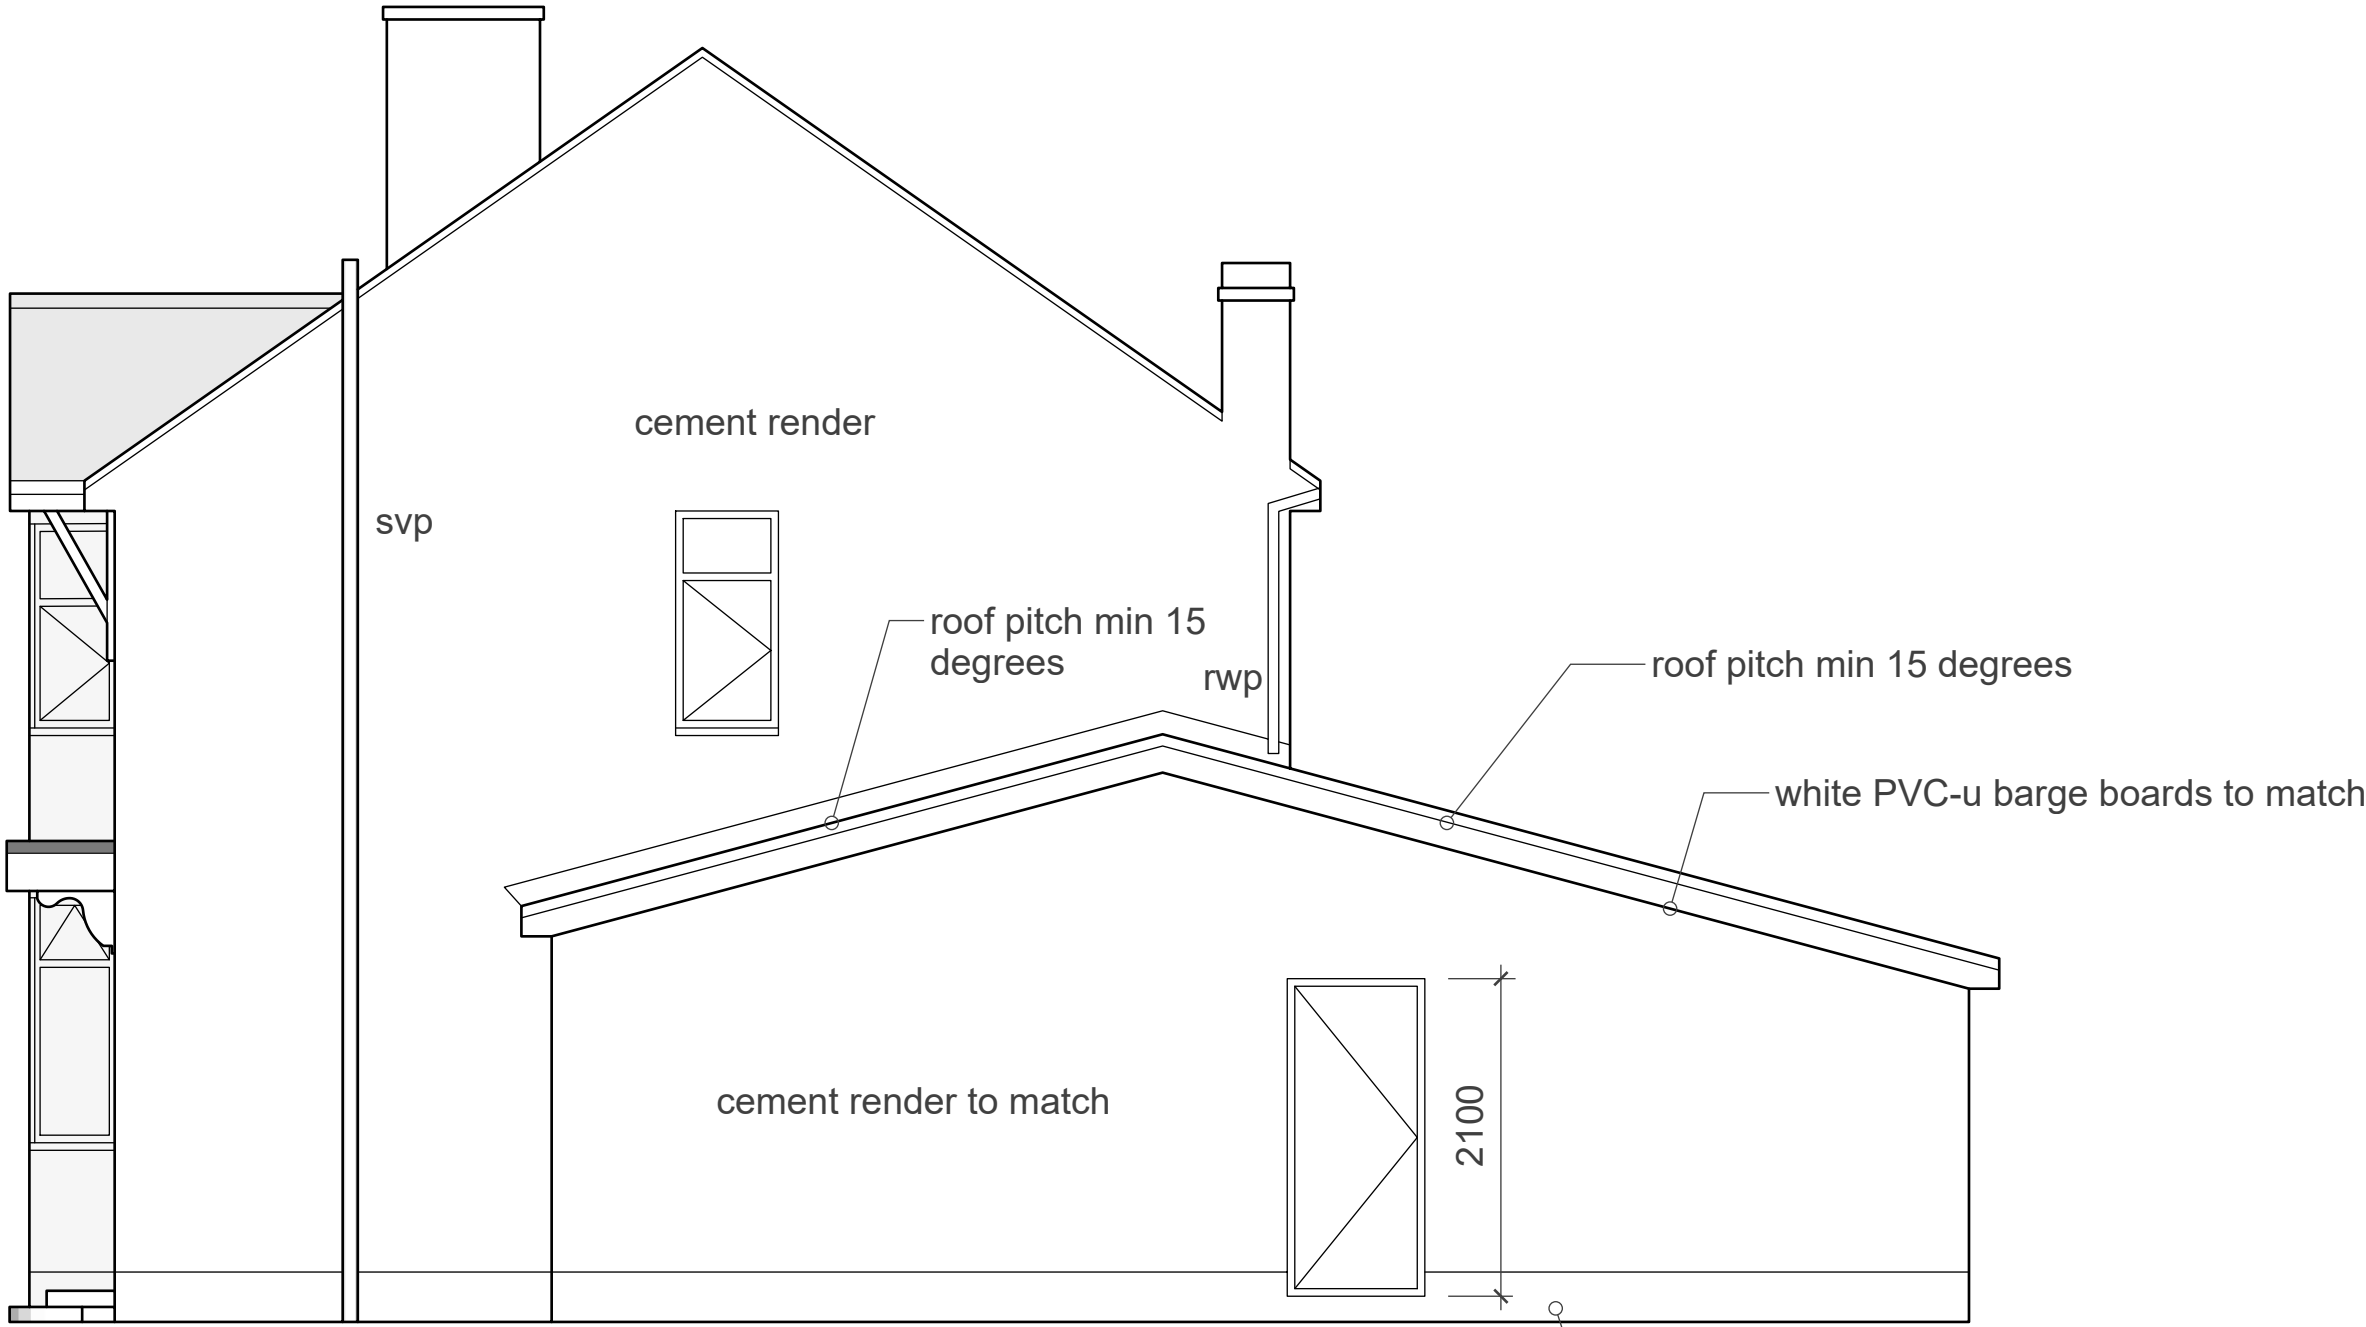

SOUTH EAST ELEVATION

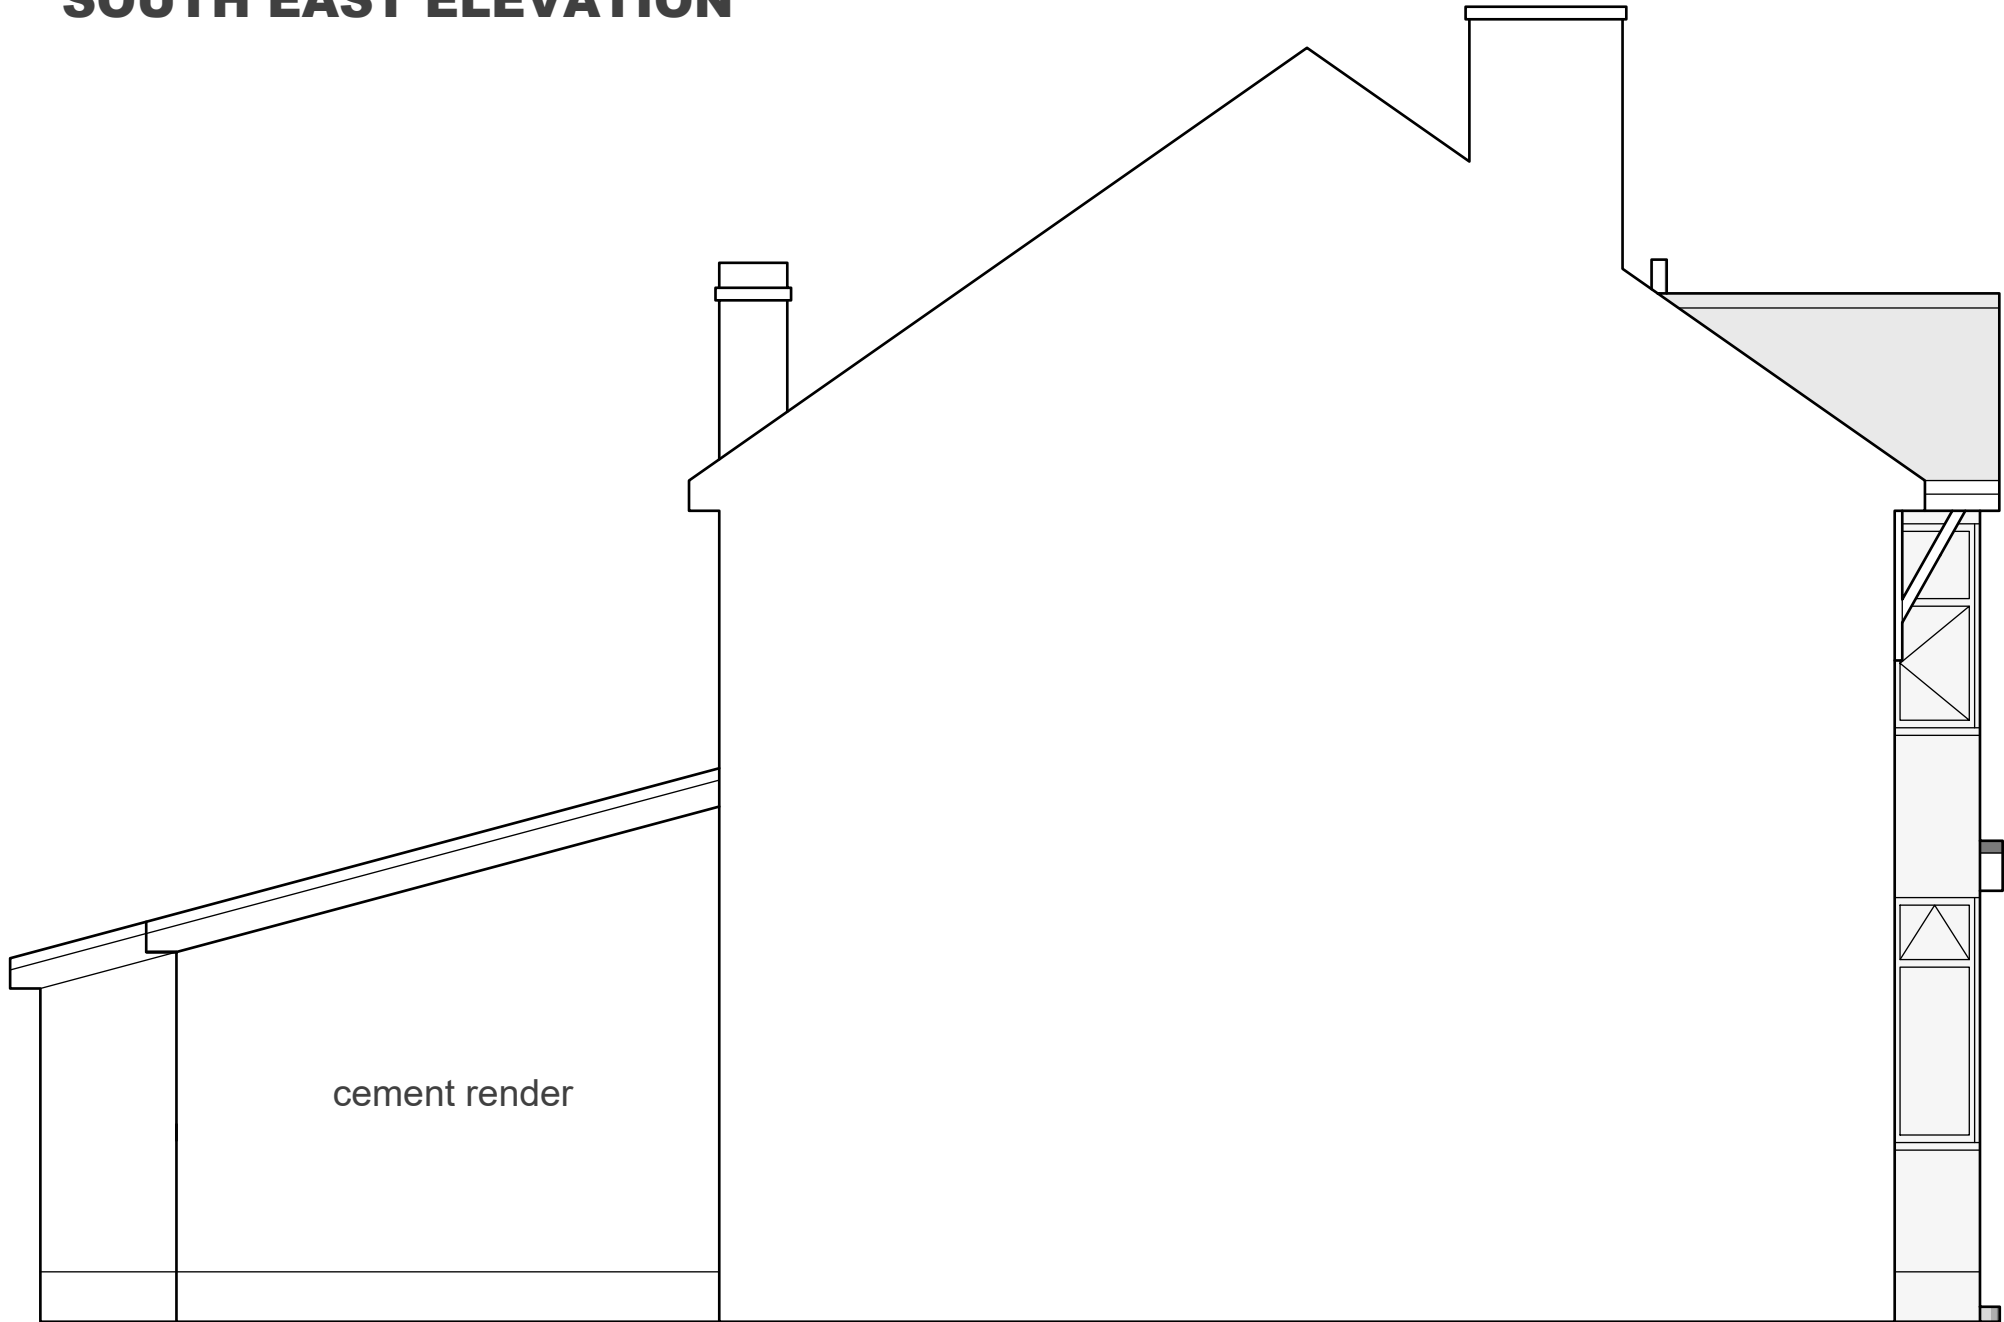

NORTH WEST ELEVATION

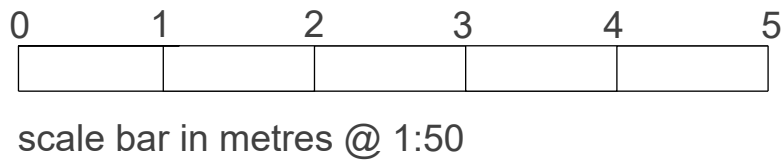

NOTES

REVISIONS

A	Ground floor area revised	1 6 26
B	New roof pitch to be min 15 degrees	23 6 26

NEW SIDE & REAR EXTENSIONS TO 34 HILL STREET HINCKLET

PLANS & ELEVATIONS AS PROPOSED

1:50 @ A1 1 6 26

db
David F Barnes Dip Arch RIBA
14 Pyeharps Road Burbage LE10 2JE
Telephone 01455 633410

B25/19/P01B