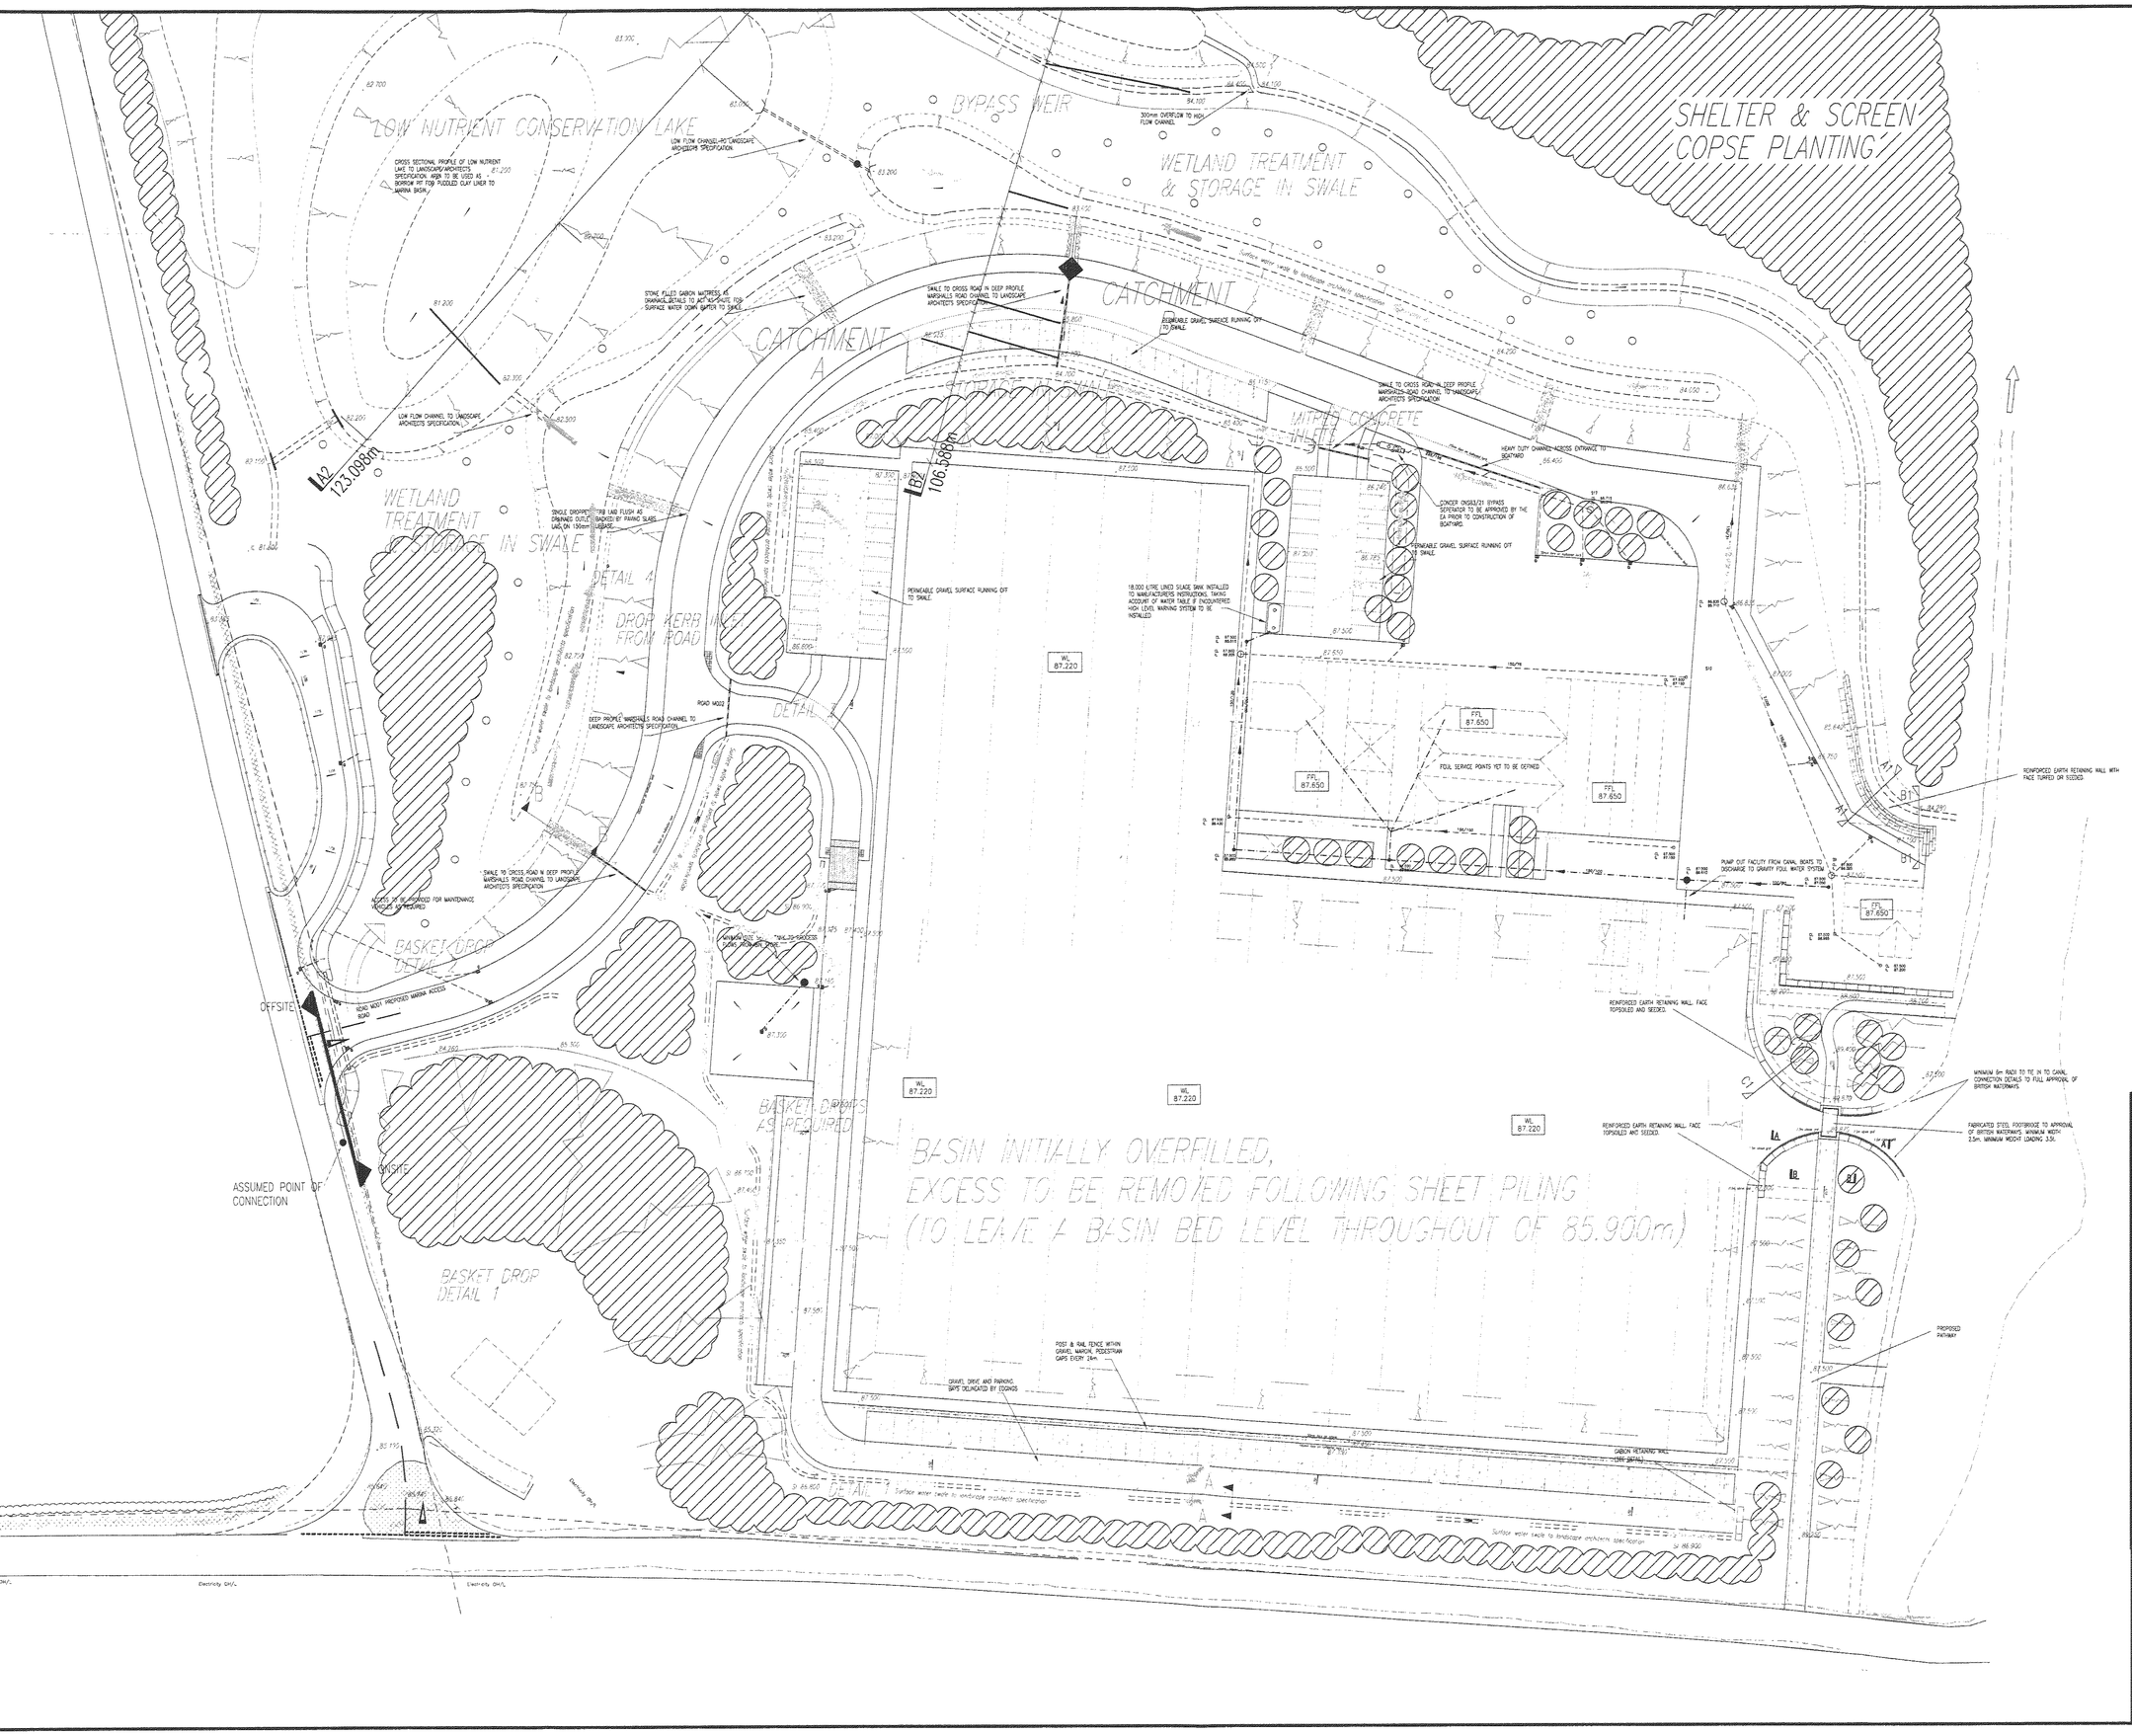

NOTES:

1. DO NOT SCALE THIS DRAWING. ALL DIMENSIONS ARE IN MILLIMETERS UNLES NOTED OTHERWISE. ANY DISCREPANCIES ARE TO BE REPORTED TO THE ENGINEER IMMEDIATELY.

2. THIS DRAWING IS TO BE READ IN CONJUNCTION WITH ALL OTHER ARCHITECTS AND ENGINEERS DRAWINGS, AND THE SPECIFICATION.

3. ALL WORK IS TO BE TO THE SATISFACTION OF THE ENGINEER AND LOCAL AUTHORITY BUILDING CONTROL AND SHALL COMPLY WITH THE SPECIFICATION FOR HIGHWAY WORKS.

4. ALL WORKMANSHIP AND MATERIALS ARE TO BE TO CURRENT BRITISH STANDARDS.

5. ALL SERVICES ARE TO BE LOCATED AND PROTECTED AS NECESSARY BY THE CONTRACTOR PRIOR TO THE COMMENCEMENT OF THE WORKS.

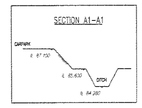

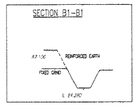

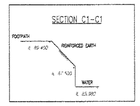

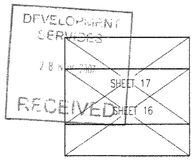

KEY TO SHEET LAYOUT

Rev	Amendments	Drawn	Approved	Date
F	REVISIONS TO BRITISH WATERWAYS COMMENTS.	RGW	RGW	05.11.07
E	SECTIONS ADDED	DWC	RGW	15.03.07
D	ADDITIONAL SUDS MEASURES, BOATYARD REVISED.	RGW	RGW	23.02.07
C	REVISED LAYOUT FOR ENLARGED MARINA	RGW	RGW	18/09/06
B	ADD BACKDROP TO FOUL DRAINAGE	RGW	RGW	21.03.06
A	ADD FOUL AND SURFACE WATER DRAINAGE	RGW	RGW	24.02.06

jms CIVIL & STRUCTURAL CONSULTING ENGINEERS

Unit 7 Deben Mill, Old Maltings Approach, Woodbridge, Suffolk, IP12 1BL
Tel: 01394 610234 Fax: 01394 610243

114D Abbey Street, Nuneaton, Warwickshire, CV11 5BX
Tel: 02476 350505 Fax: 02476 350040

Unit 2 Pegasus, Orion Court, Great Blakenham, Ipswich, Suffolk, IP6 0RL
Tel: 01473 834050 Fax: 01473 834060

20 Church Street, Ringstead, Northamptonshire, NN14 4DH
Tel/Fax: 01933 624246

Project
MARINA DEVELOPMENT
MARKET BOSWORTH

Drawing Title
REGRADE LAYOUT
SHEET 1

Client
MR & MRS TRIVETT

Drawn by	Designed by
DWC	RGW
Approved by	Checked by
RGW	RGW
Scale	Date
1:500	10.05

Drawing No. IP04_002_01/16 Rev. F