




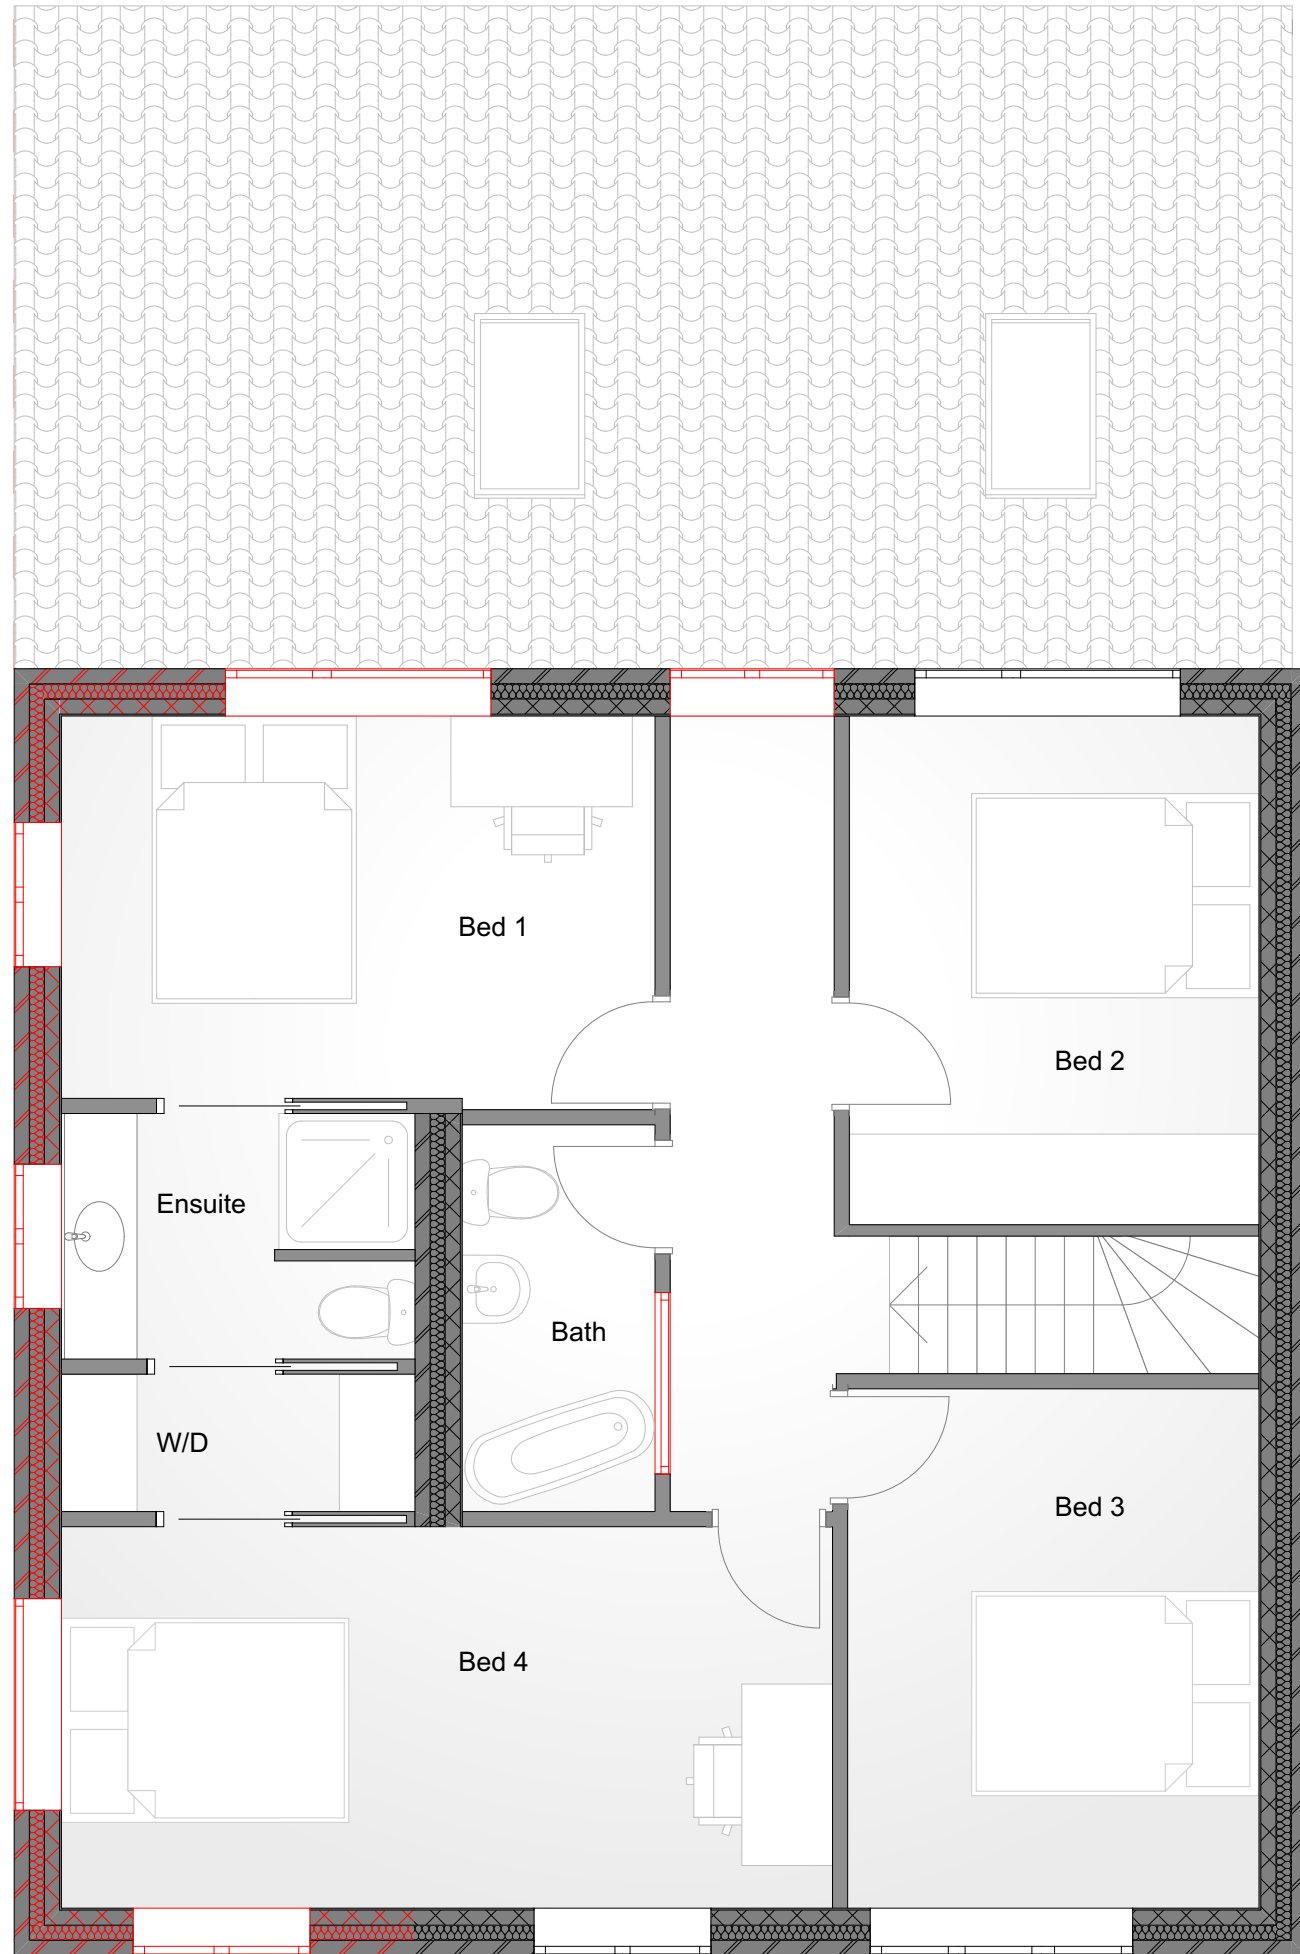


First Floor Proposed

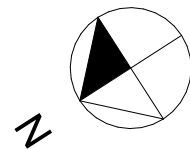


North/ West Elevation - Front

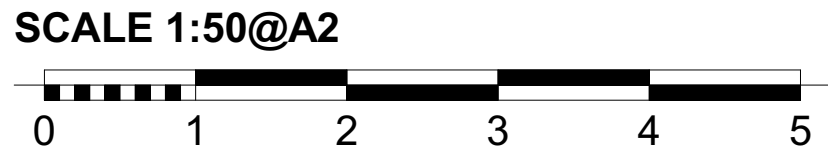

South/ East Elevation - Rear

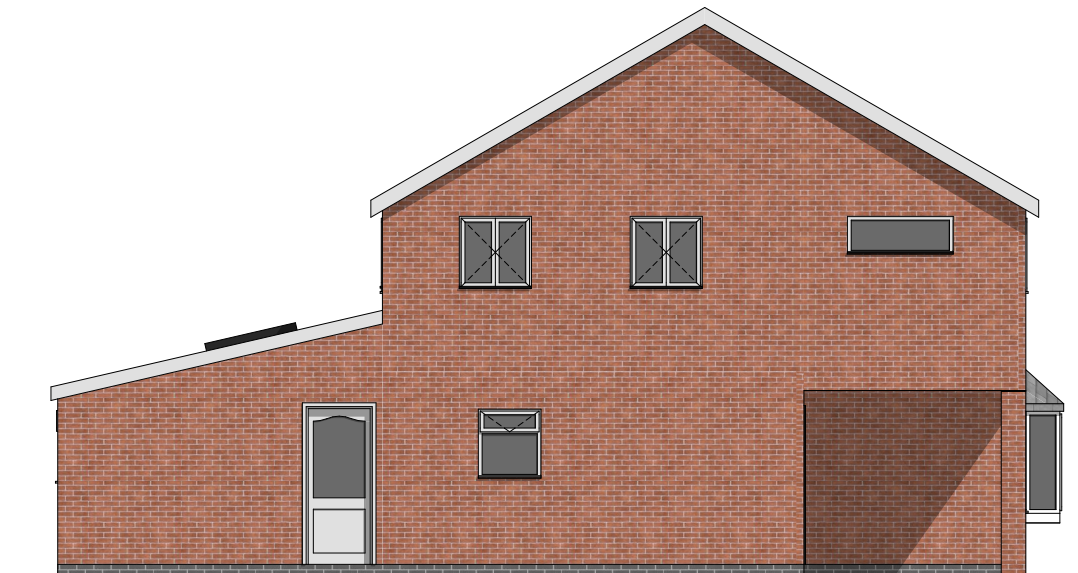

North/ East Elevation (Side)

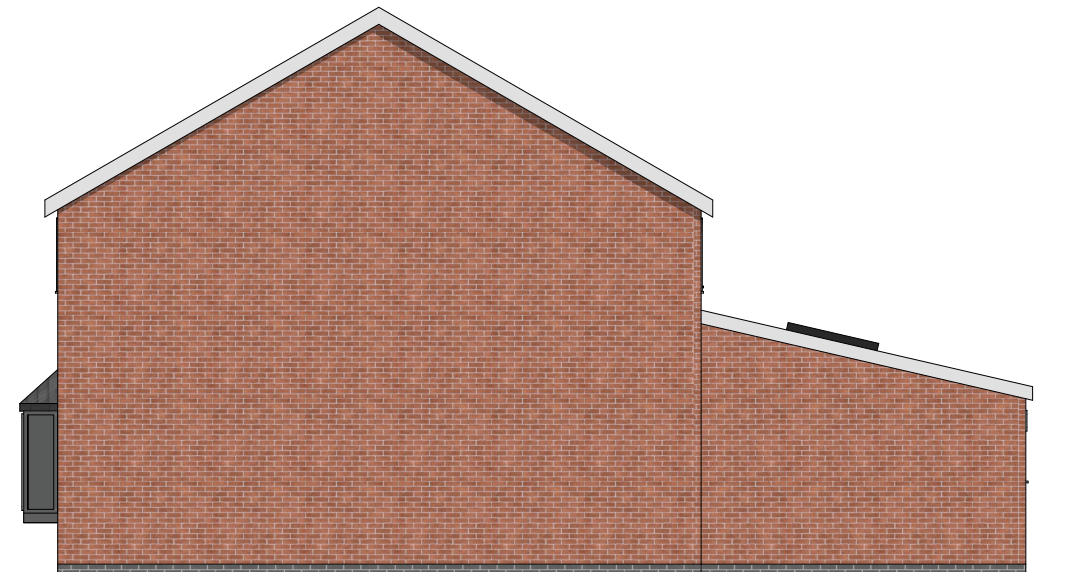

South/ West Elevation (Side)

