


This drawing is protected under the copyright designers & patents act 1988. Do not scale, plotted dimensions only are to be taken as current information. All dimensions coordinates and levels are to be checked and confirmed on site prior to any works being undertaken.

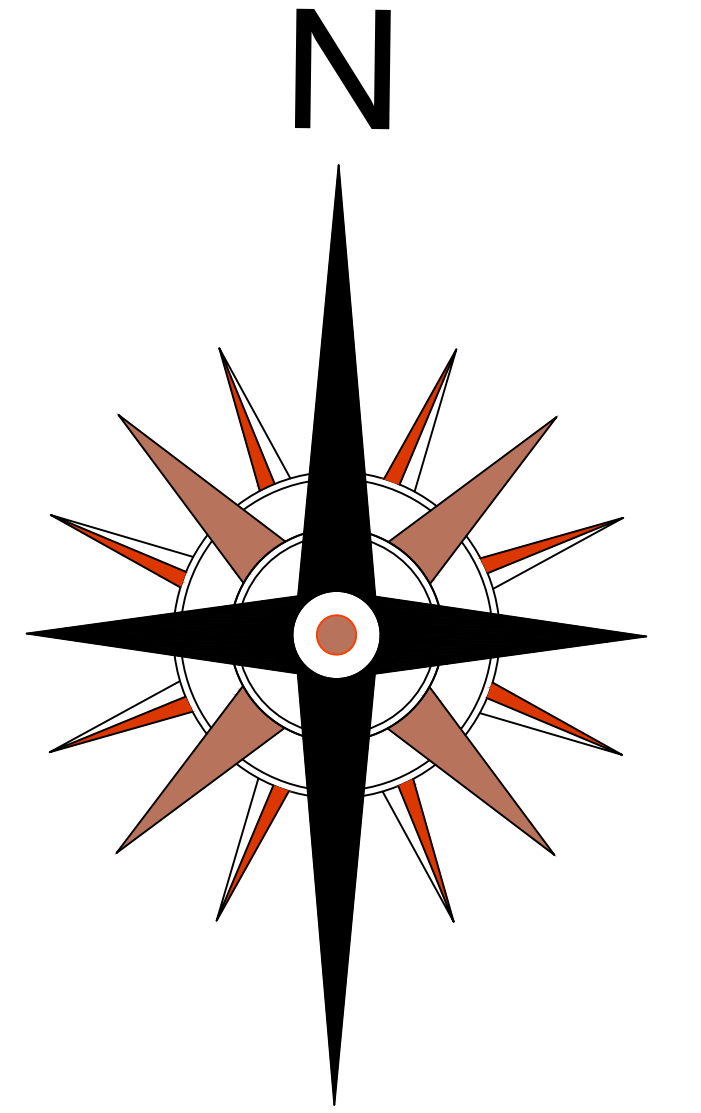

Rev F Application boundary revised 21/09/23
Rev E Application boundary revised 24/05/23
Rev D Revised to reflect tree survey. 2/05/23
Rev C Redraw based on survey and revised main access point. 15/03/23

Inglenook Farm Barwell

Site as proposed

Scale: 1:500,@ A1 Date: Jan 2023

Dwg No. 1003 Revision: F

Brook House Consulting

BHC 72 Boston Road
Leicester
LE4 1HB

Tel:- 0116 2169415 E mail:- mail@brookhouseconsulting.com

All landscaping indicative only