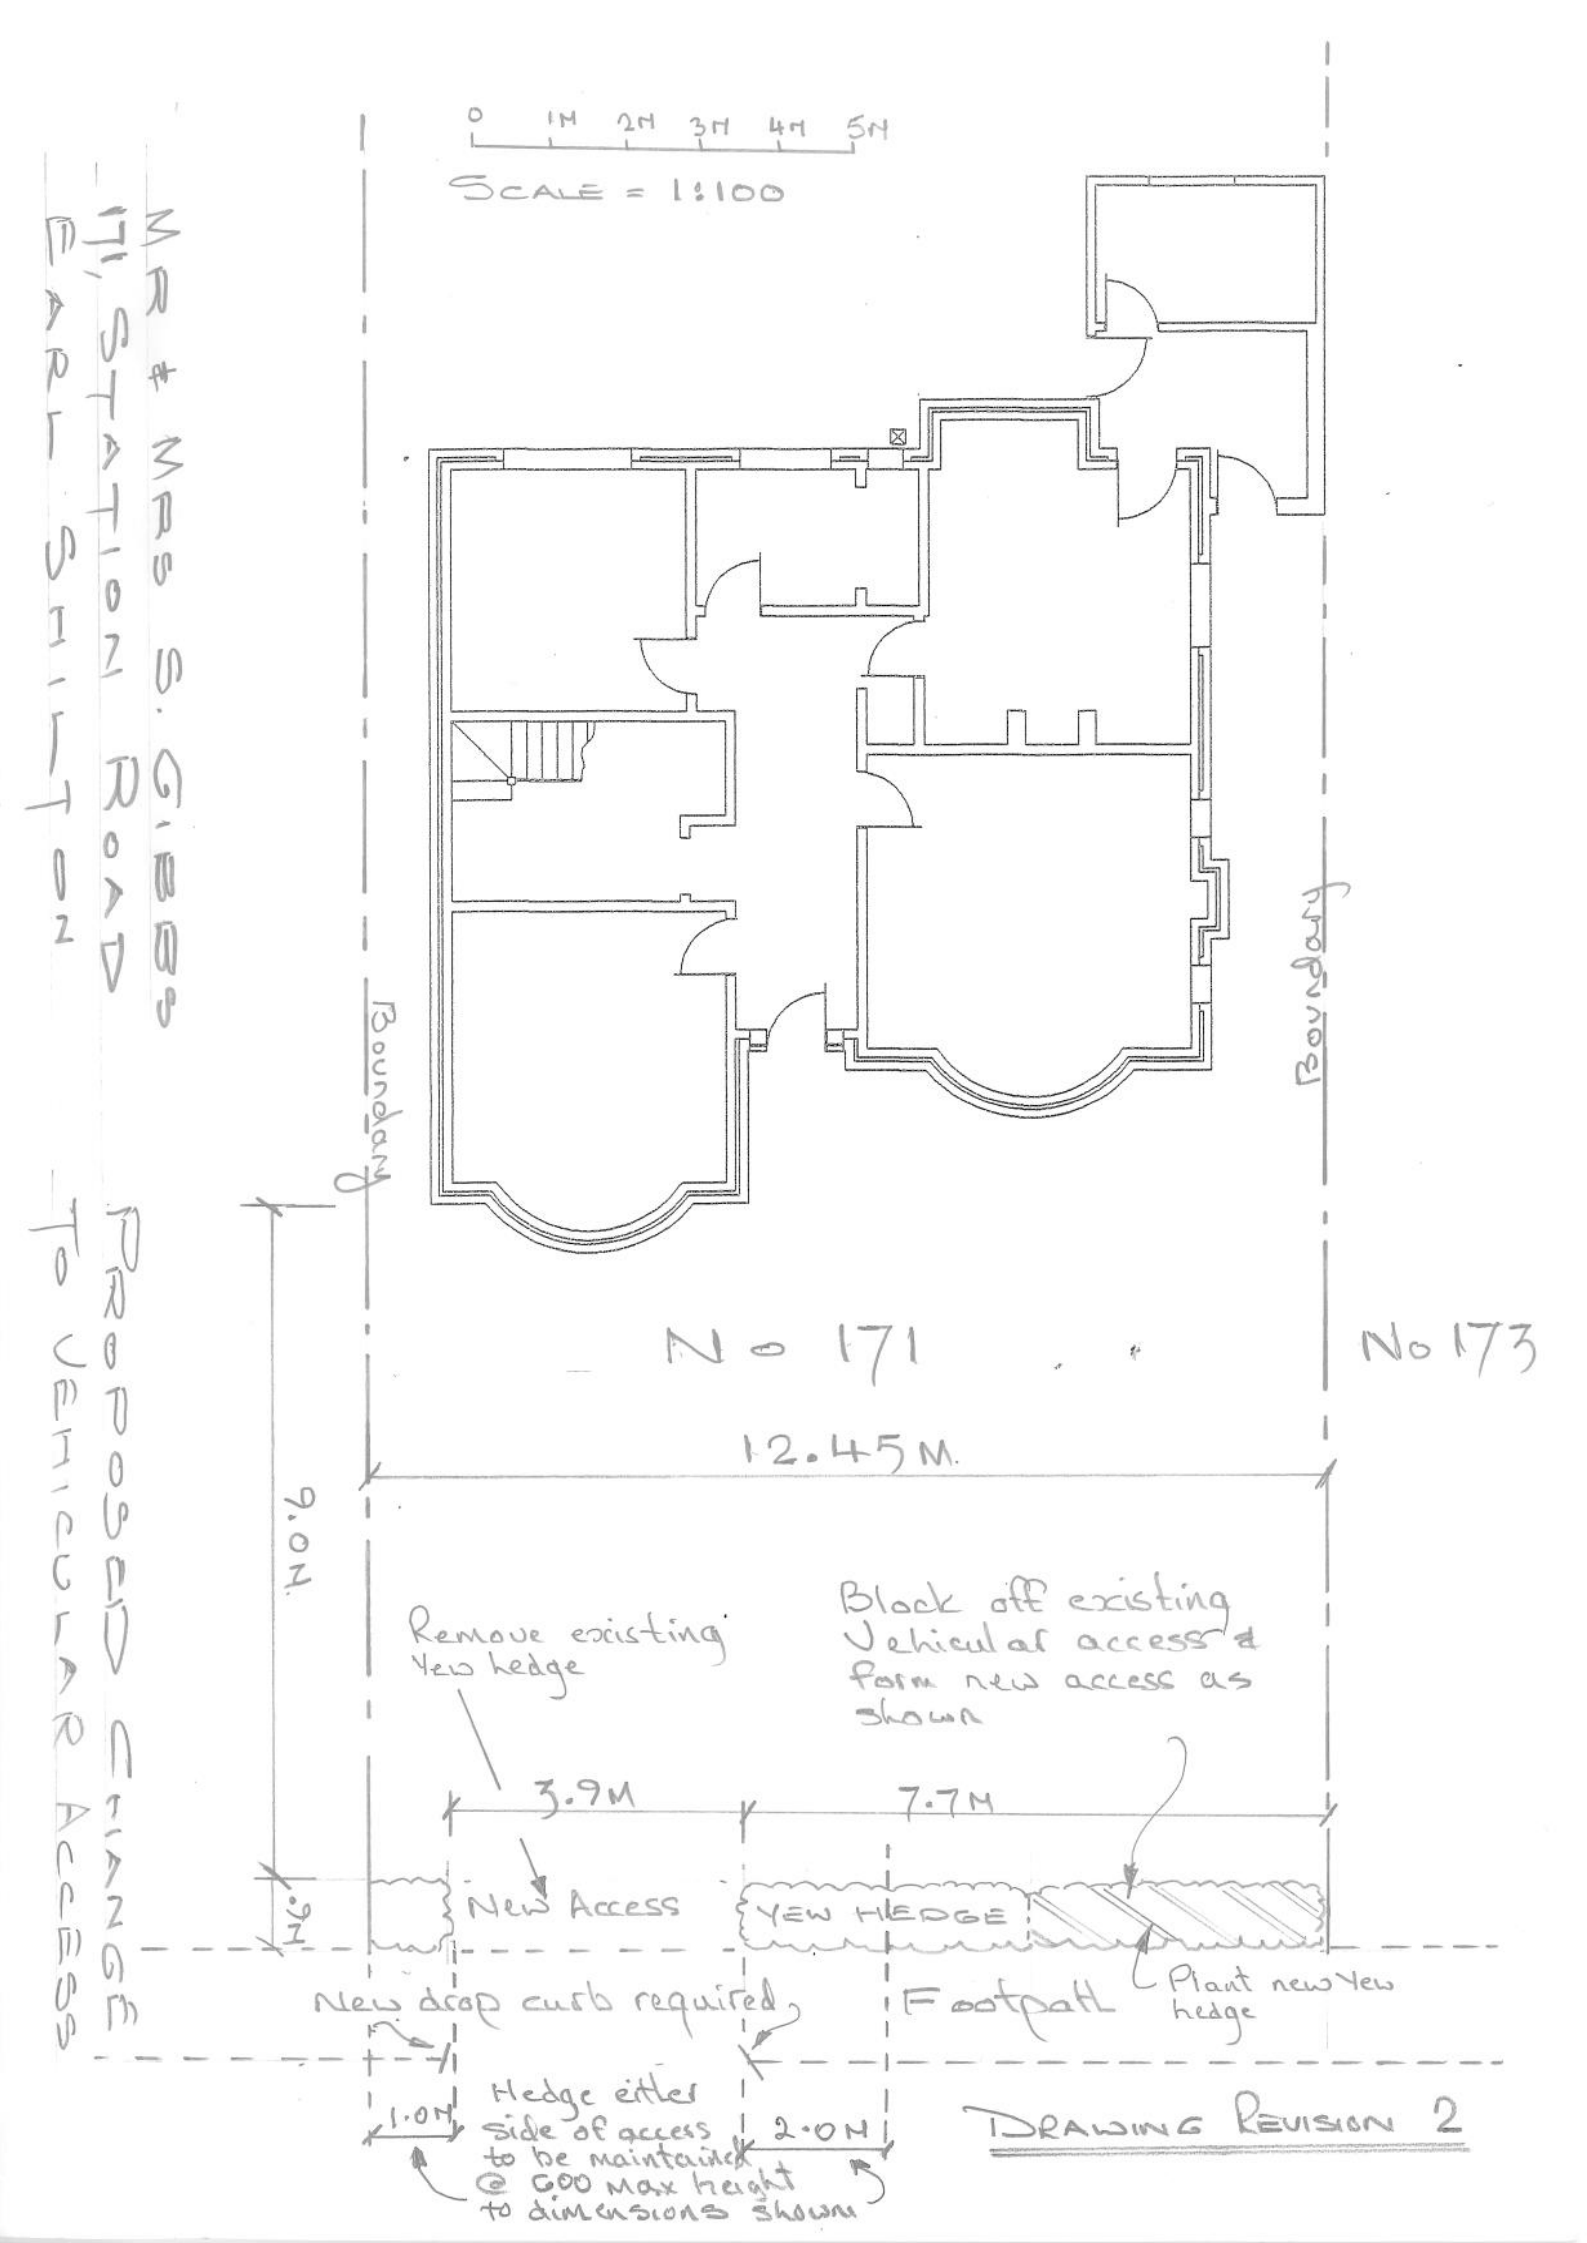
MR & MRS S. GIBBS
171 STATION ROAD
EARLSHILTON
PROPOSED CHANGE TO VEHICULAR ACCESS
0 1M 2M 3M 4M 5M
SCALE = 1:100
Boundary
Boundary
No 171
No 173
12.45M.
9.0M
Remove existing Yew hedge
Block off existing Vehicular access & form new access as shown
3.9M
7.7M
1.6M
New Access
YEW HEDGE
New drop curb required
Footpath
Plant new Yew hedge
1.0M
Hedge either side of access to be maintained @ 600 Max height to dimensions shown
2.0M
DRAWING REVISION 2