



REV	DESCRIPTION	DATE
/	Initial Issue	30/04/24
A	Revised Issue	20/06/24
B	Annotation Amendments	25/06/24

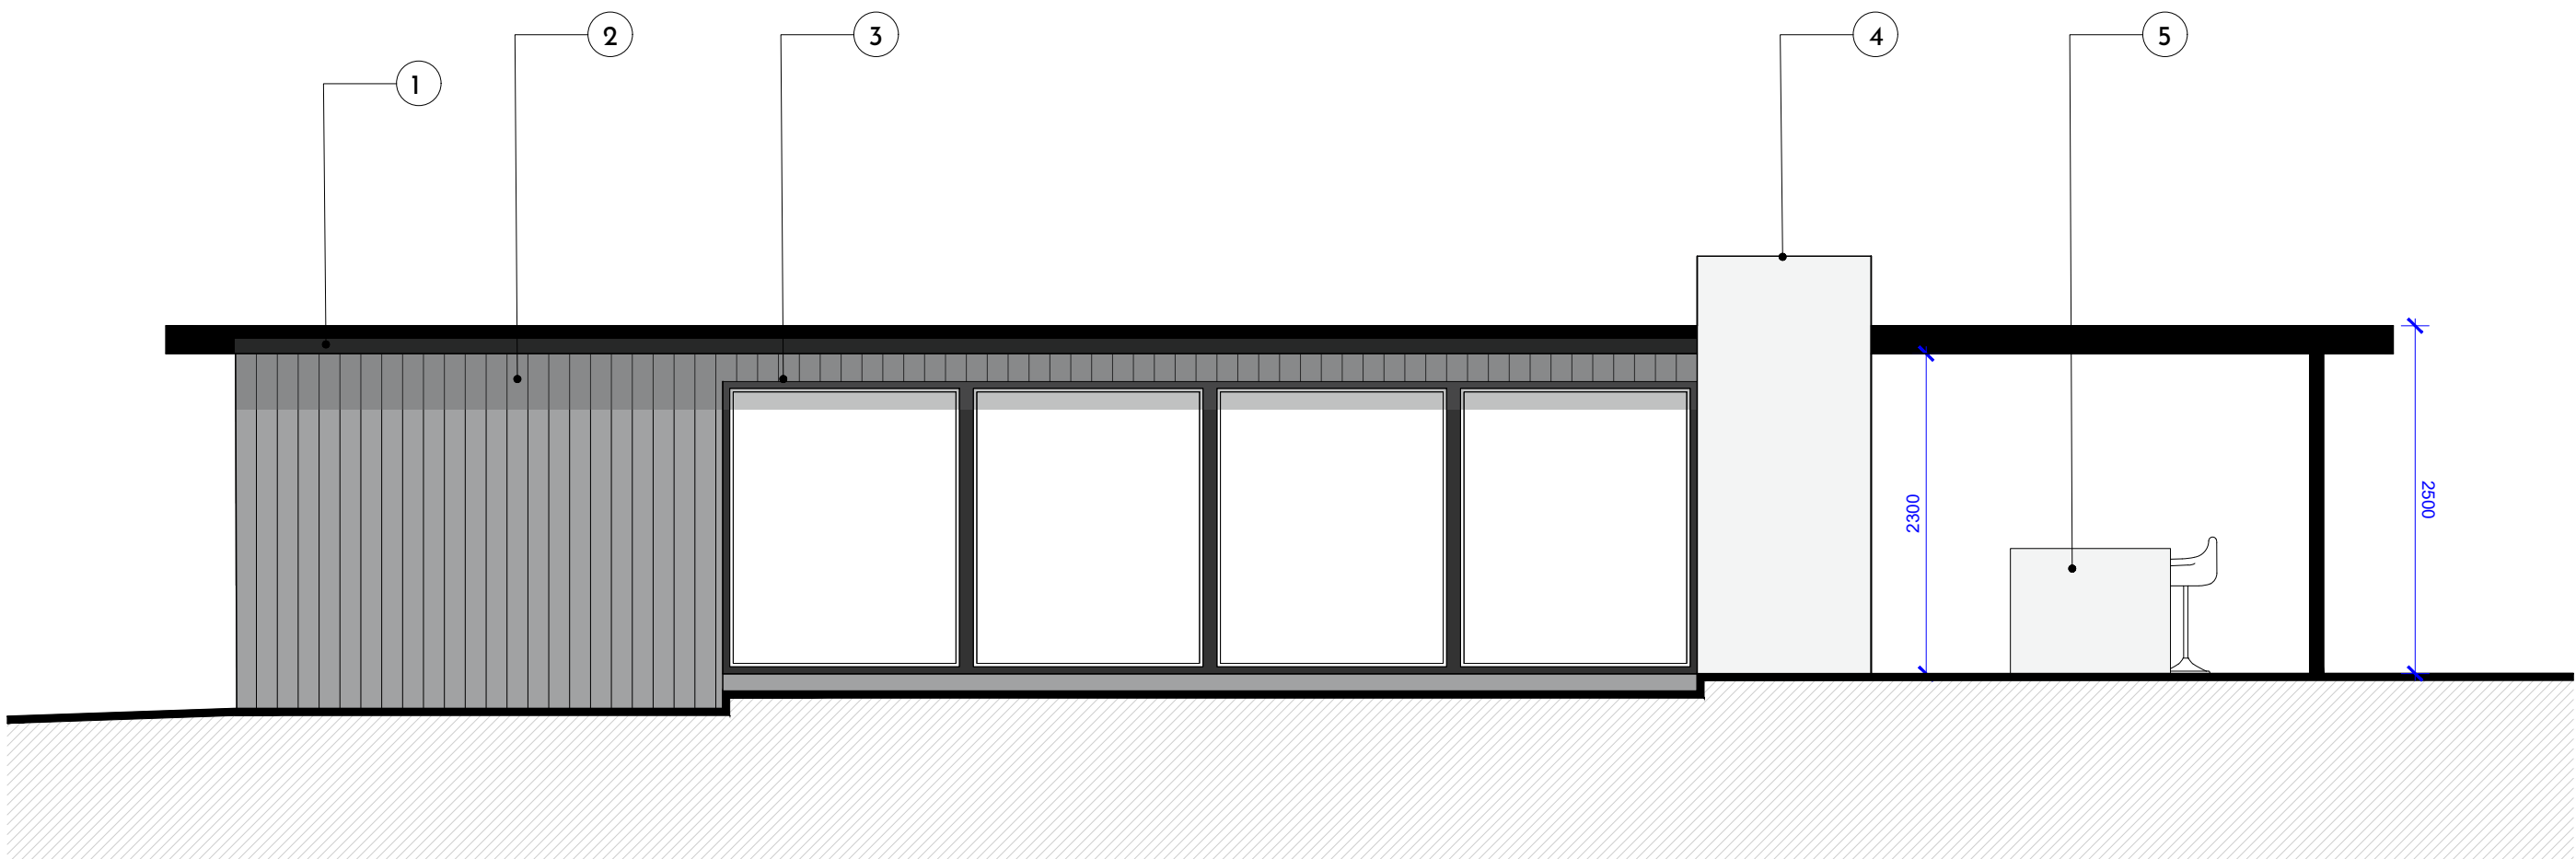


Front [South] Elevation
Scale 1:50

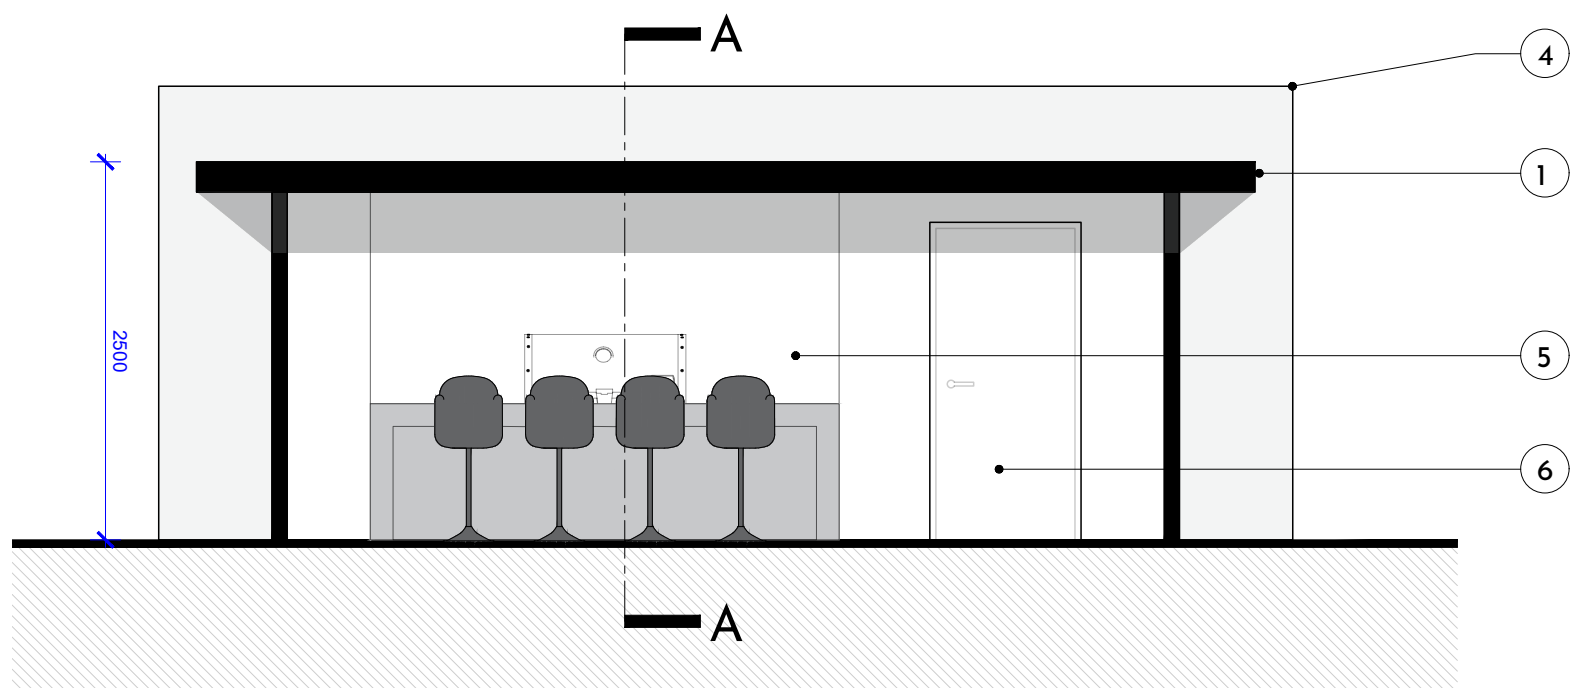


Side [East]
Scale 1:50

Material Key

- 1 Black aluminum fascia trim
- 2 Burnt Cedar Millboard timber composite cladding
- 3 Black aluminum double-glazed window/sliding door
- 4 Stone Parapet Walling
- 5 Outdoor kitchen to client specification.
- 6 Door to client specification.

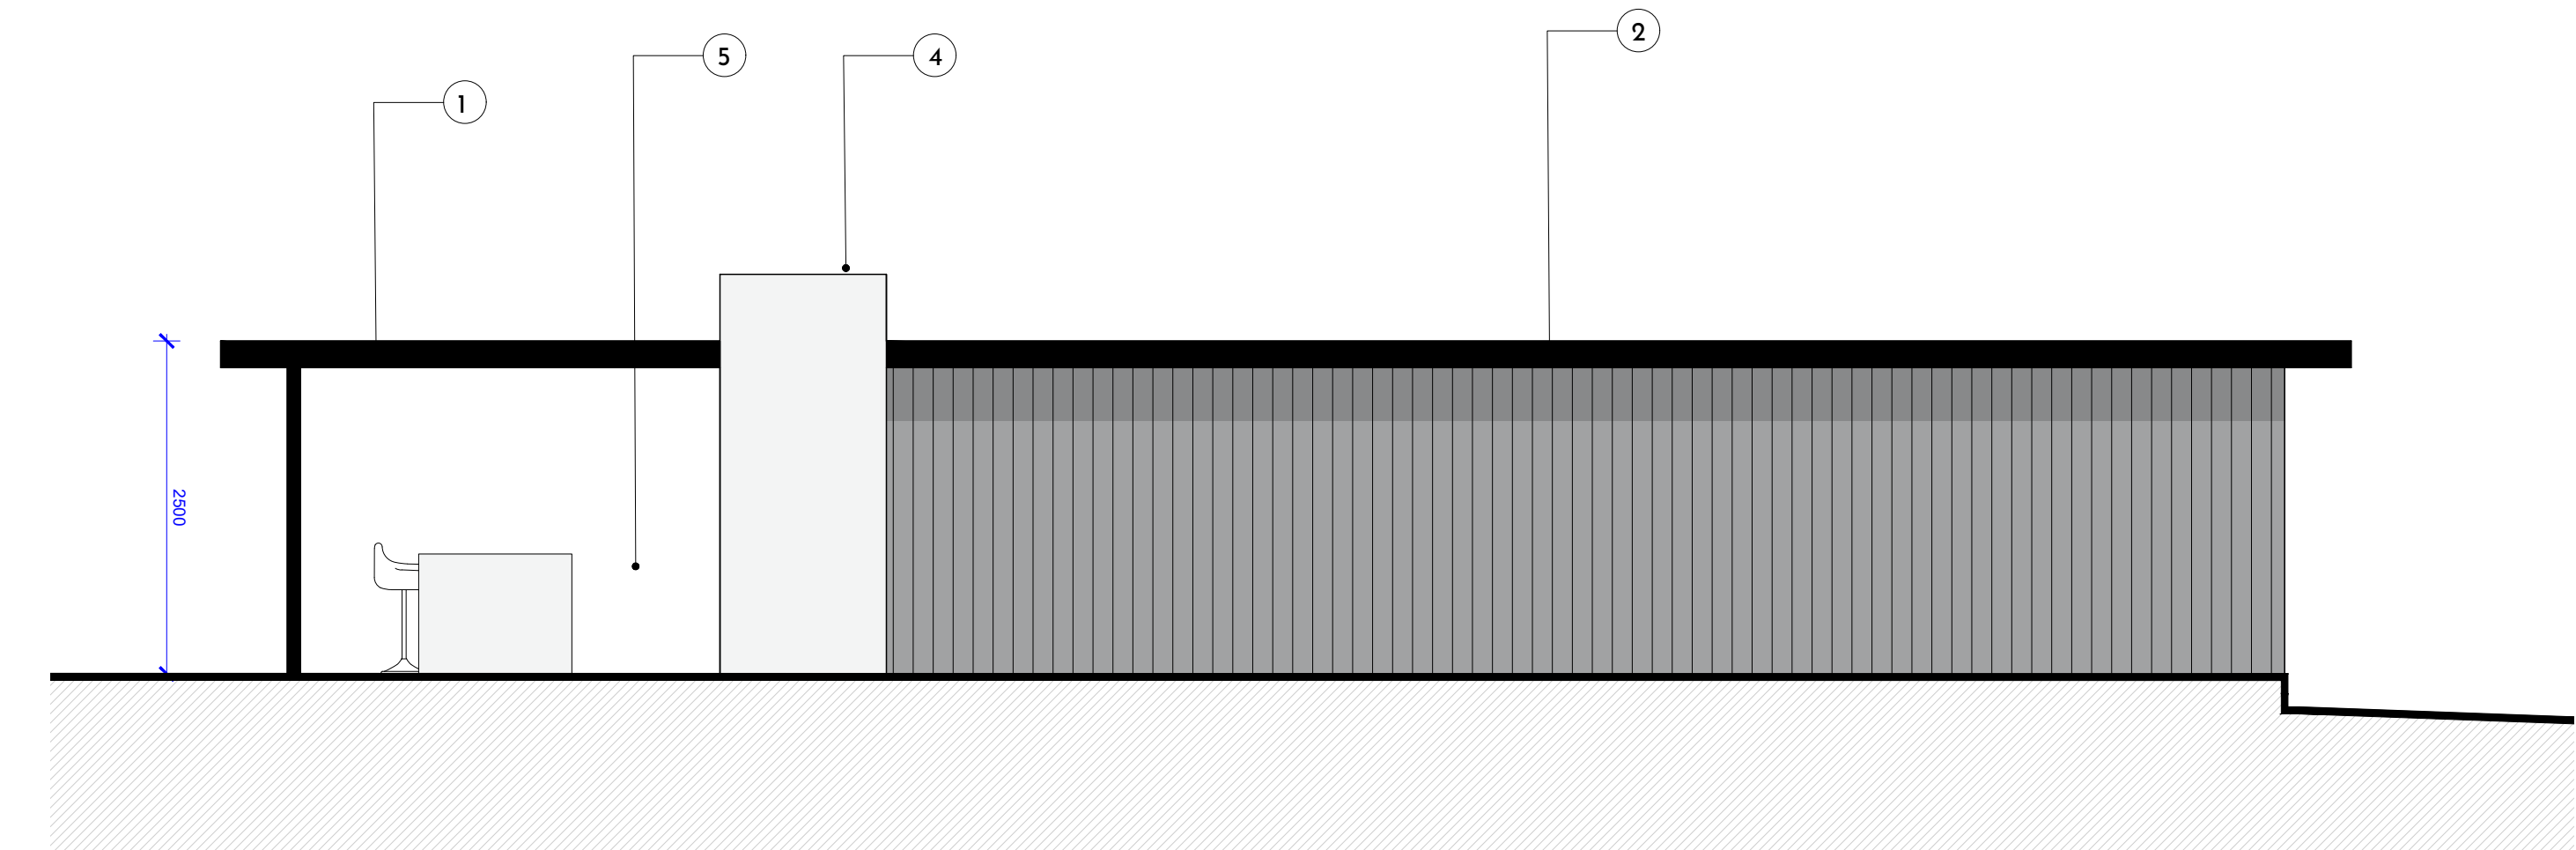



Rear [North]
Scale 1:50

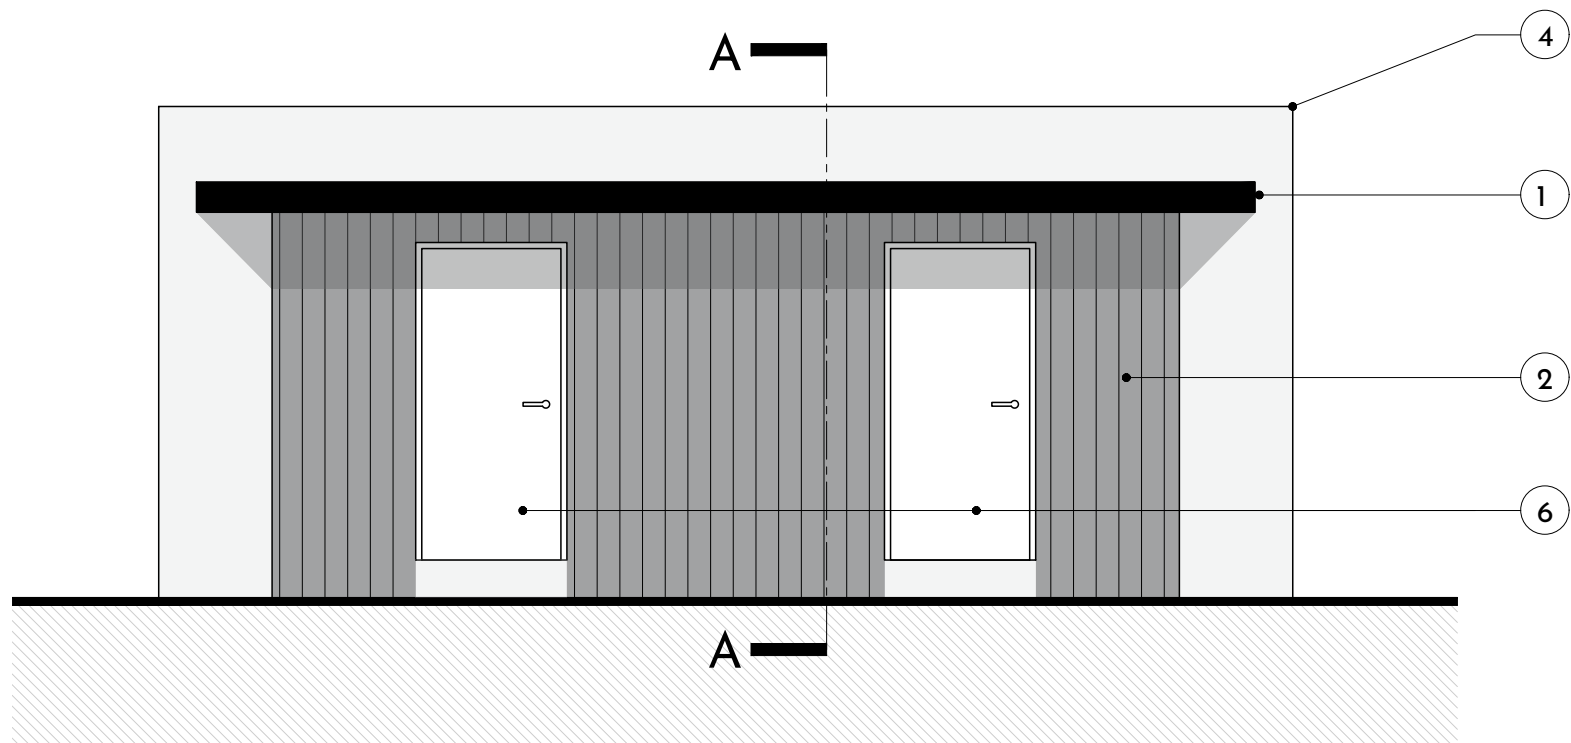

Side [West]
Scale 1:50

USE

Swimming pool and associated pool house
outbuilding proposed under Class E of the GPDO
and required for purposes incidental to the
enjoyment of the dwellinghouse

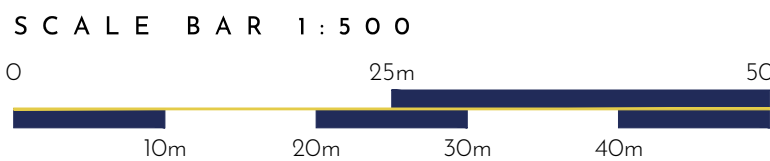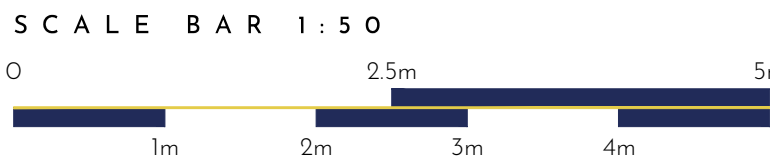

PLANNING

23,094-P-202

/ B

PROJECT / Proposed Class E Pool House
at The Paddock
Ratby Road, Markfield

TITLE / Proposed Elevations & Sections


SCALE / 1:50 @A1

DRAWN BY / ZS

This drawing is a copyright of Wilson Architects Ltd. This drawing not to be used other than the purpose for which it was prepared and is to be read in conjunction with all other project documentation. All dimensions are to be checked onsite by the Main Contractor prior to work commencing. Do not scale off this drawing. The Architect is to be informed immediately of any discrepancies and where in doubt - ask.



W / www.wilsonarchitects.co.uk
E / info@wilsonarchitects.co.uk
T / 01522 837232

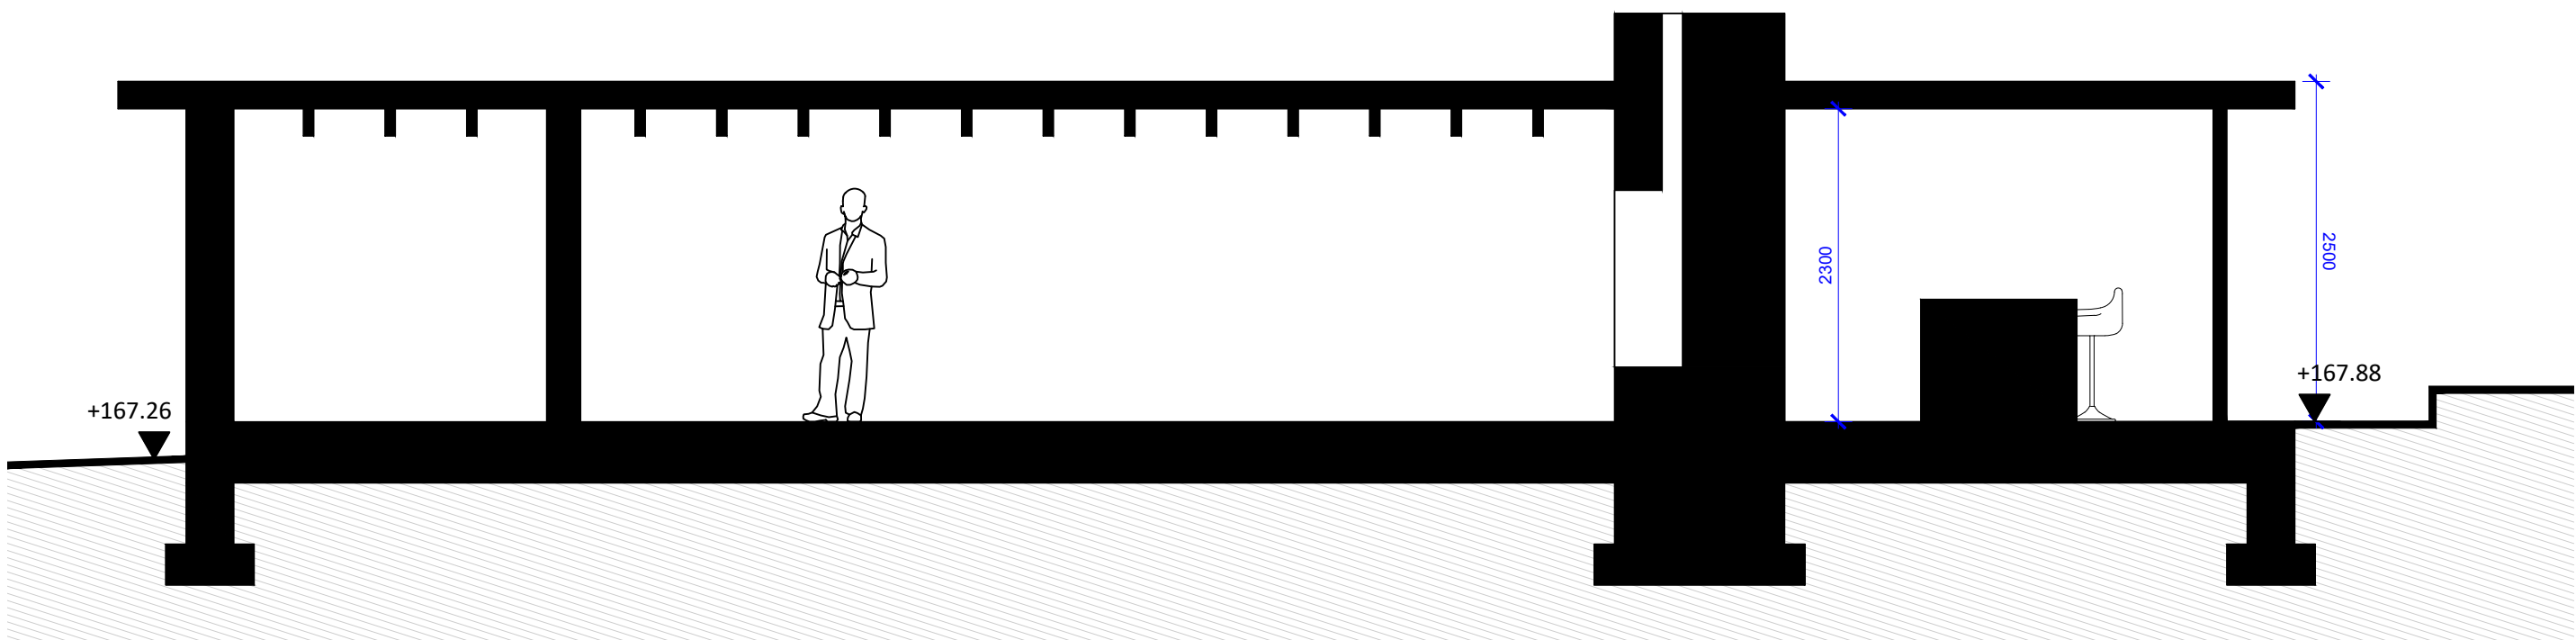

DATUM 165.00

Section A-A
Scale 1:50