


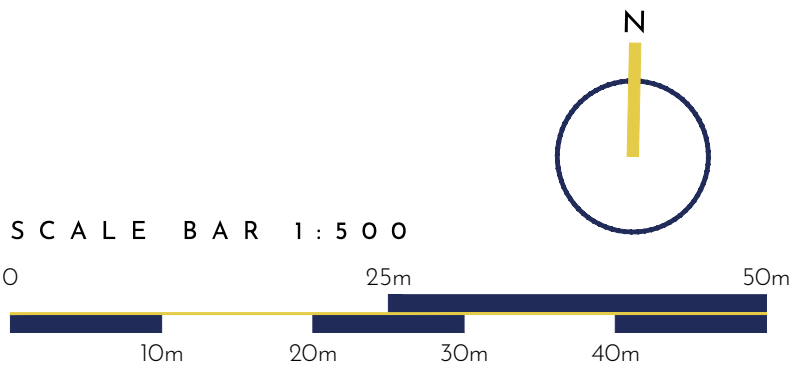

Proposed Block Plan
Scale 1:500

USE
Swimming pool and associated pool house outbuilding proposed under Class E of the GPDO and required for purposes incidental to the enjoyment of the dwellinghouse



PLANNING

23,094-P-204 / \

PROJECT / Proposed Class E Pool House
at The Paddock
Ratby Road, Markfield

TITLE / Proposed Pool House Block Plan

SCALE / 1:500 @A2 DRAWN BY / ZS

This drawing is a copyright of Wilson Architects Ltd. This drawing not to be used other than the purpose for which it was prepared and is to be read in conjunction with all other project documentation. All dimensions are to be checked onsite by the Main Contractor prior to work commencing. Do not scale off this drawing. The Architect is to be informed immediately of any discrepancies and where in doubt - ask.



W / www.wilsonarchitects.co.uk
E / info@wilsonarchitects.co.uk
T / 01522 837232