
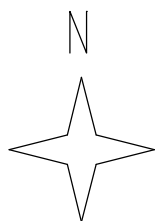


# Stanfords VectorMap


25 Cromarty Drive, Hinckley, Leicester, LE10 0RX

REF:SP166565

Plan No 1722/BP

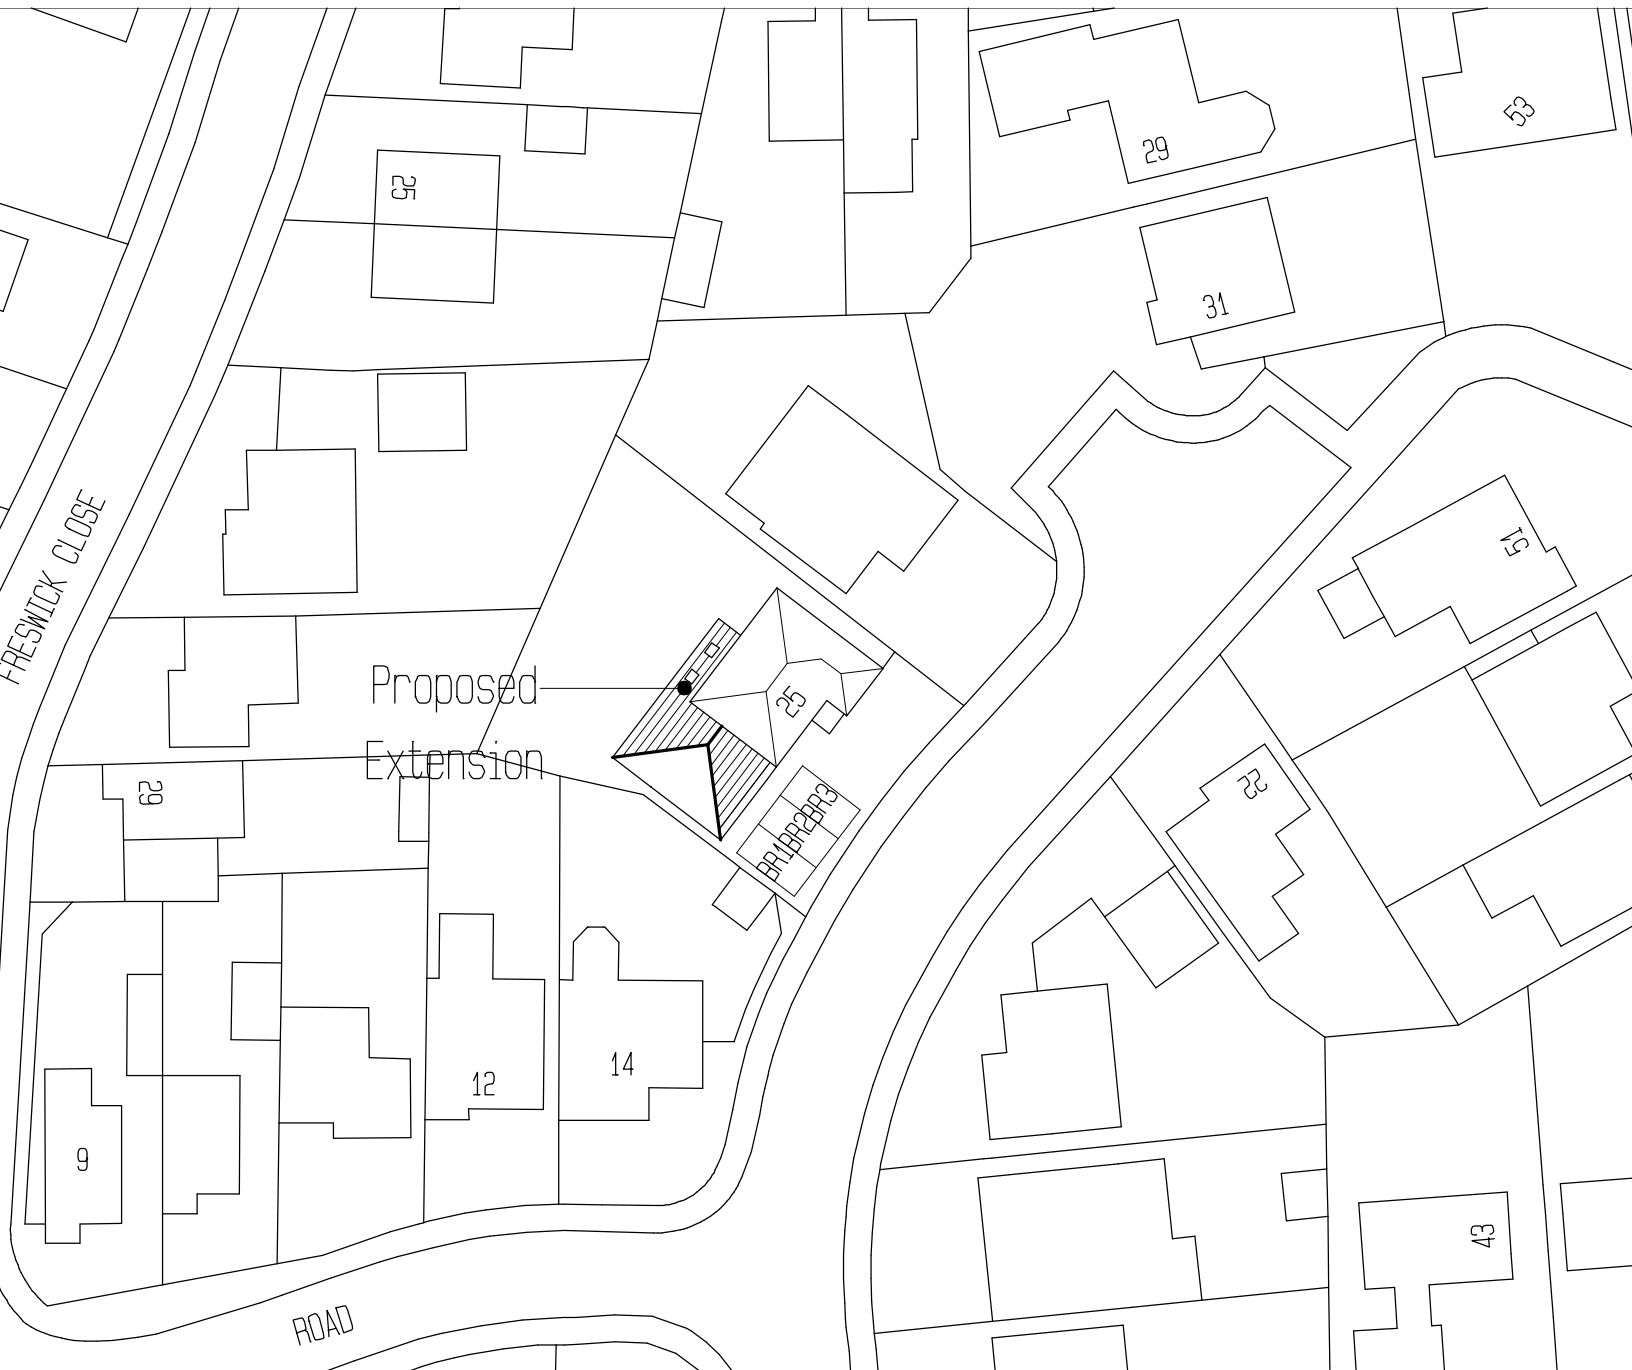

Scale, 1:500  
Sheet, A4

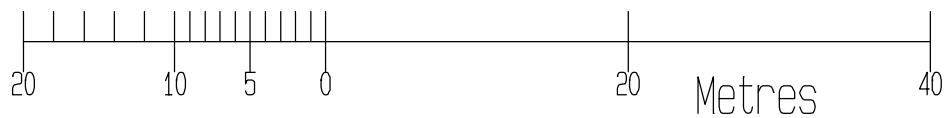

© Crown Copyright and database rights 2026 OS 100035409  
Reproduction in whole or in part is prohibited  
without the prior permission of Ordnance Survey.