


Location Plan

Site Address: 199, Leicester Road, Groby, LE6 0DT

Date Produced: 07-Jun-2026

Scale: 1:2500 @A4

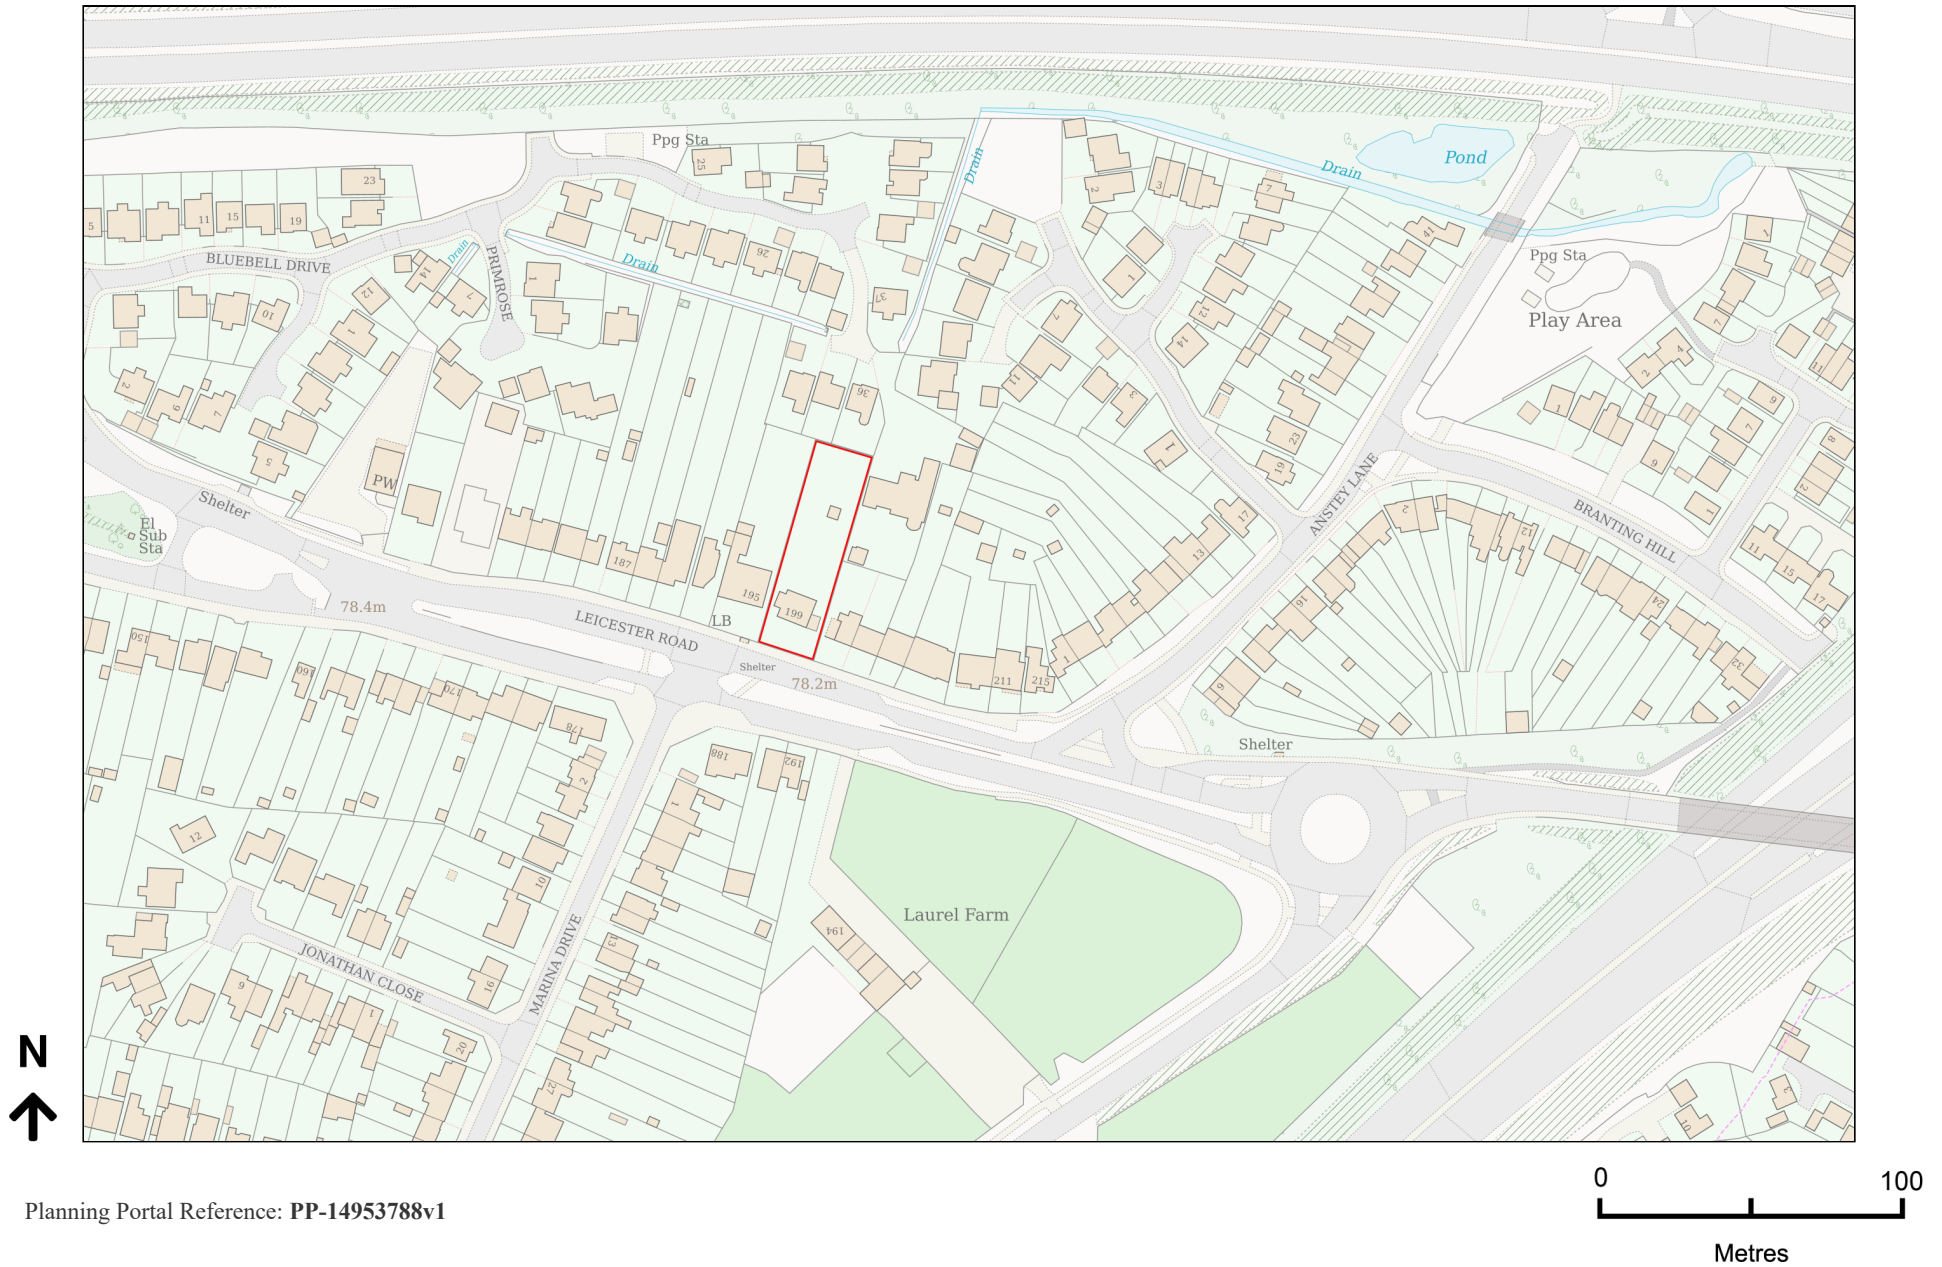

Planning Portal Reference: PP-14953788v1