


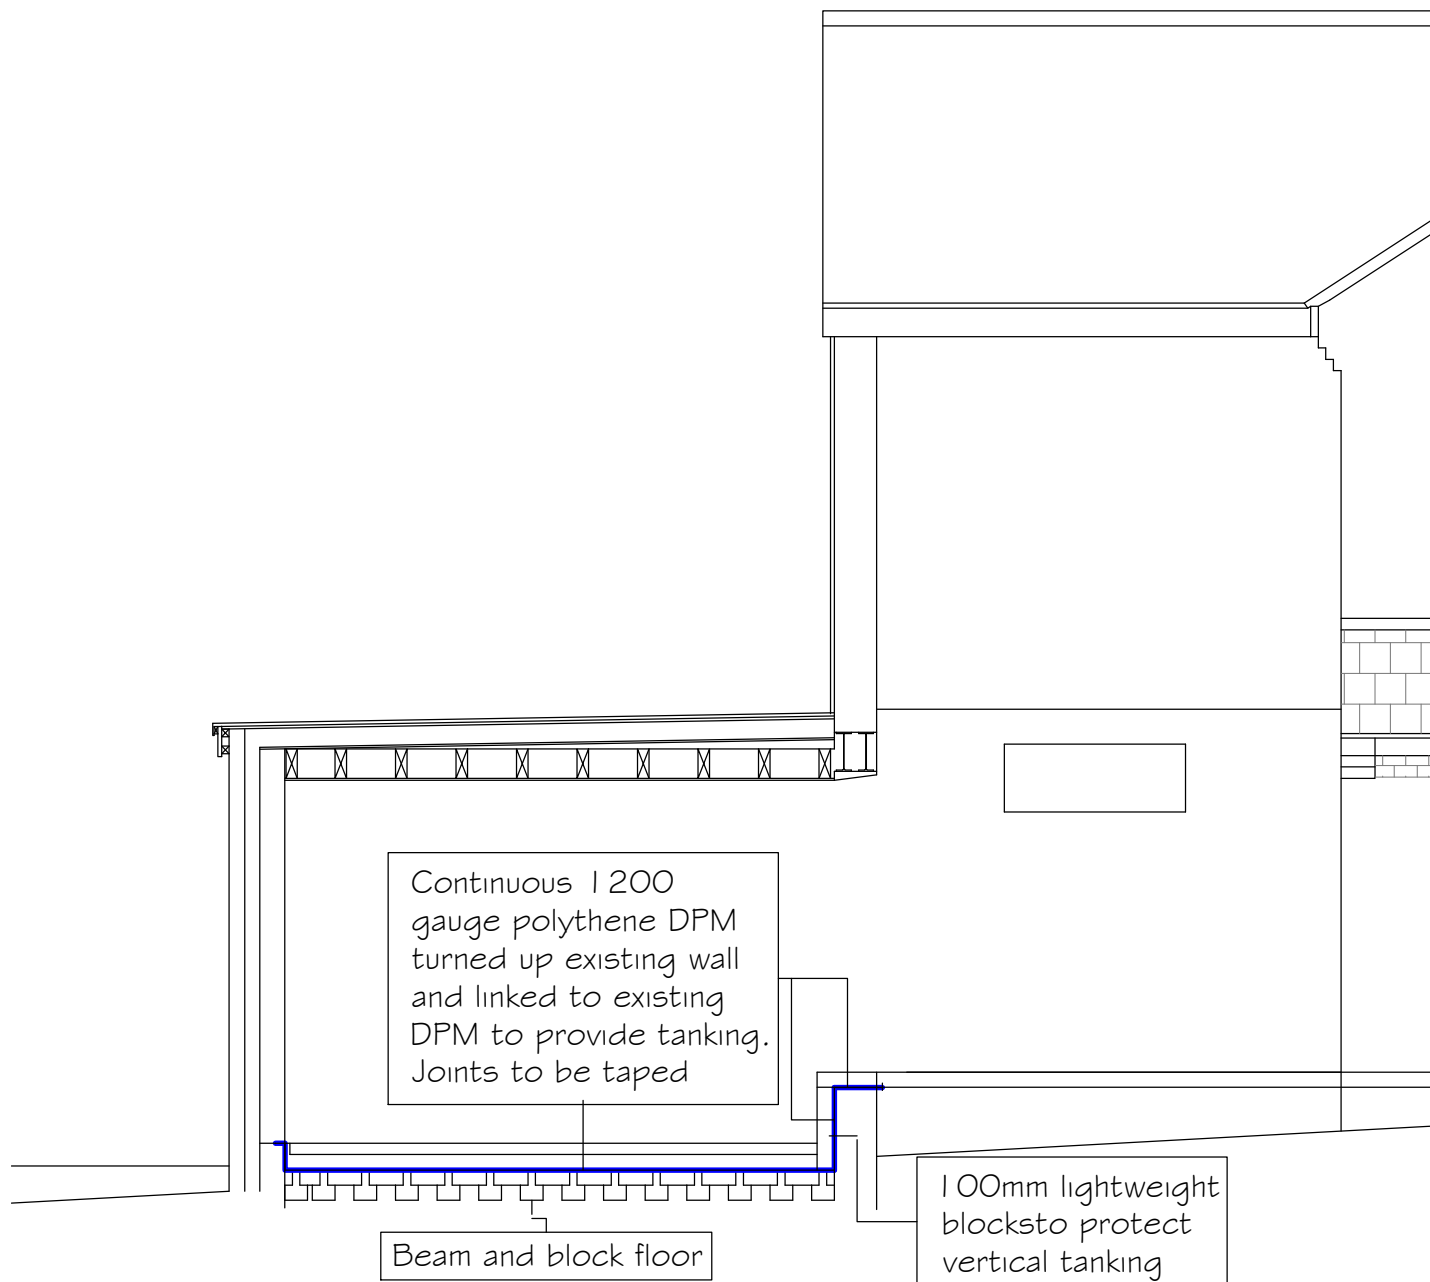

Proposed Extension and  
Alteration at  
72 Newbold Road  
Desford LE9 9GS  
For Mr & Mrs McAteer

Drawing Number  
21/025/09

Scale  
1:50

April 2025