


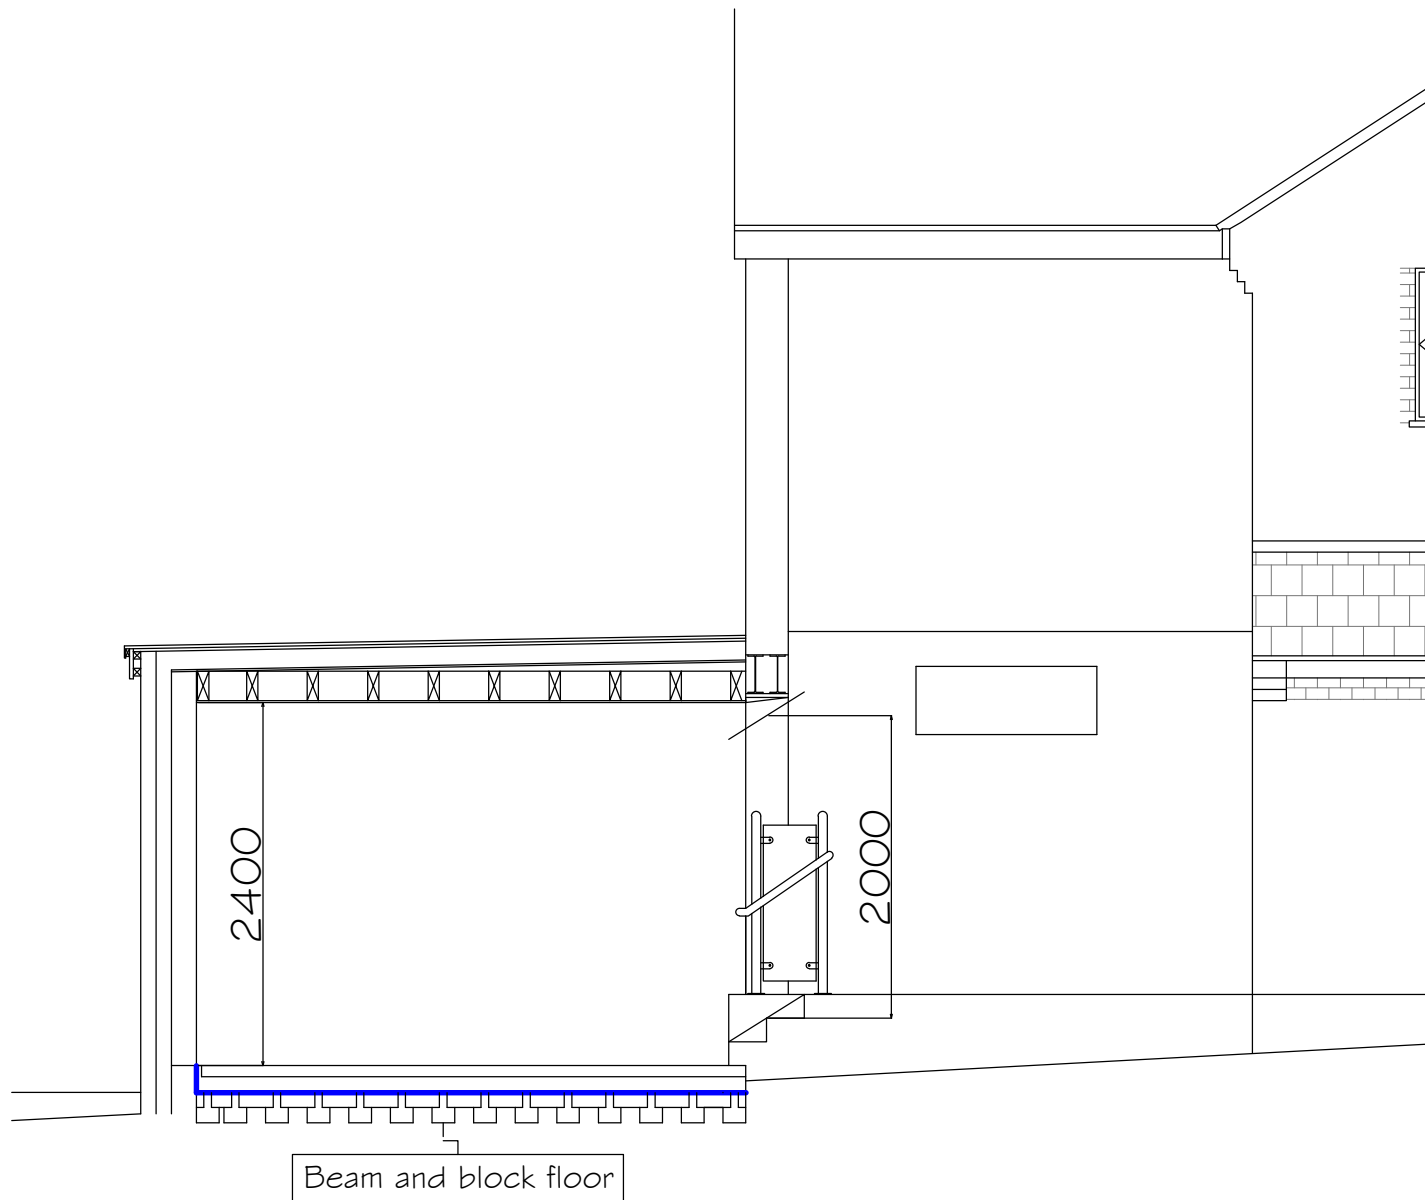

Proposed Extension and
Alteration at
72 Newbold Road
Desford LE9 9GS
For Mr & Mrs McAteer

Drawing Number
21/025/10

Scale
1:50
April 2025