




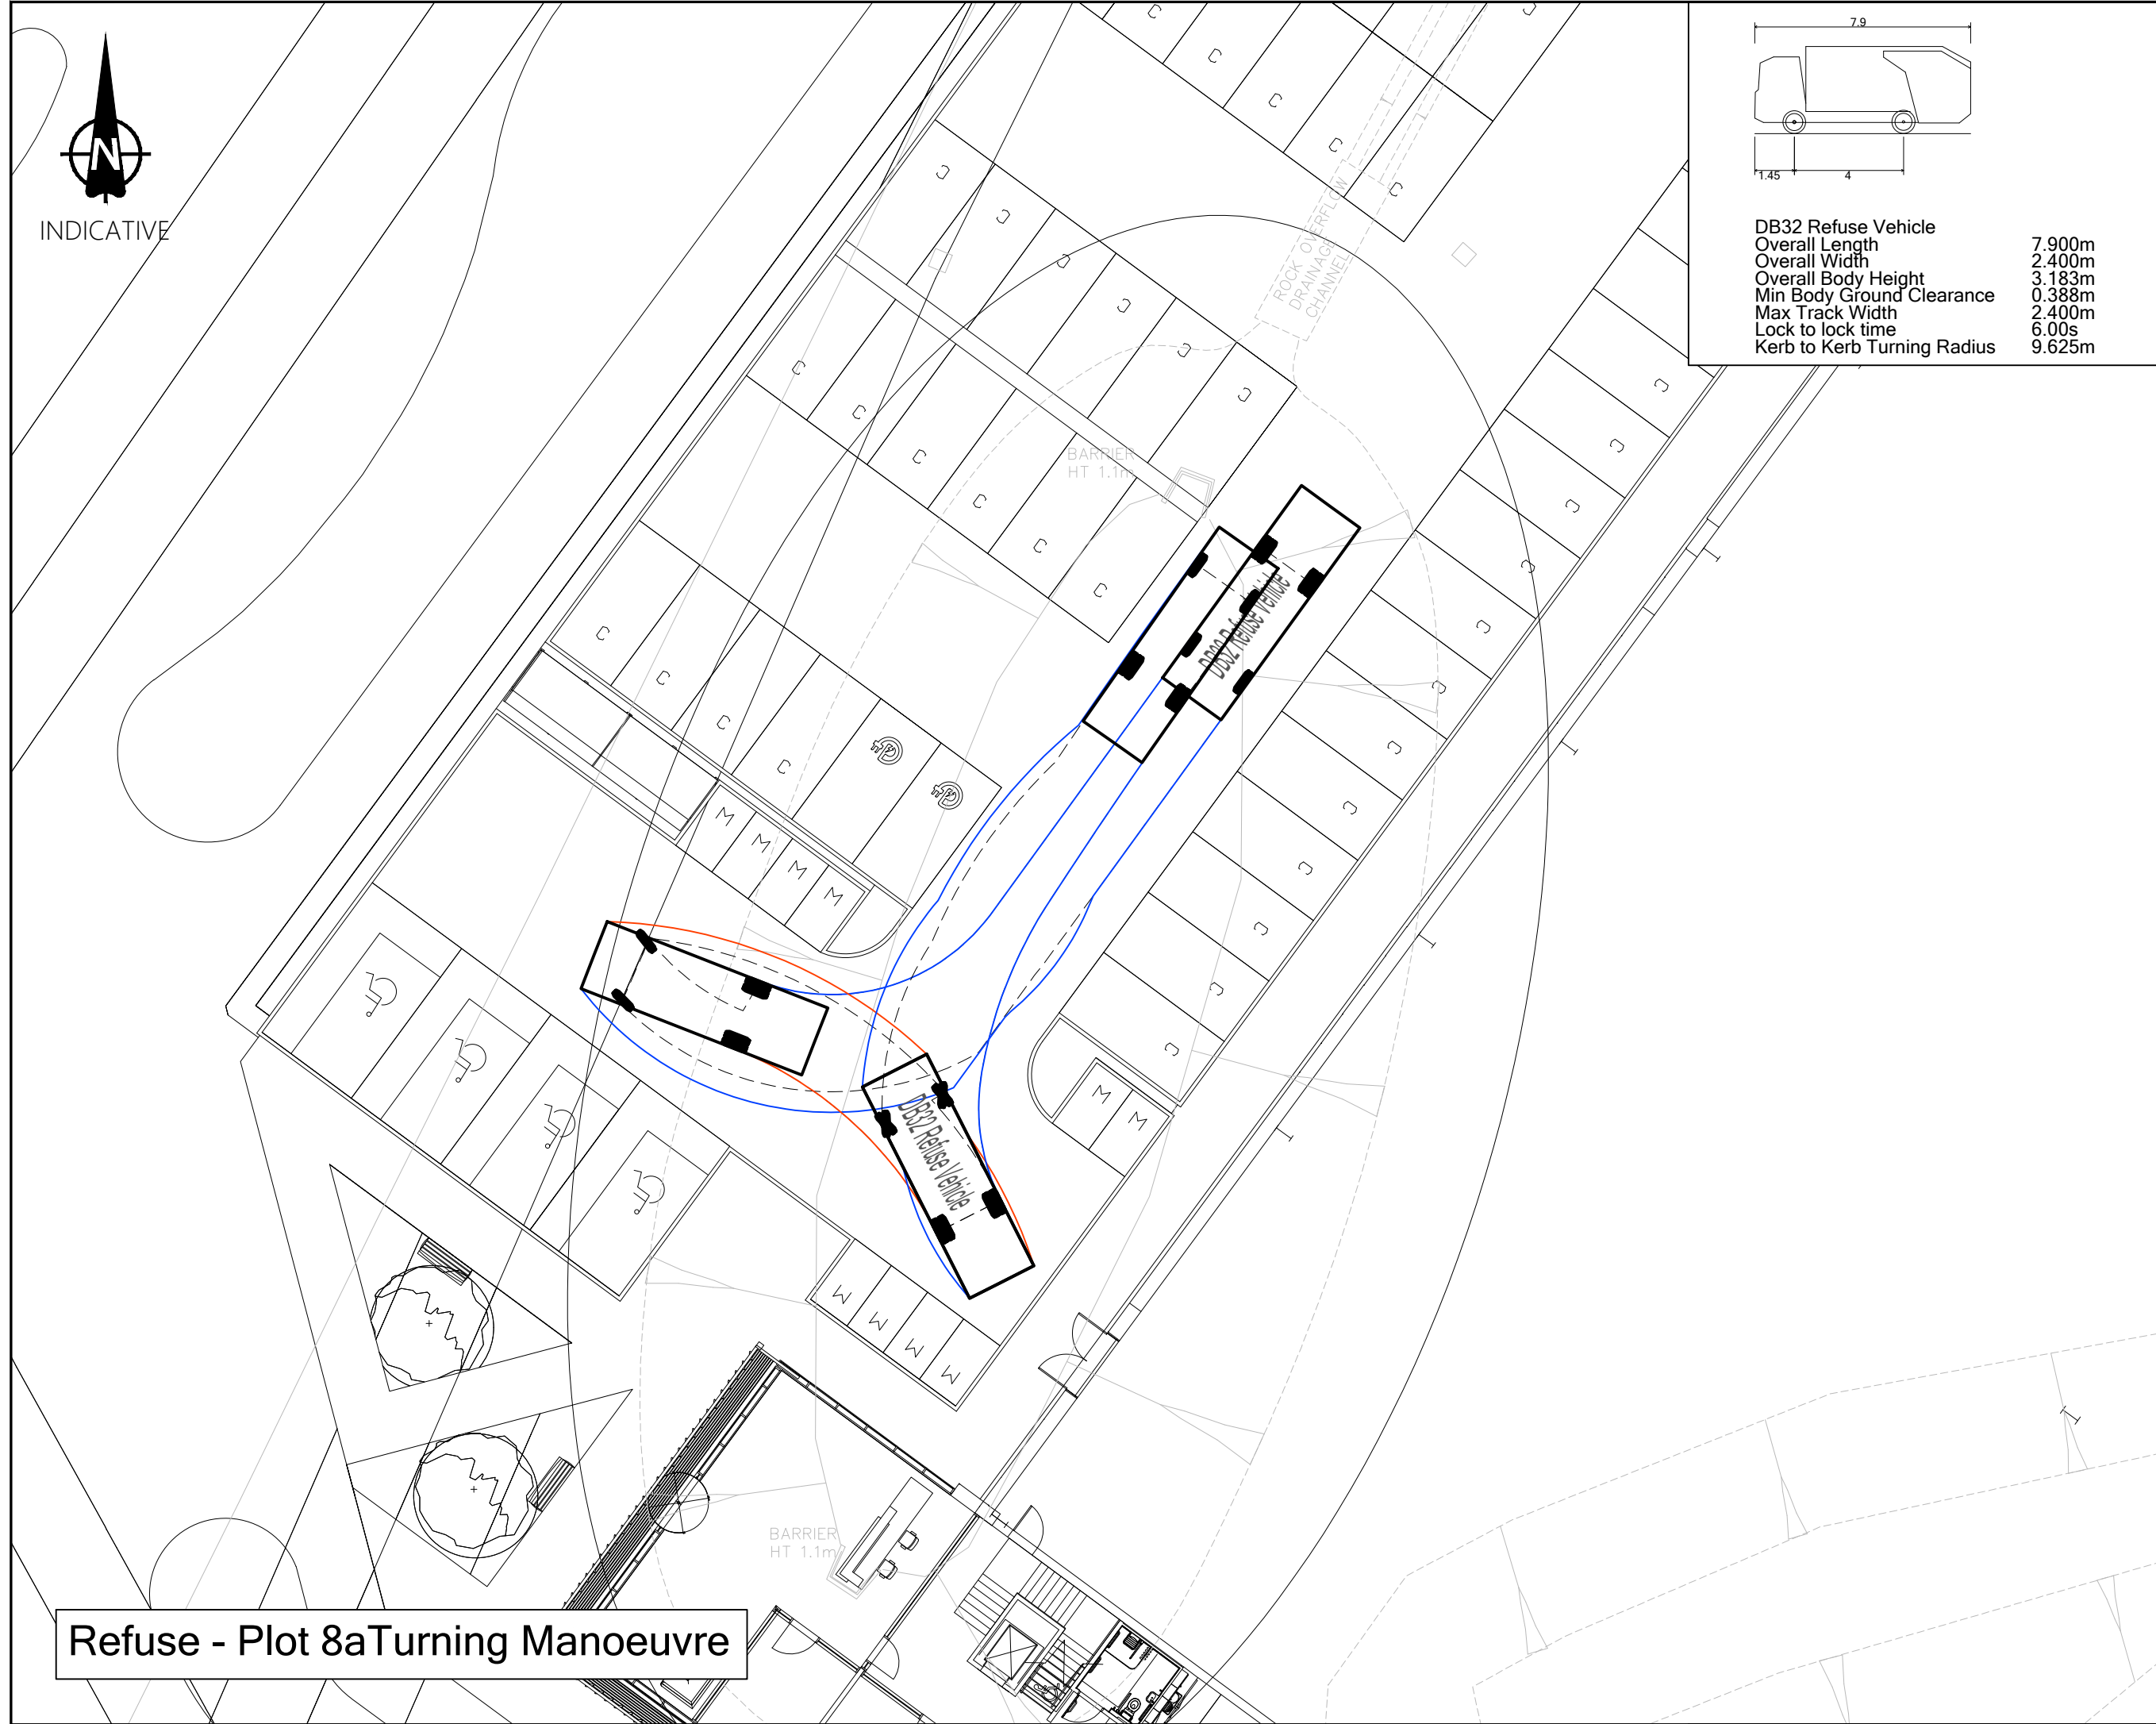


Refuse - Plot 8aTurning Manoeuvre

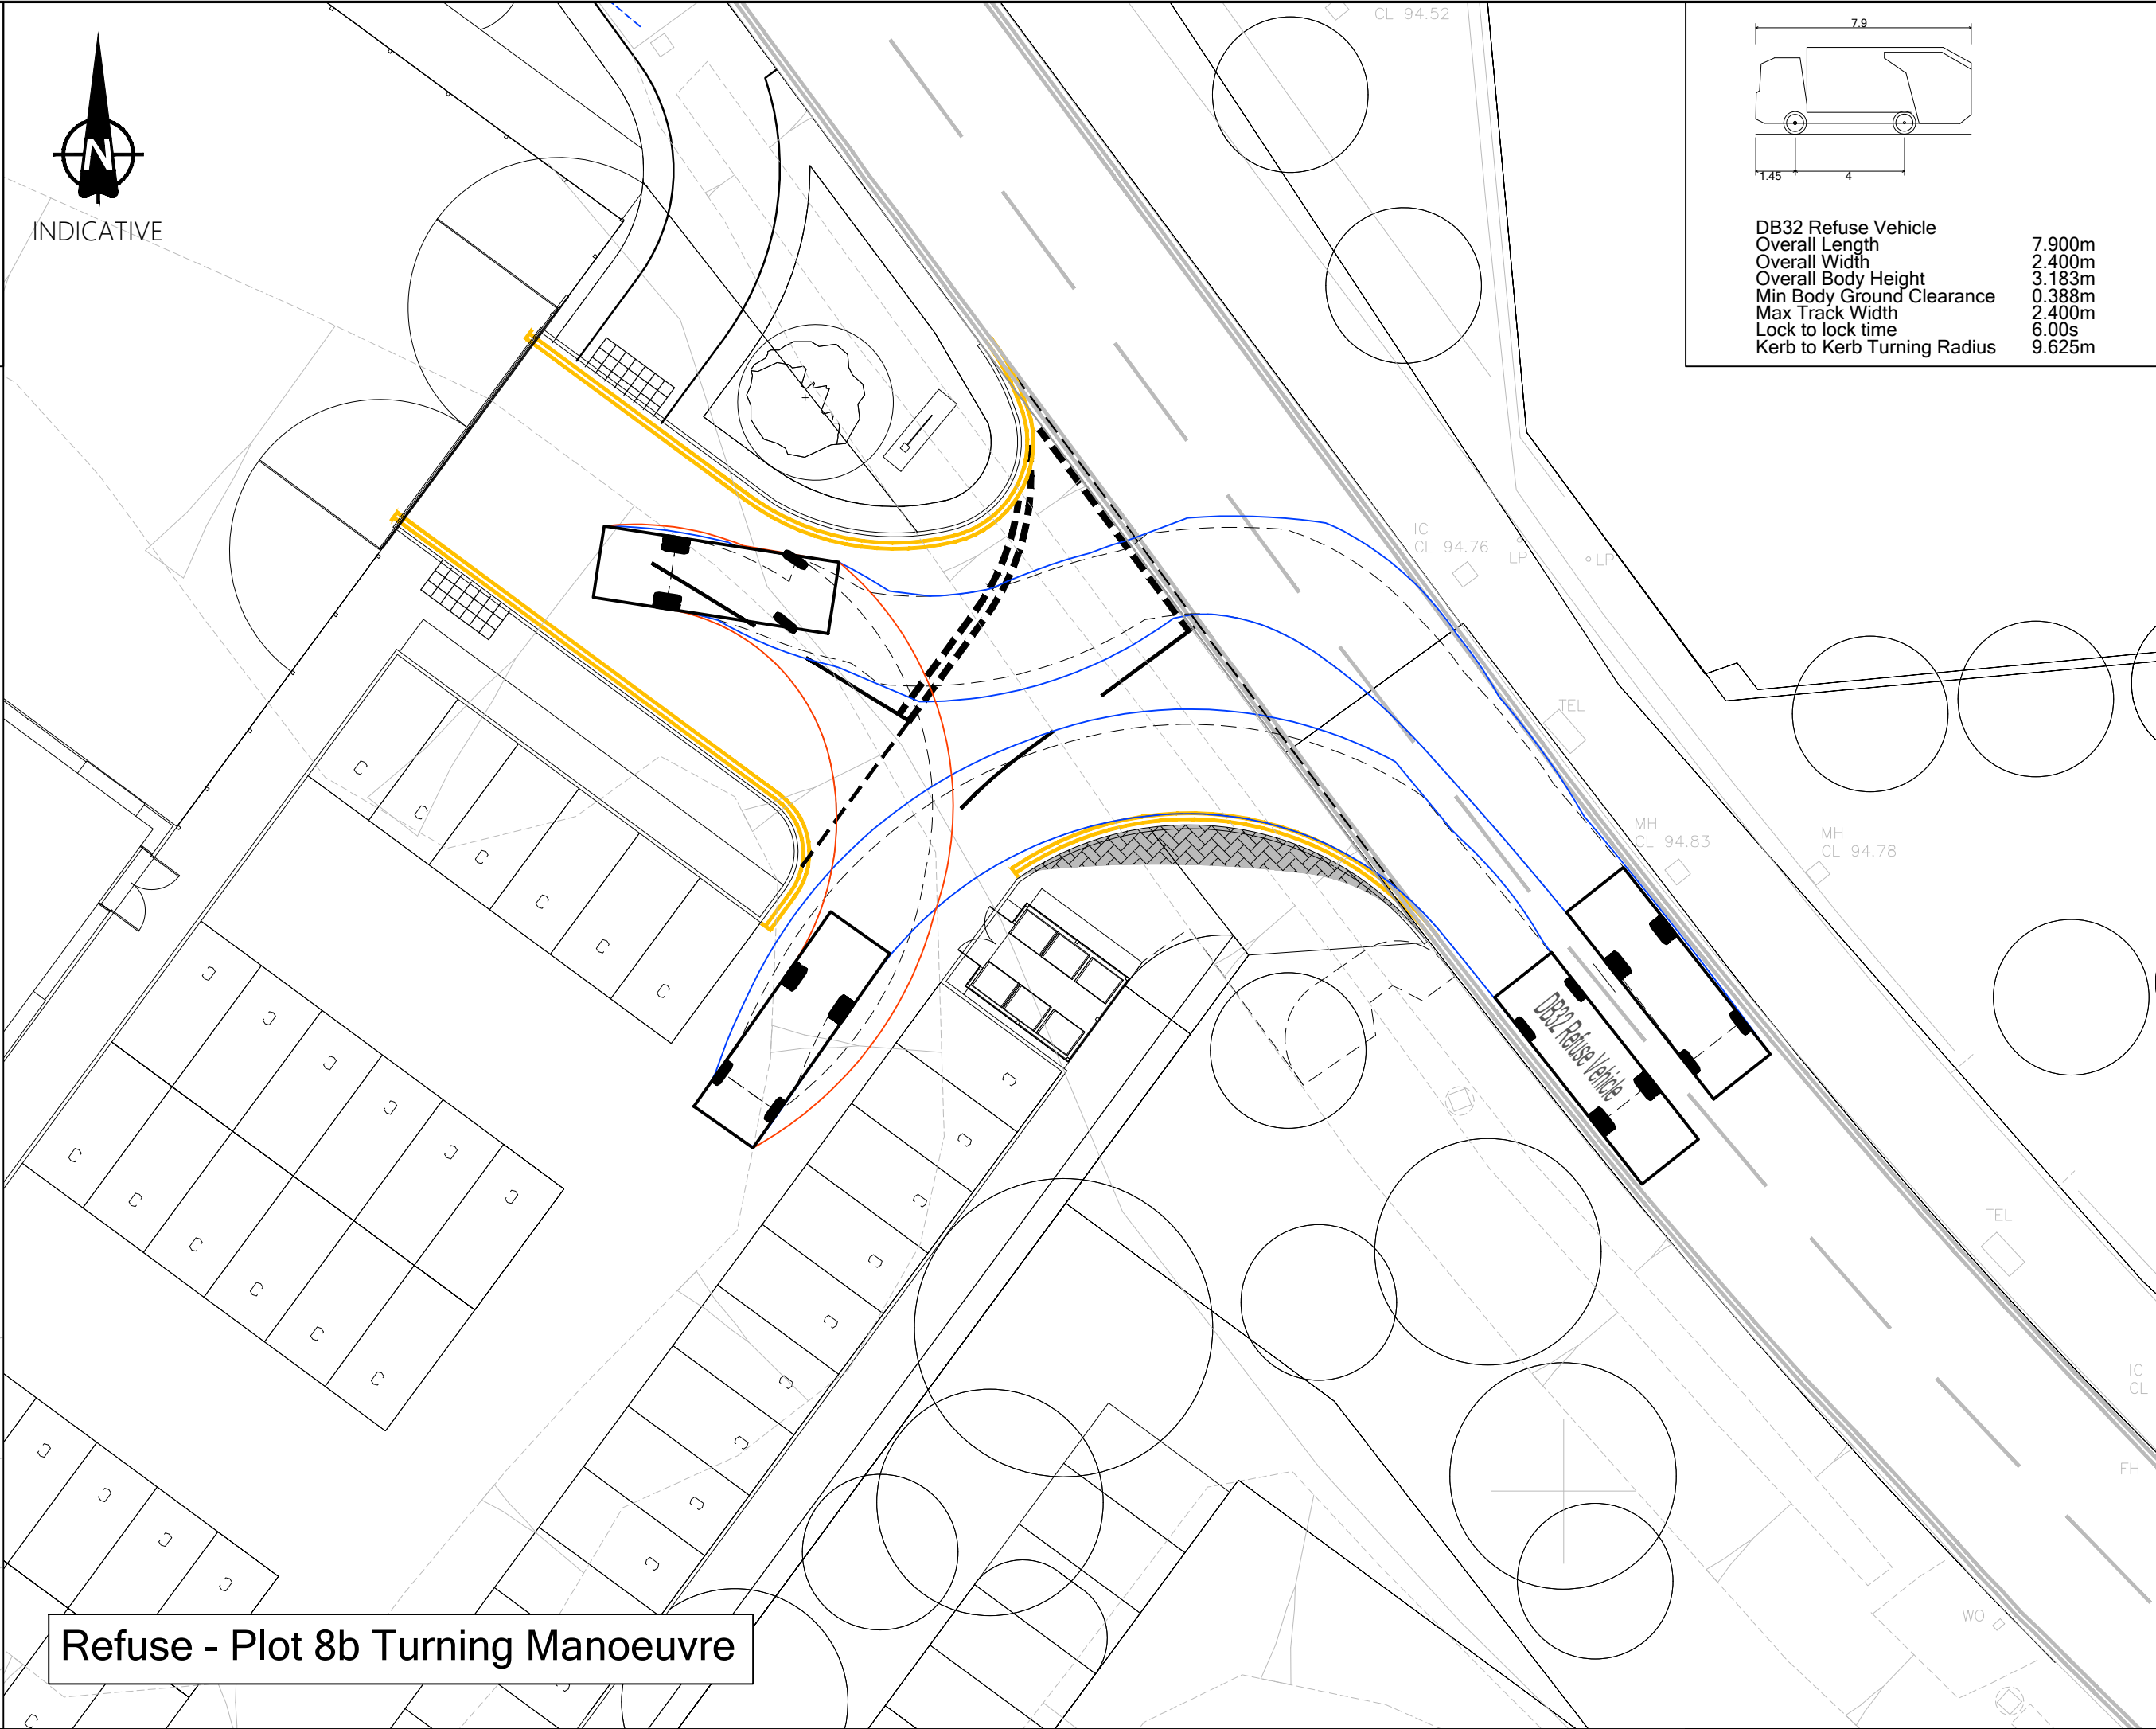

Refuse - Plot 8b Turning Manoeuvre

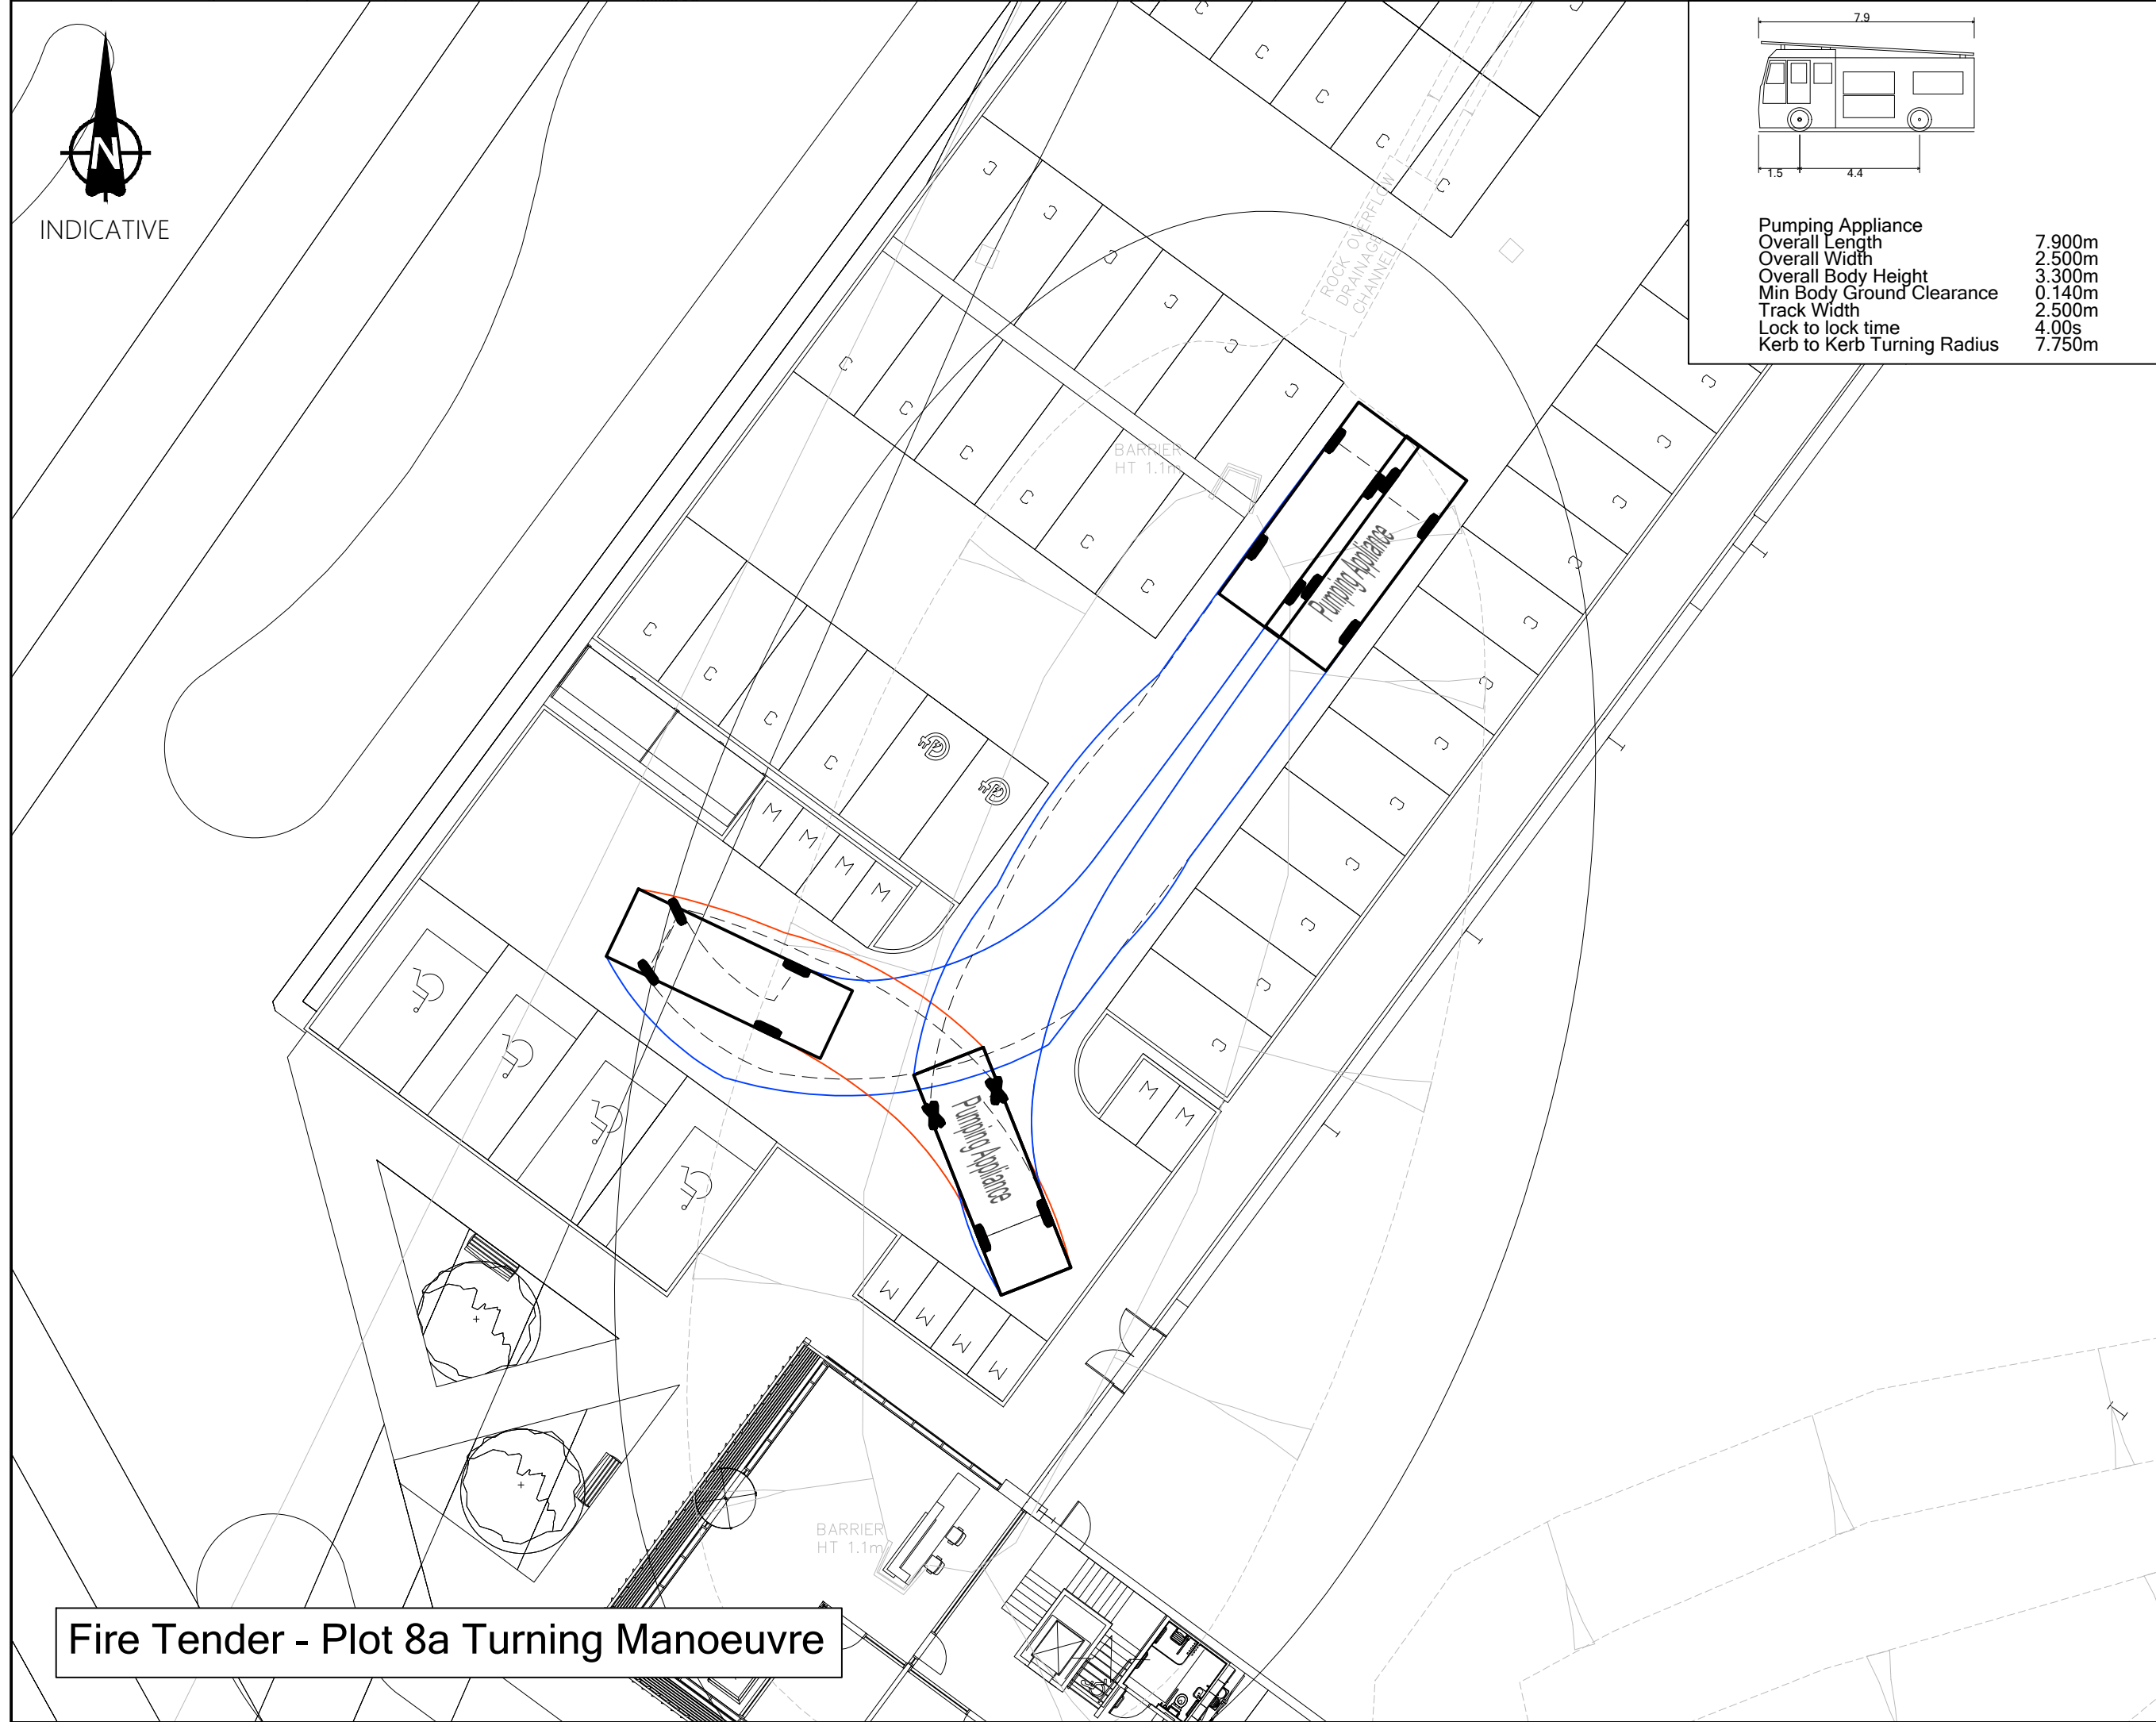

Fire Tender - Plot 8a Turning Manoeuvre

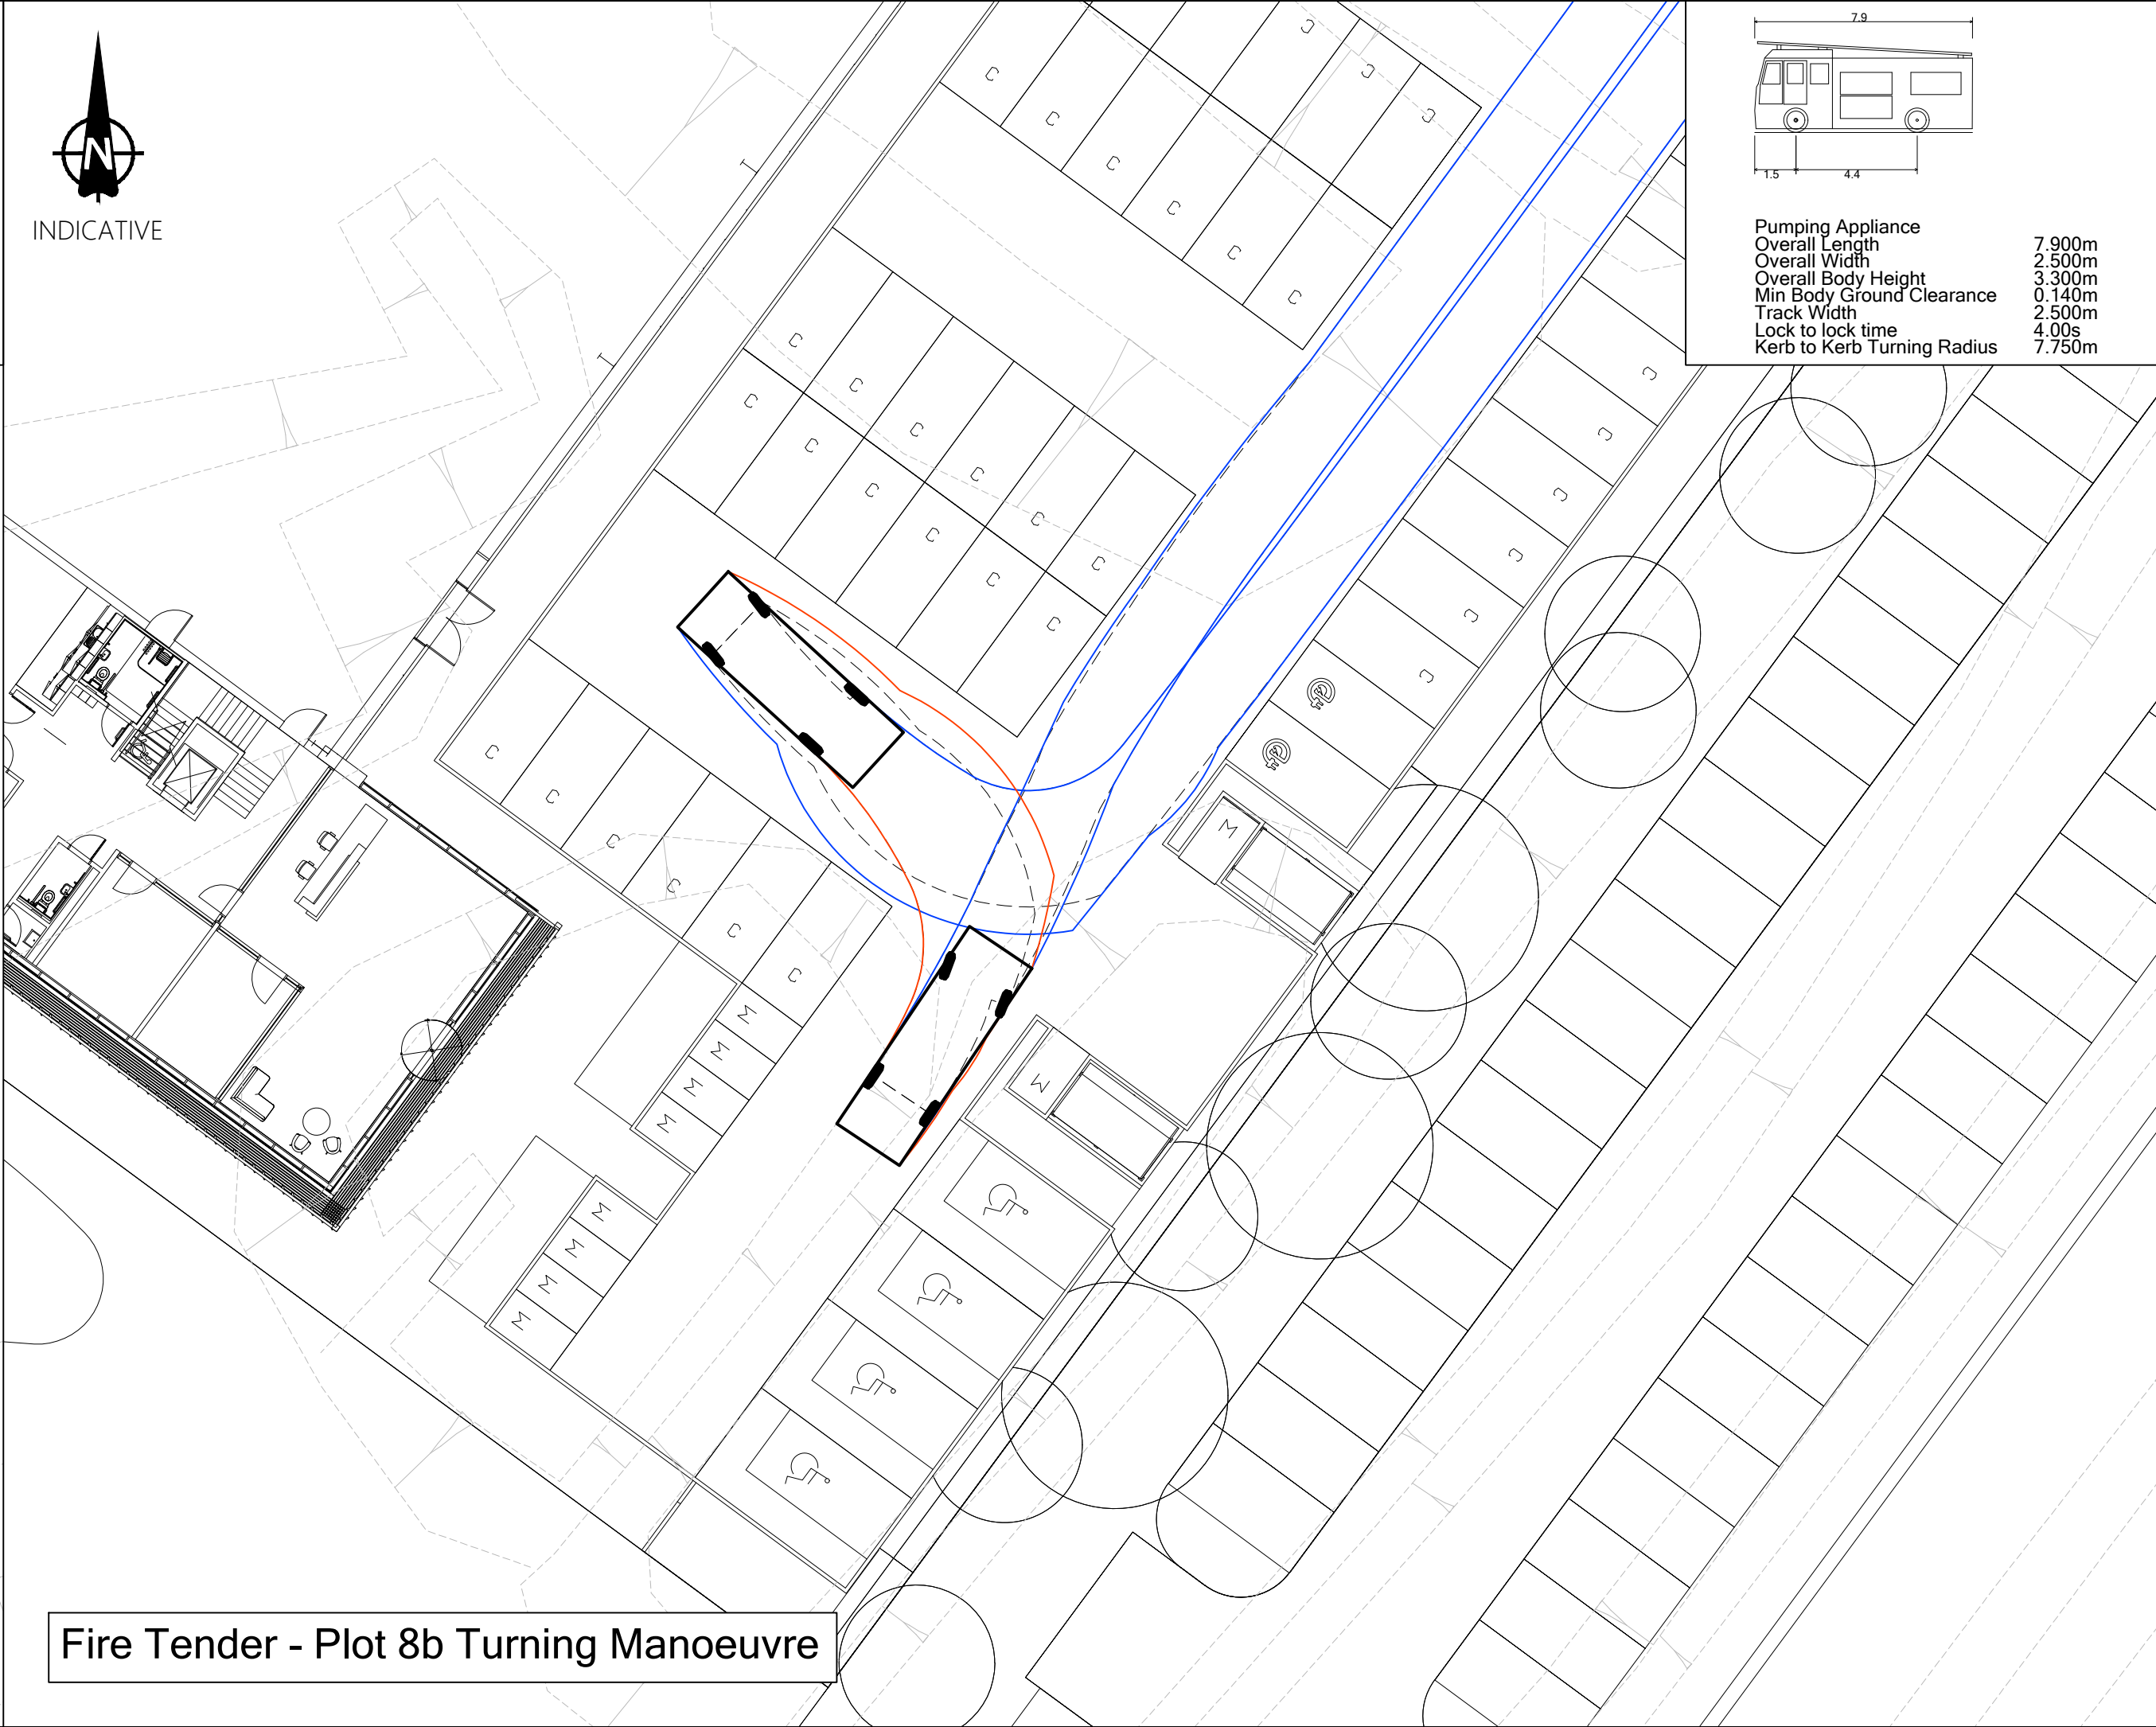

Fire Tender - Plot 8b Turning Manoeuvre

Notes

- Do not scale from this drawing. All dimensions shown are in metres unless noted otherwise.
- This drawing has been based upon topographical survey information produced by MK Surveys Ltd. and Milestone Transport Planning cannot be held responsible for any discrepancies which may arise because of it.
- Vehicles Swept Paths in forwards gear are shown in blue, reverse gear shown in red.

FOR APPROVAL

Ordnance Survey Licence number: 100057360

Rev:	Dm:	Date:	Details:	Chk:	App:
P01	JB	09/04/2025	First issue	PK	PK
P02	AM	17/04/2025	Client name updated	PK	LP
P02	AM	17/04/2025	Client name updated	PK	LP
P03	AM	28/04/2025	Client name updated	LP	PK

Client

ERI MTP Ltd

Project

MIRA North - Plot 8

Title

Plot Turning Movements - Vehicle Swept Path Analysis

MILESTONE

TRANSPORT PLANNING

7 Ancells Court, Rye Close, Fleet, Hampshire, GU51 2UY
Tel: 01483 397888
Gateshead IBC, Mulgrave Terrace, Gateshead, NE8 1AN
Tel: 0191 338 7220
3 Wharfedale Street, Spaces The Mailbox Level 1, Birmingham, B1 1RD
Tel: 0121 661 9881
web: www.milestonemtp.co.uk

Scale

1:200 @ A1

Revision

P03

Drawing Number

25-008/TK-02