




Rev	Date	Iss. By	App. By	Description
P01	25/03/25	RM	HO	Drawing update following comments from the client.
P02	04/04/25	RM	HO	Revised as per client comments
P03	07/04/25	RM	HO	Revised parapet heights
P04	14/04/25	RM	HO	Updated for planning issue
P05	17/04/25	RM		Final Planning Issue

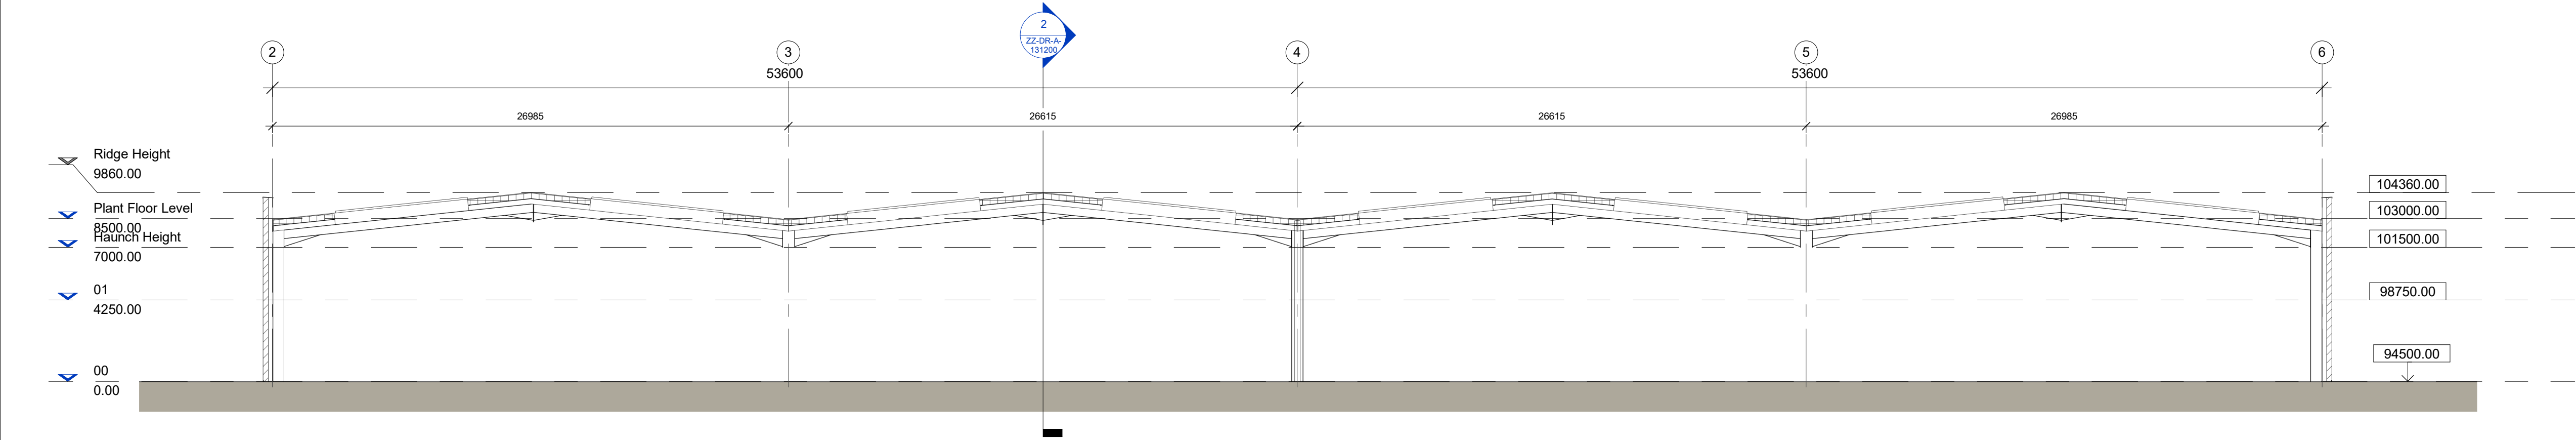


1
ZZ-DR-A-131103
Planning Section AA
Scale: 1 : 200

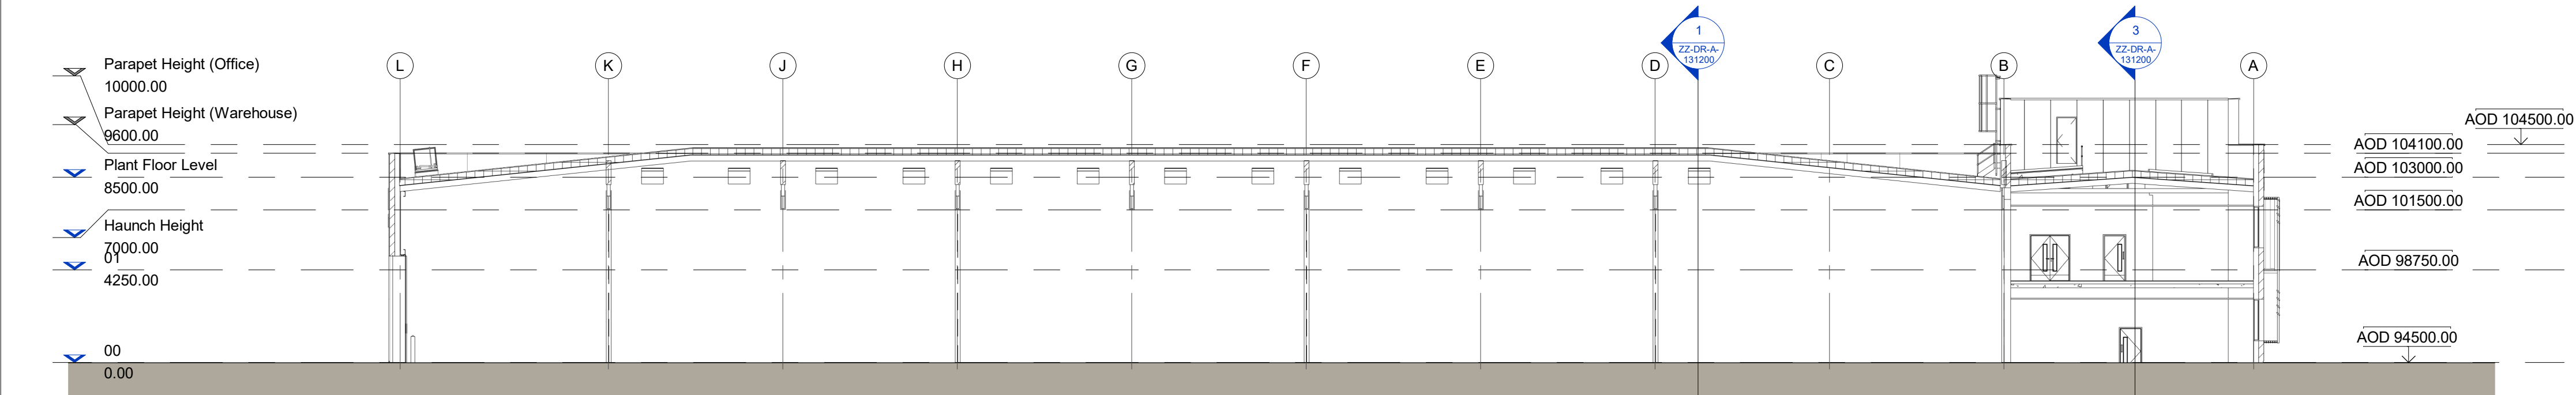


2
ZZ-DR-A-131103
Planning Section BB
Scale: 1 : 200

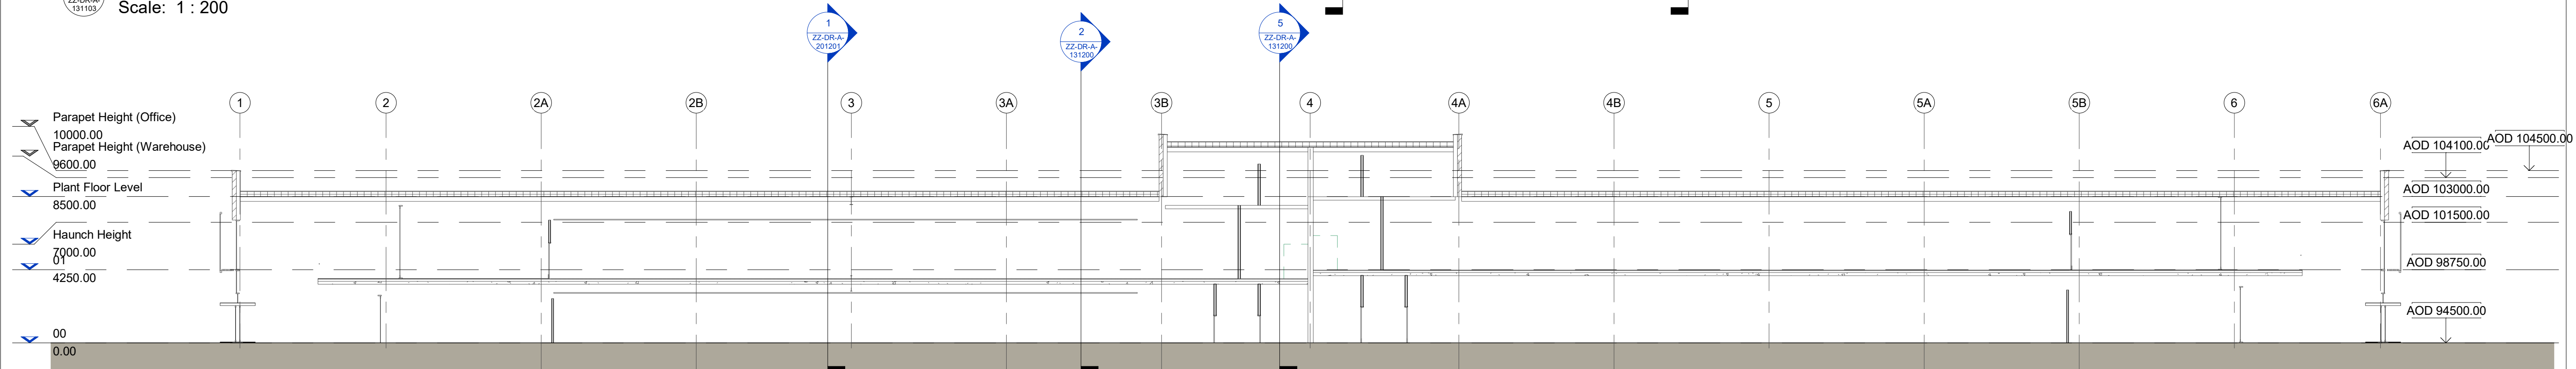

3
ZZ-DR-A-131103
Planning Section CC
Scale: 1 : 200

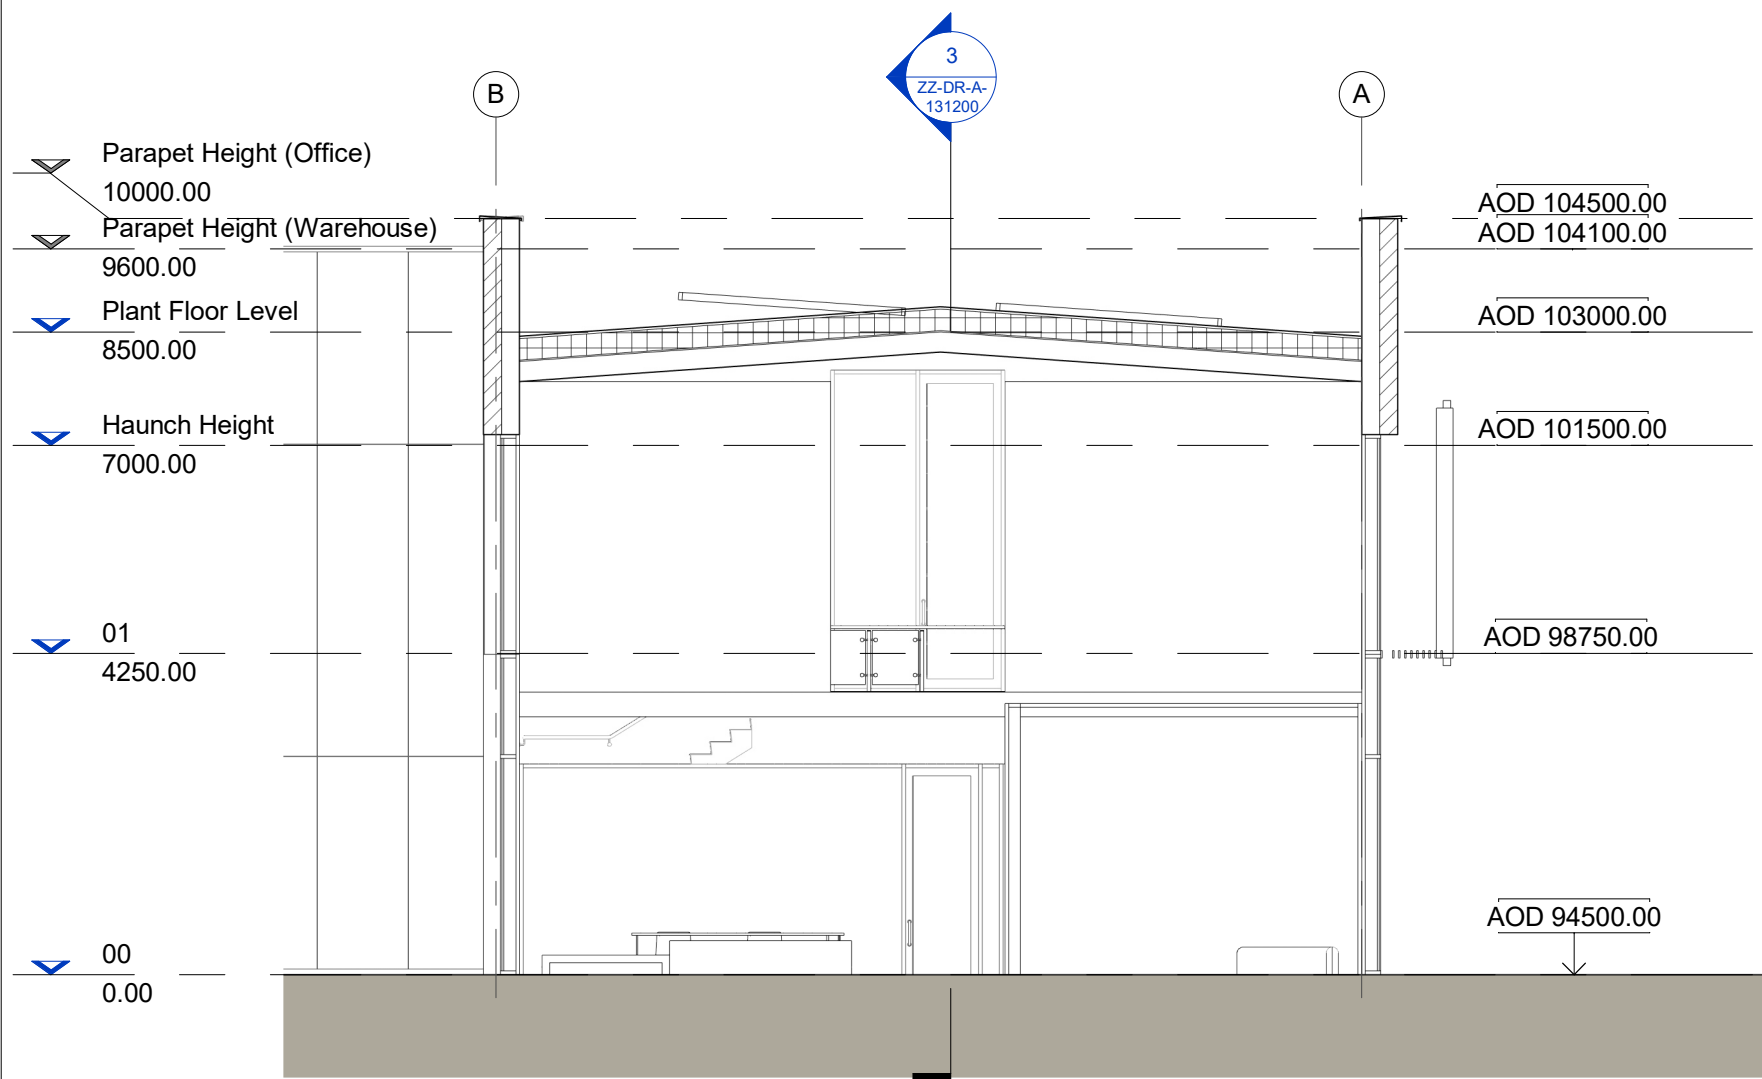

4
ZZ-DR-A-131103
Planning Section DD
Scale: 1 : 100

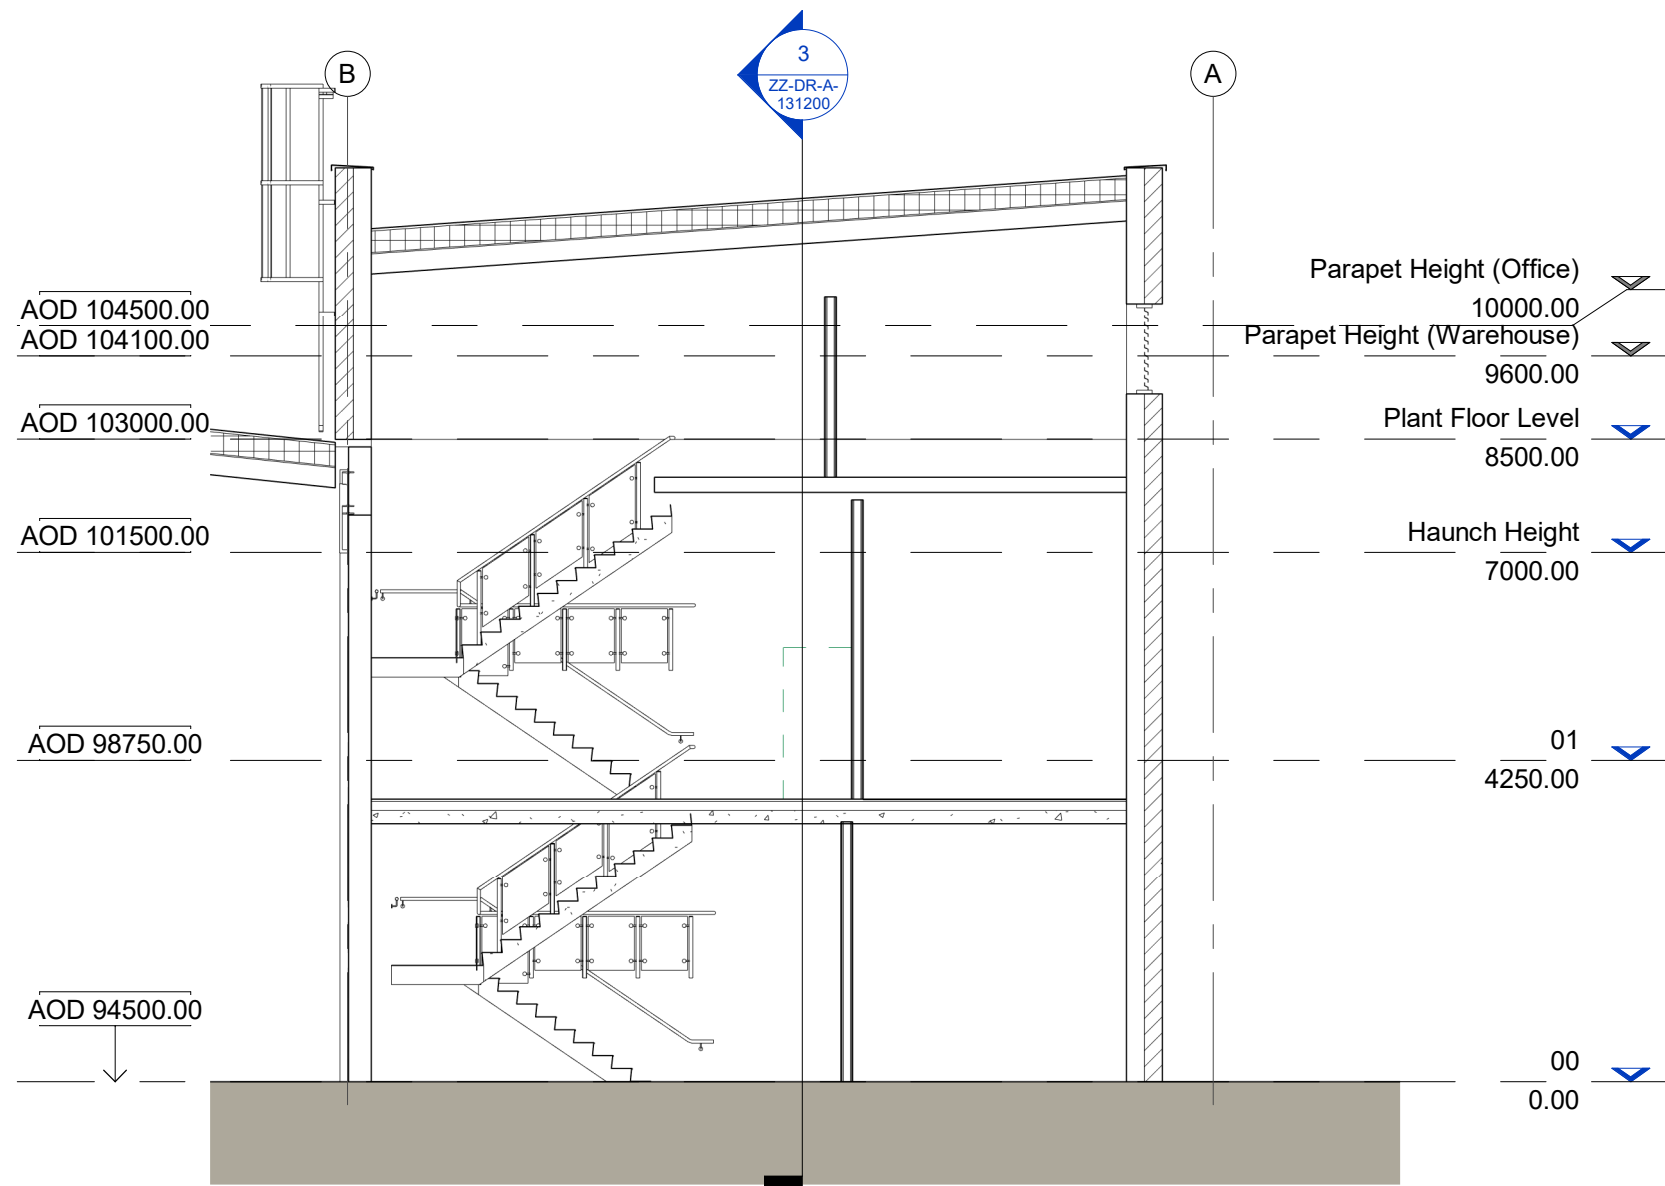

5
ZZ-DR-A-131103
Planning Section EE
Scale: 1 : 100

SGP
Architects + Masterplanners

Waterfront House
2a Smith Way
Grove Park
Enderby
Leicester LE19 1SX

t: +44 (0)116 247 0557

www.stephengeorge.co.uk

Plot 8
MIRA North
Nuneaton

Drawing Name:
Planning - Proposed Sections

Drawing Stage: Planning

Status: S3 - For Review and Comment

SGP File Ref: 2109206-SGP-08-ZZ-M3-A-000001

21-092-006 18/03/25 RM LA As indicated @ A1 P05
SGP Project No Date Drawn Team Scale Rev
Drawing Number: Project-Originator-Functional-Spatial-Form-Description-Number

2109206-SGP-08-ZZ-DR-A- 131200

