



Rev	Date	Iss. By	App. By	Description
P01	25/03/25	RM	HO	Drawing update following comments from the client.
P02	04/04/25	RM	HO	Revised as per client comments
P03	07/04/25	RM	HO	Revised parapet heights
P04	14/04/25	RM	HO	Updated for planning issue
P05	17/04/25	RM		Final Planning Issue

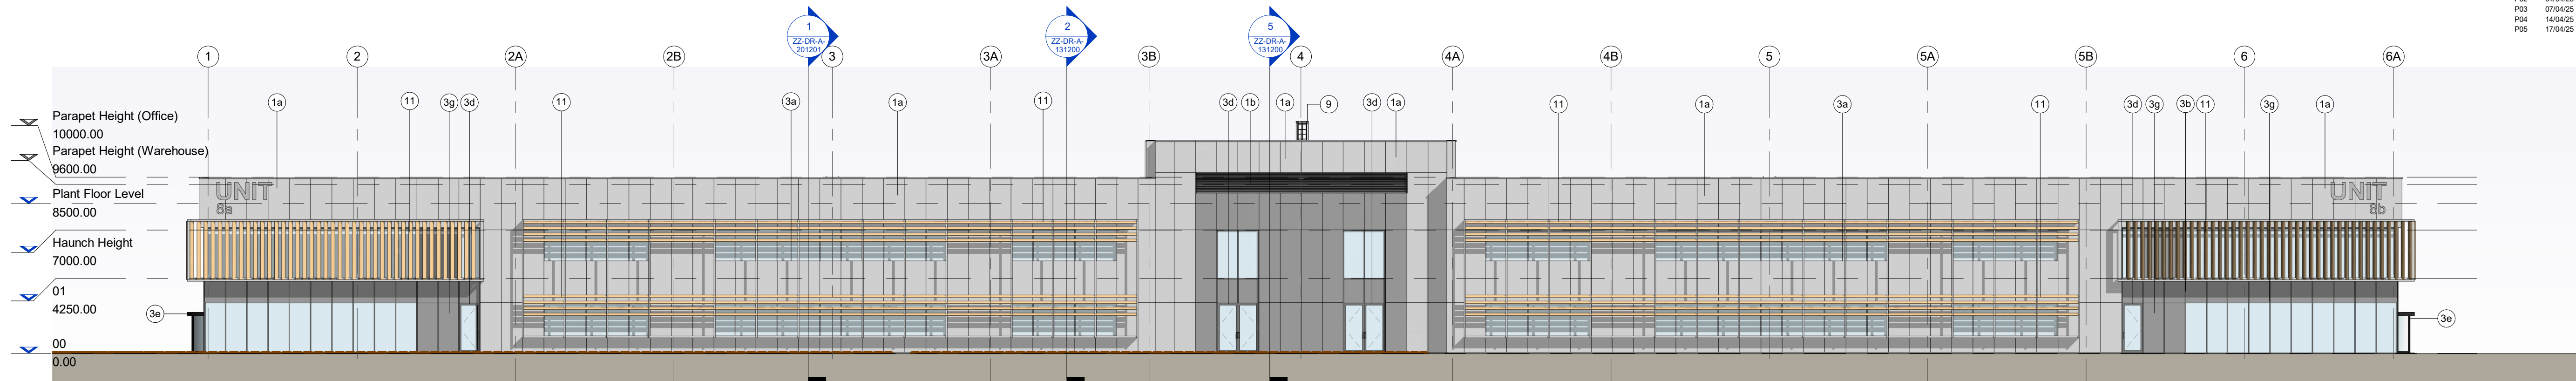


Planning Elevation South

1 : 200

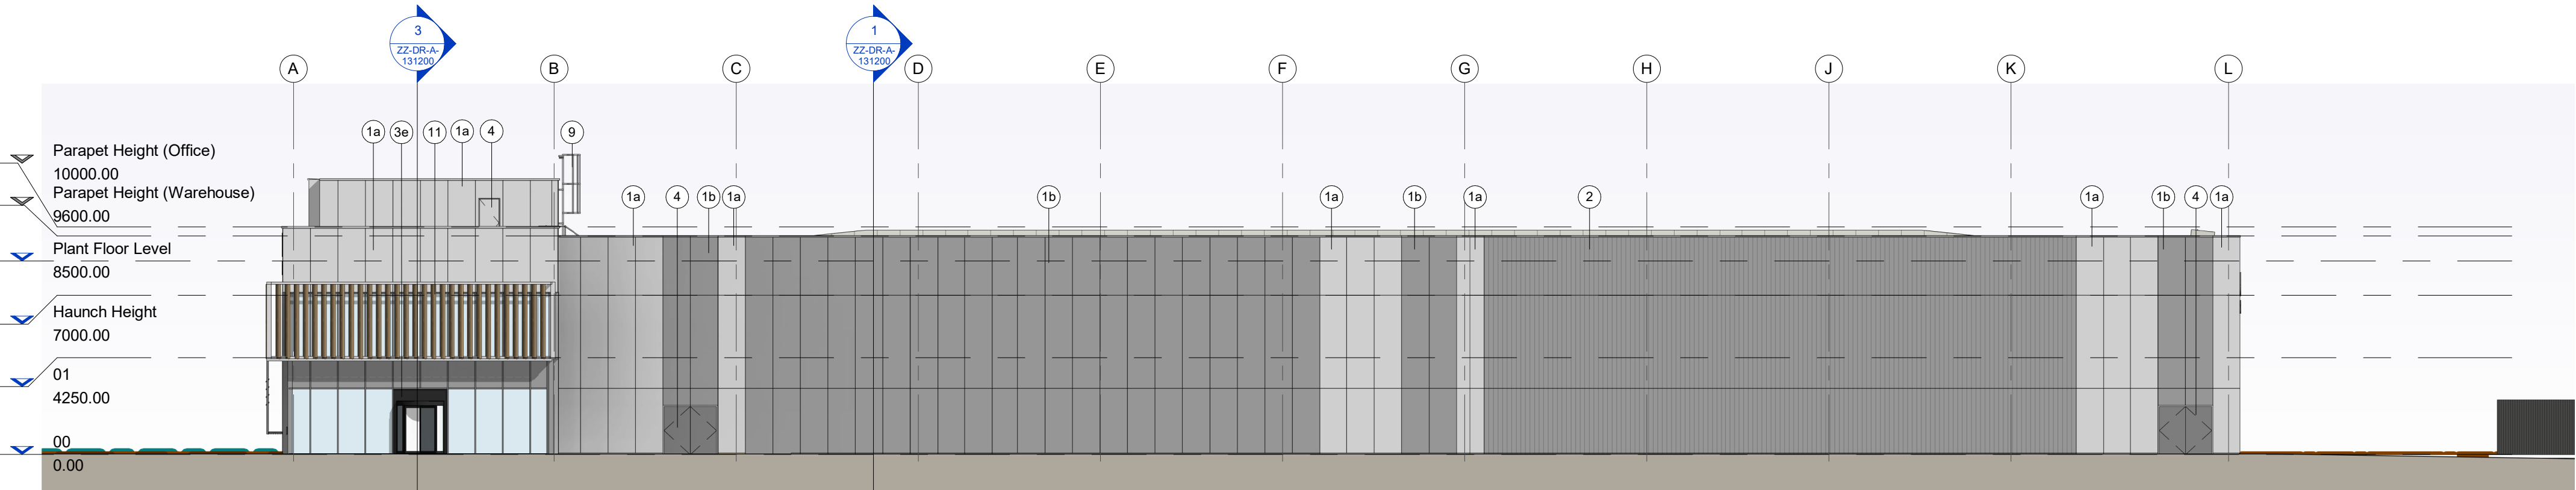


Planning Elevation East

1 : 200

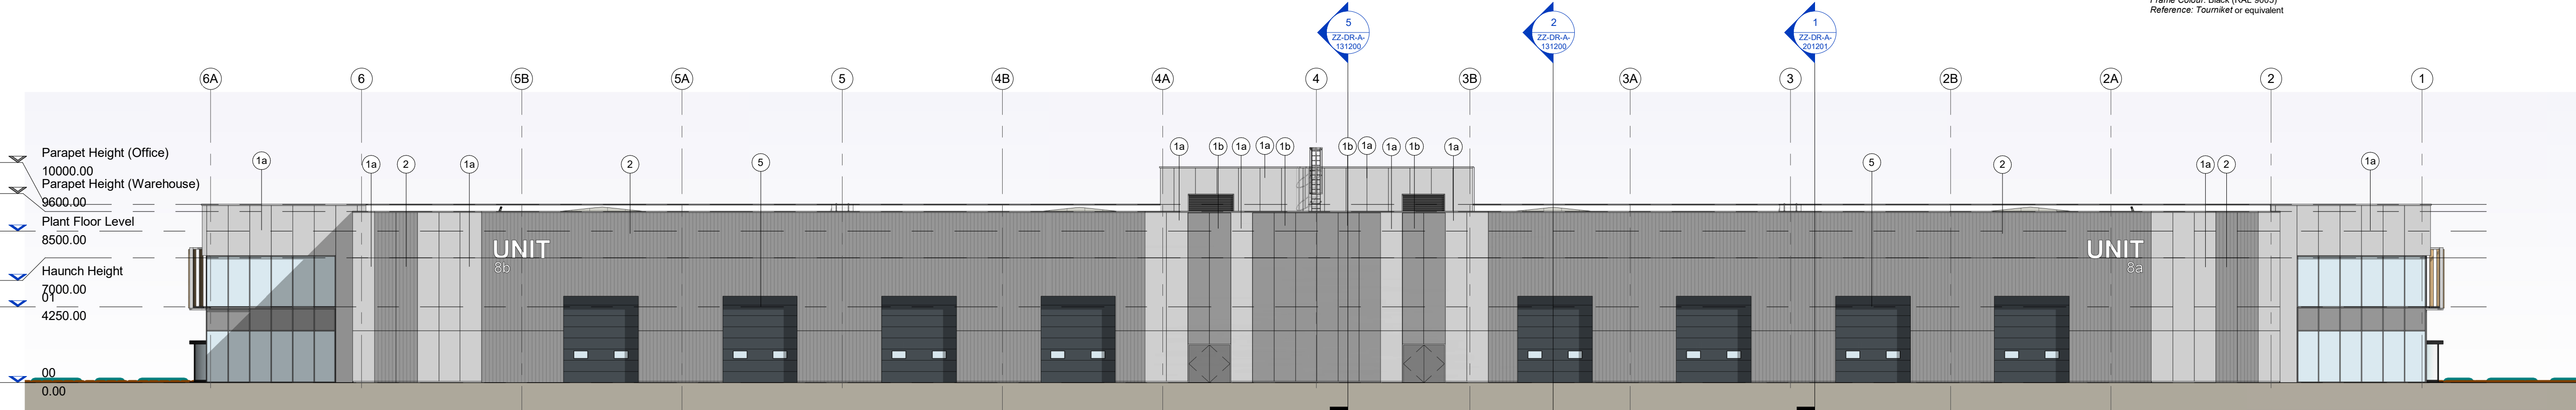

Planning Elevation North

1 : 200

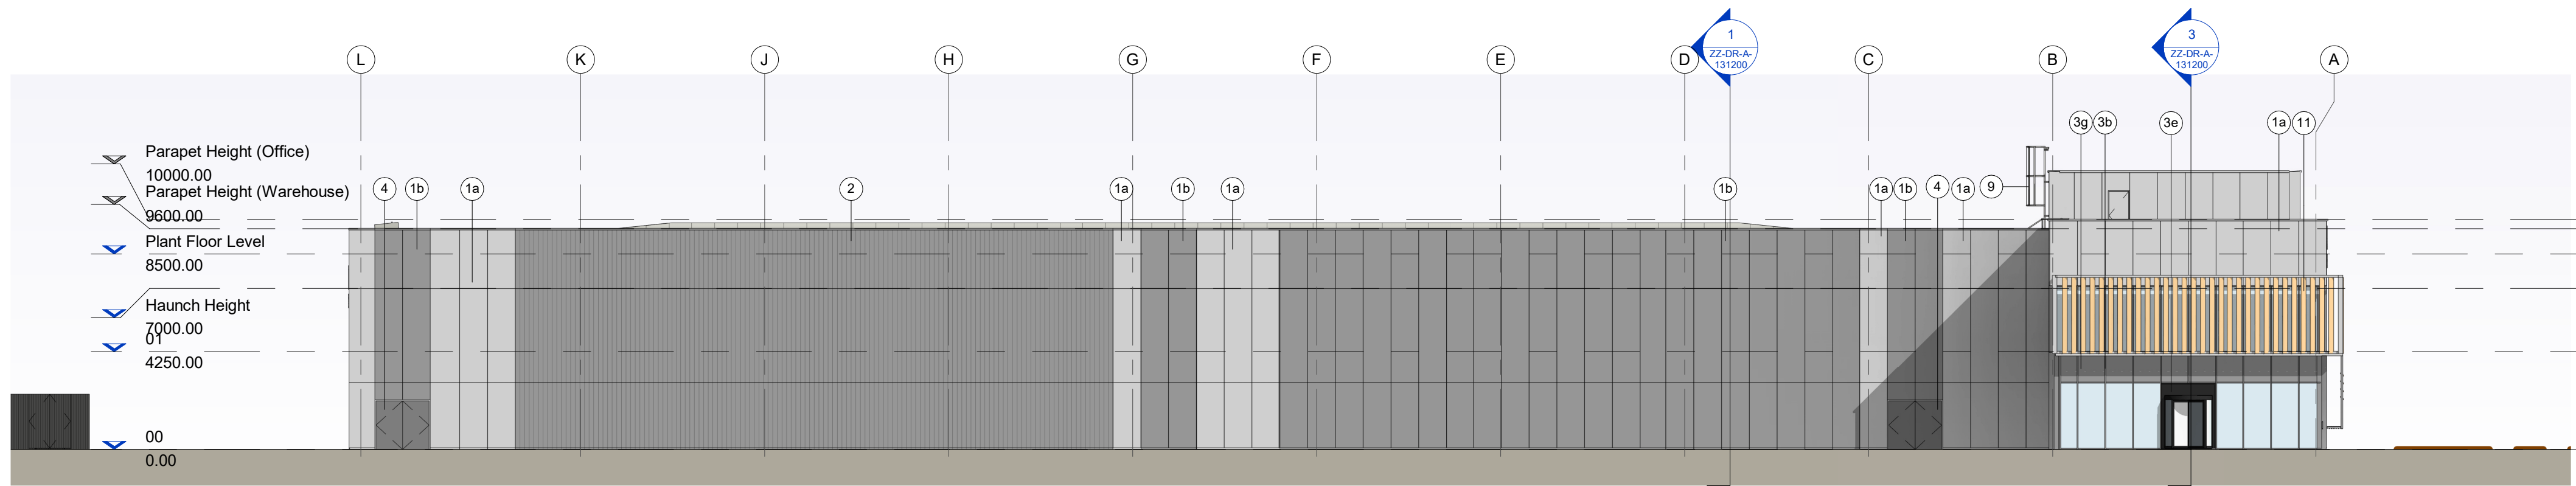


Planning Elevation West

1 : 200


Legend

- 1a Colorcoated secret fixed metal insulated sandwich panel, laid vertically
Colour: Colorcoat Prisma Sirius Metallic (RAL 9006)
Reference: Euroclad Europanel F5 or equivalent
- 1b Colorcoated secret fixed metal insulated sandwich panel, laid vertically
Colour: Colorcoat Prisma Orion Metallic (RAL 9007)
Reference: Euroclad Europanel F5 or equivalent
- 2 Colorcoated metal planks wall cladding, with secret fixing, laid vertically
Colour: Colorcoat Prisma Orion Metallic (RAL 9007)
Profile: Euroclad Elite 54 or equivalent
- 3a Thermally broken double glazed polyester powder coated aluminium curtain wall system consists of grey tinted outer panel, argon infill and low-e clear inner pane, complete with revolving door, glazed entrance and fire escape doors, insulated glass spandrel panel, opening vents; and head, base and jamb flashing
Frame Colour: RAL 9006 to match adjacent cladding
Flashing Colour: to match adjacent cladding
- 3b Thermally broken double glazed polyester powder coated aluminium curtain wall system consists of grey tinted outer panel, argon infill and low-e clear inner pane, complete with revolving door, glazed entrance and fire escape doors, insulated glass spandrel panel, opening vents; and head, base and jamb flashing
Frame Colour: RAL 9007 to match adjacent cladding
Flashing Colour: to match adjacent cladding
- 3c Glazed Fire Door complete with head, base and jamb flashing
Door Leaf Colour: RAL 9006
Door Frame Colour: RAL 9006, to match
- 3d Glazed Fire Door complete with head, base and jamb flashing
Door Leaf Colour: RAL 9007
Door Frame Colour: RAL 9007, to match
- 3e Thermally broken full height double glazed polyester powder coated aluminium revolving door
Frame Colour: Black (RAL 9005)
Reference: Touniket or equivalent
- 4 Thermally broken, polyester powder coated steel door complete with head, base and jamb flashing
Door Leaf Colour: to match cladding RAL 9007
Door Frame Colour: RAL 9007
- 5 Thermally broken metal overhead sectional level access doors with 2 no double glazed vision panels complete with head, base and jamb flashing
Finish: Polyester powder coated
Door Colour: RAL 7016
- 6a Polyester powder coated aluminium louvres
Colour: to match cladding RAL 9006
- 6b Polyester powder coated aluminium louvres
Colour: to match cladding RAL 9007
- 7 Colorcoated profile metal roofing sheet
Colour: Goosewing Grey RAL 7038
- 8 Rooflight
- 9 Galvanised steel fire escape ladder
- 10 Signage Zone
- 11 PPC aluminium fins.
Colour: Oak effect

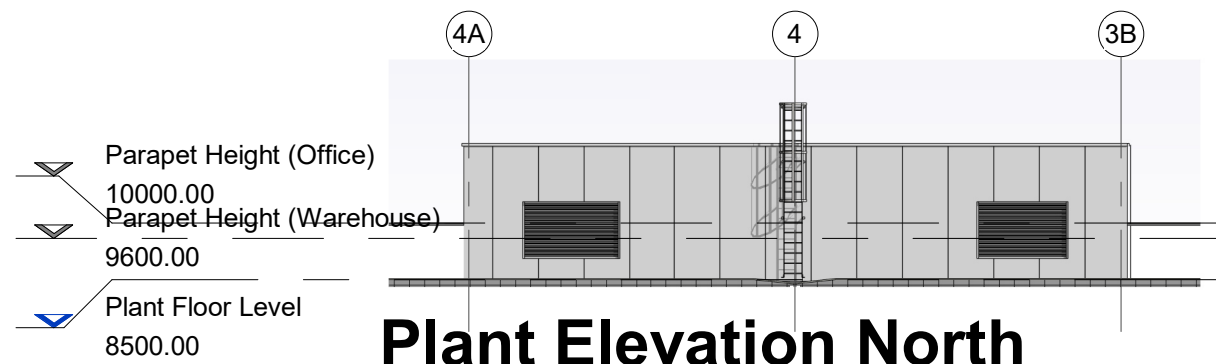


Plant Elevation North

1 : 200

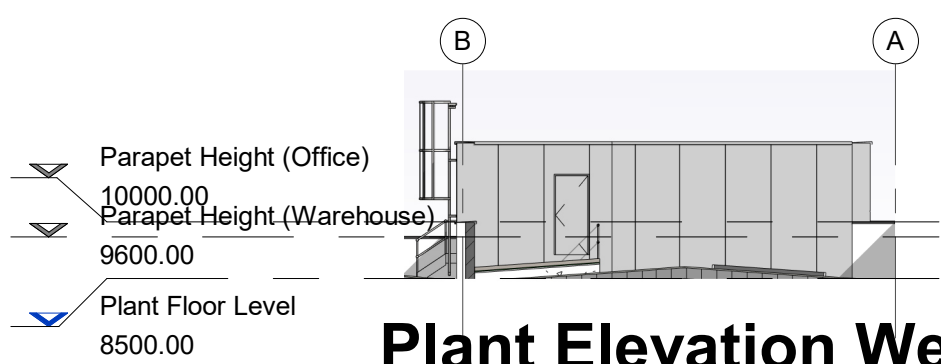

Plant Elevation West

1 : 200

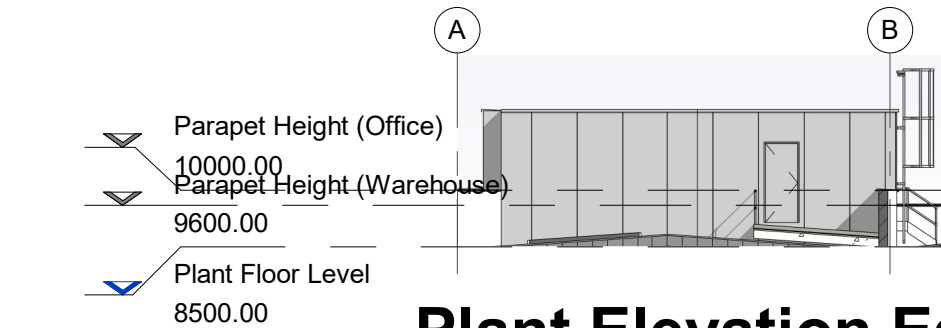

Plant Elevation East

1 : 200



SGP

Architects + Masterplanners

Waterfront House
2a Smith Way
Grove Park
Enderby
Leicester LE19 1SX

t: +44 (0)116 247 0557

www.stephengeorge.co.uk

Plot 8
MIRA North
Nuneaton

Drawing Name:
Planning - Proposed Elevations

Drawing Stage: Planning

Status: S3 - For Review and Comment

SGP File Ref: 2109206-SGP-08-ZZ-MS-A-000001

21-092-006 18/03/25 RM LA As Indicated @ A1 P05

SGP Project No Date Drawn Team Scale Rev

Drawing Number: Project-Originator-Functional-Spatial-Form-Description-Number

2109206-SGP-08-ZZ-DR-A- 131300